



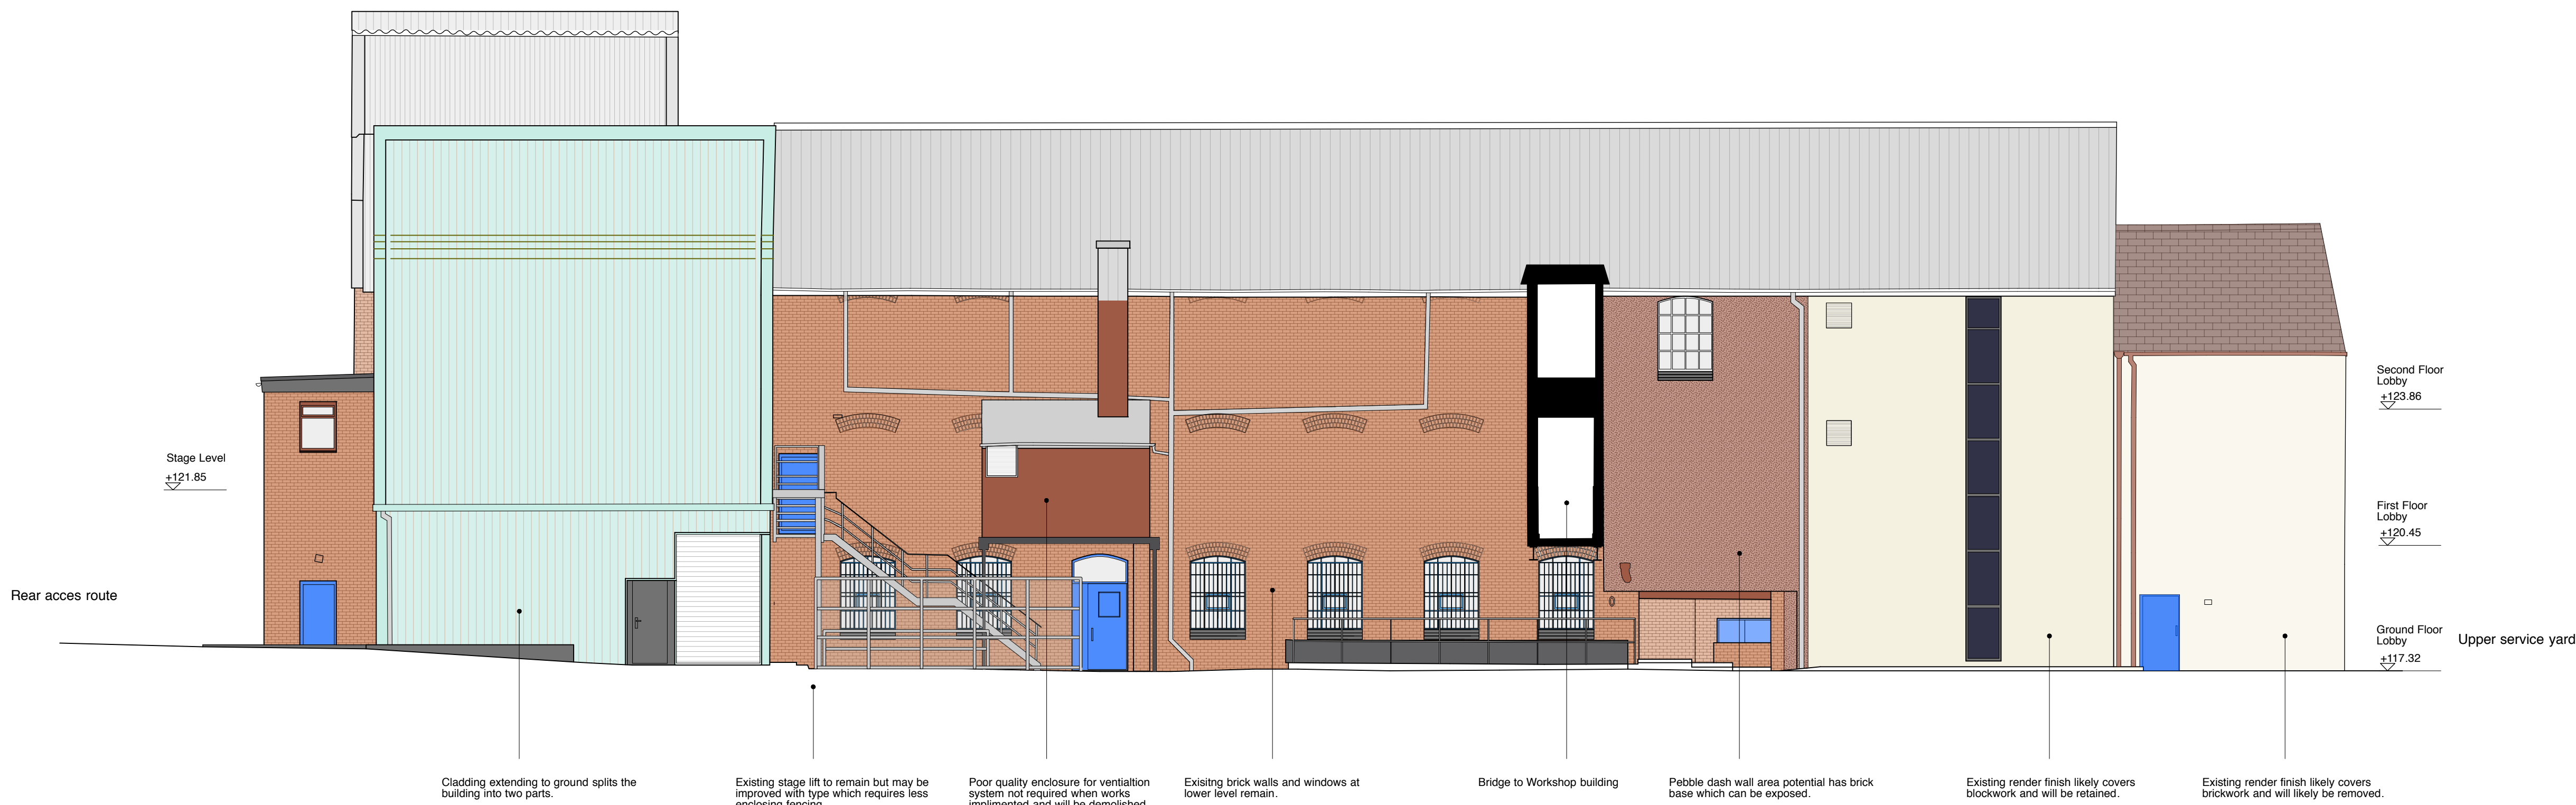

SOUTH-EAST ELEVATION : AS EXISTING



NORTH-WEST ELEVATION : AS EXISTING

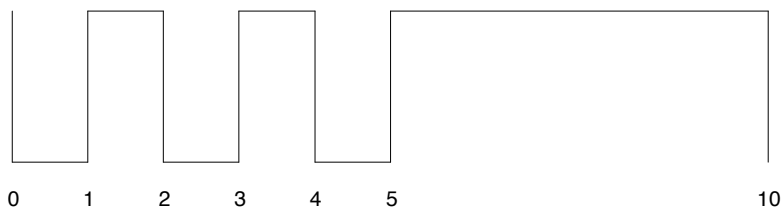


general notes:

Do not scale from this drawing for construction purposes
All dimensions are to be verified on site by the contractor and any discrepancies or omissions reported to the Architect prior to any works being carried out
© keith williams architects ltd

Revisions

Rev.	Date	Check	Description
P	24/07/2026	-	Issued for Planning

Drawing Reference Key

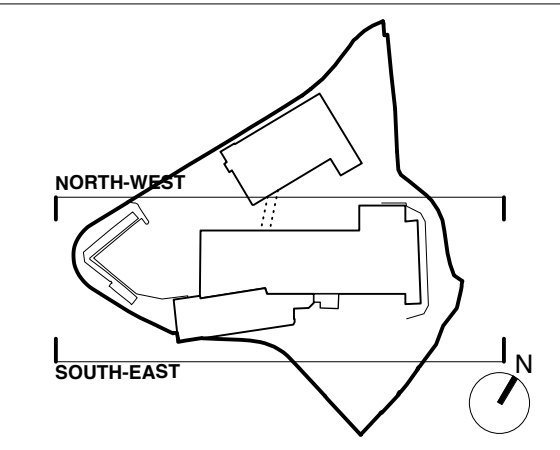

keith williams architects

74 Long Lane
London SE1 4AU
Tel: + 44(0)20 7843 0070

client: **Hinckley Concordia Association**
job: **Concordia Theatre**

drawing title:
**South-East & North-West Elevations :
As Existing**

job.	310	status					Planning	rev.		P
asset reference										
project		originator		volume	level	type	role	number		
HCA-KWA-X-00-DR-A-0230										
date: 03/03/2026				scale:				1:100 @ A1		