



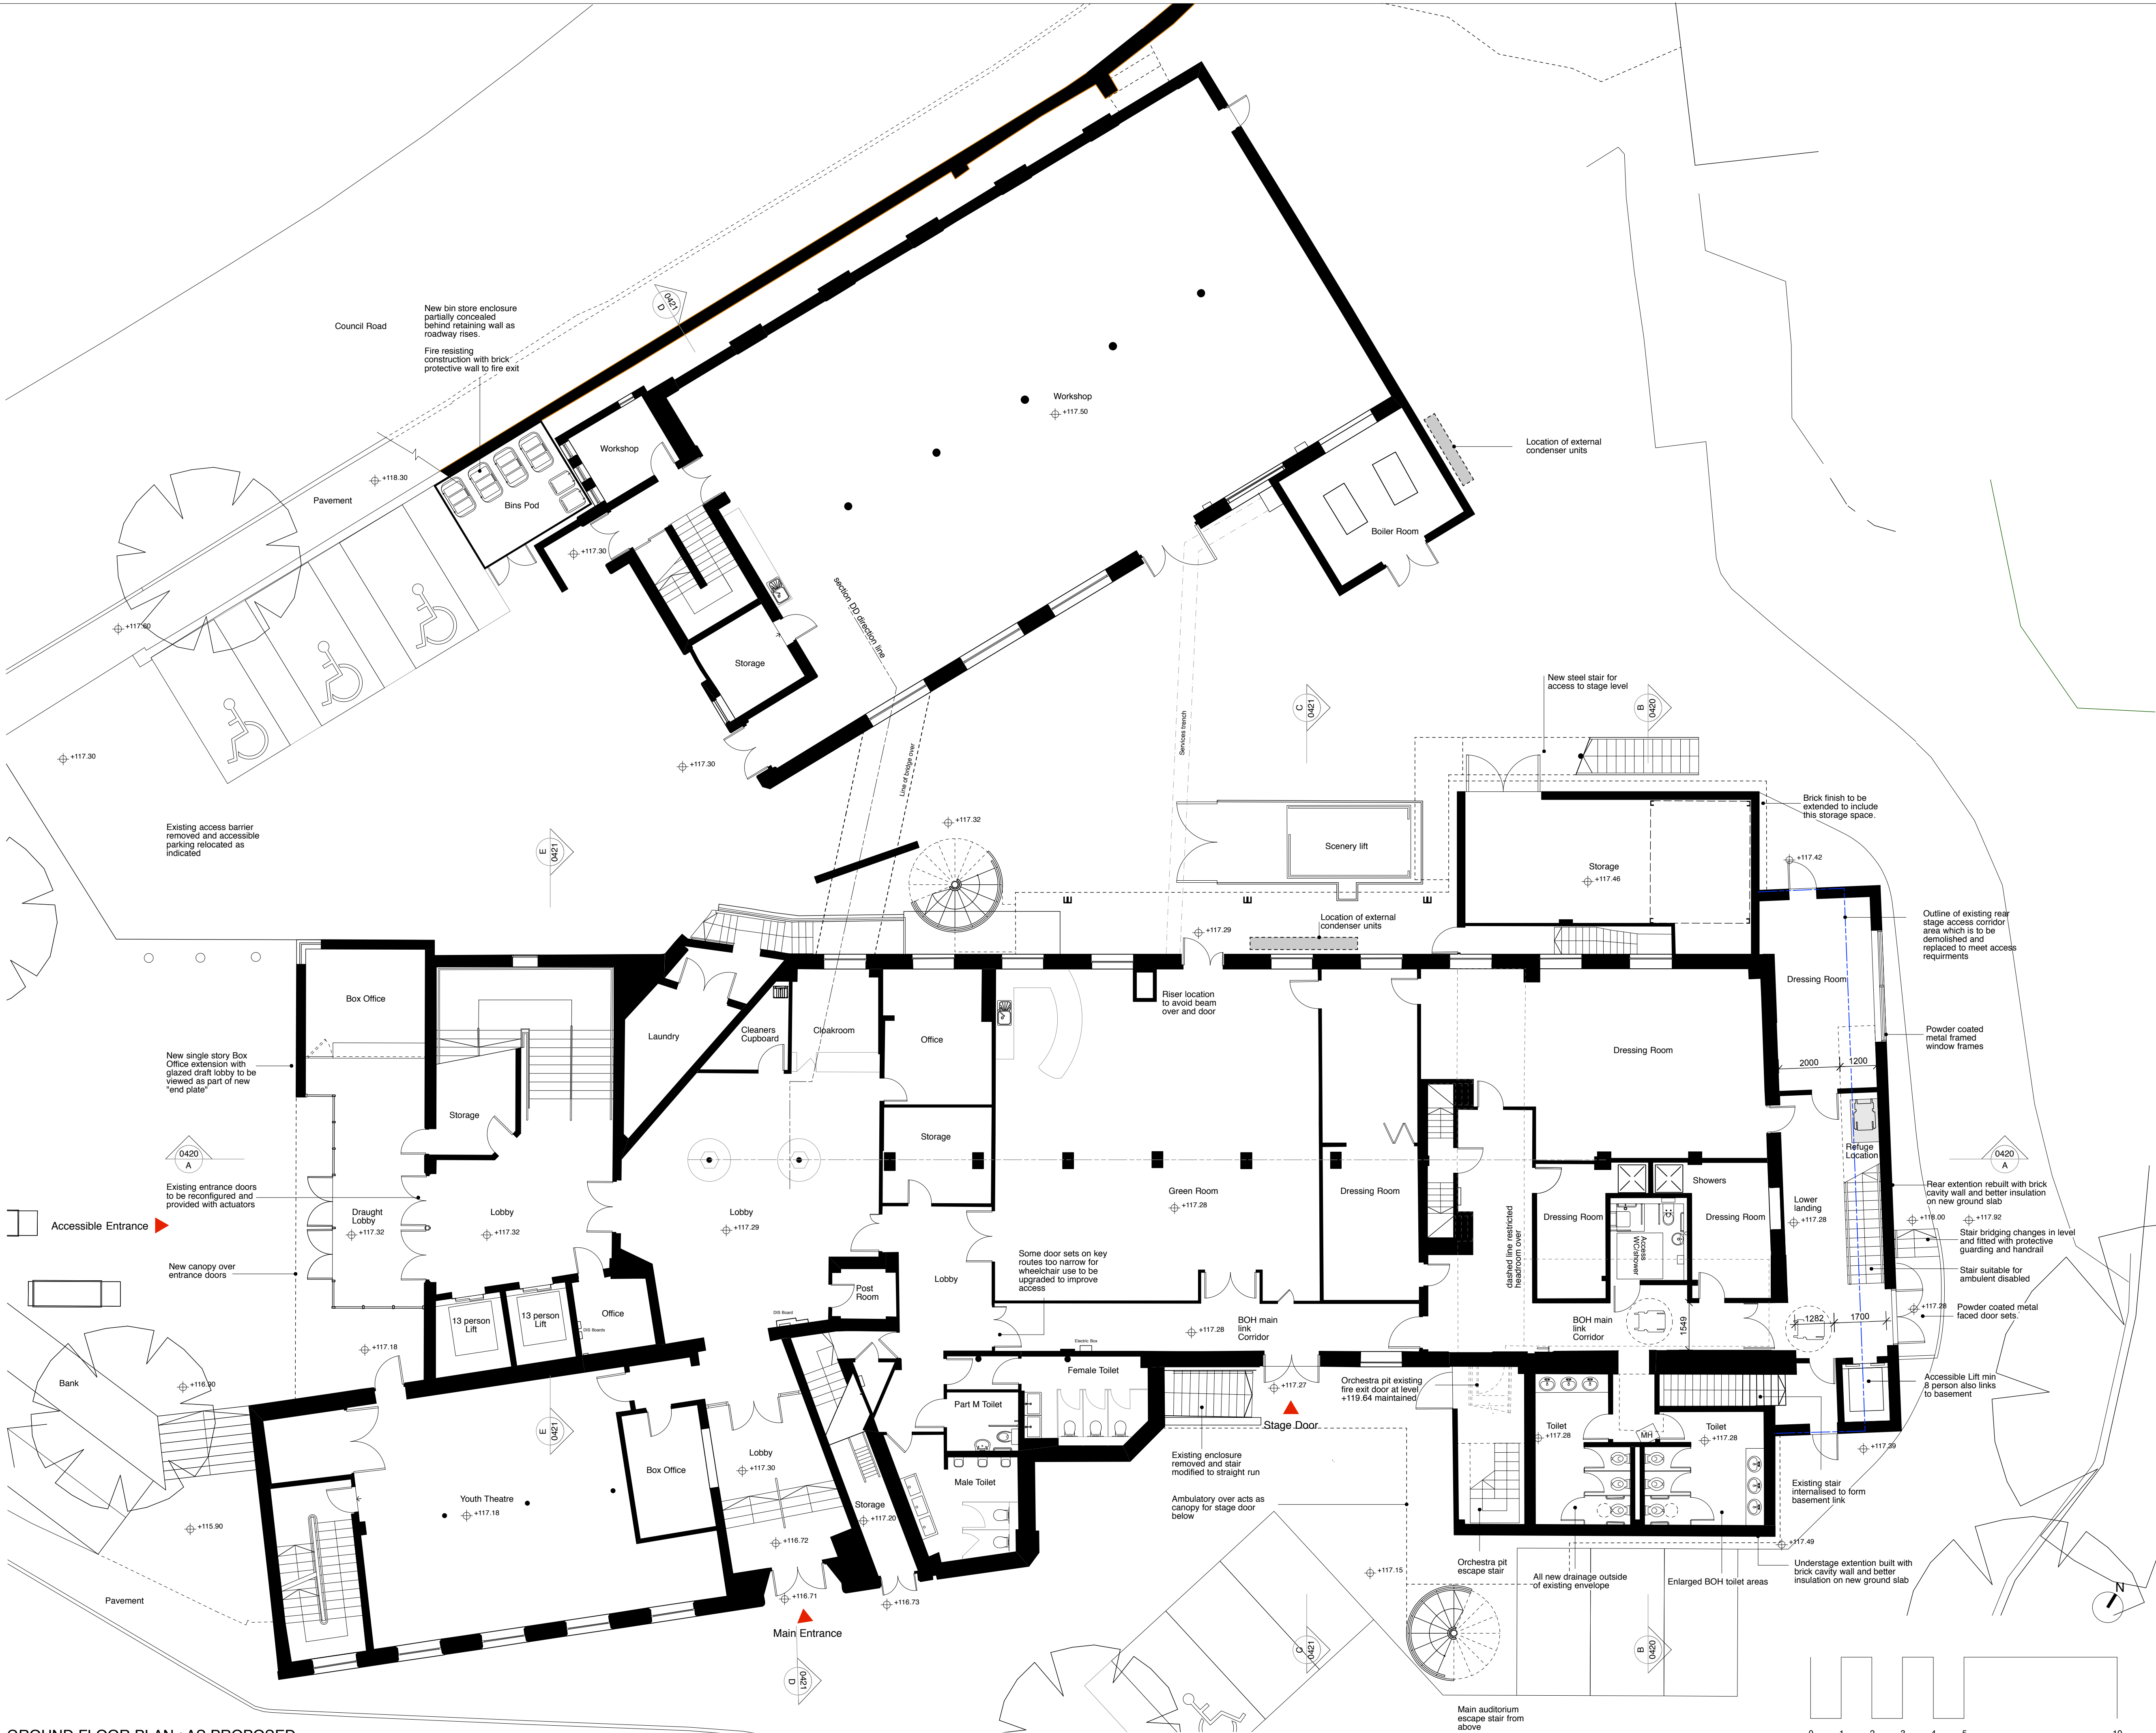

GROUND FLOOR PLAN : AS PROPOSED

general notes:
Do not scale from this drawing for construction purposes
All dimensions are to be verified on site by the contractor and any discrepancies or omissions reported to the Architect prior to any works being carried out
© keith williams architects ltd

Revisions			
Rev.	Date	Check	Description
P	24/07/2026	-	Issued for Planning

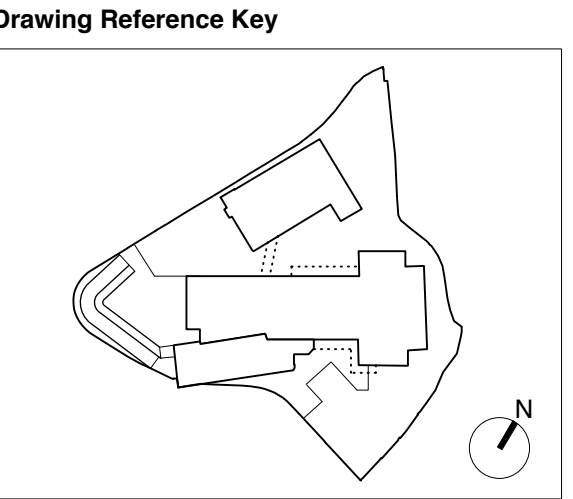

keith williams architects

74 Long Lane
London SE1 4AU
Tel: + 44(0)20 7843 0070

client: **Hinckley Concordia Association**
job: **Concordia Theatre**

drawing title: **Ground Floor Plan : As Proposed**

job.	310	status	Planning	rev.	P
asset reference	project				
project	HCA-KWA-X-00-DR-A-0411				
date: 03/03/2026		scale: 1:100 @ A1			