


SECOND FLOOR PLAN : AS PROPOSED

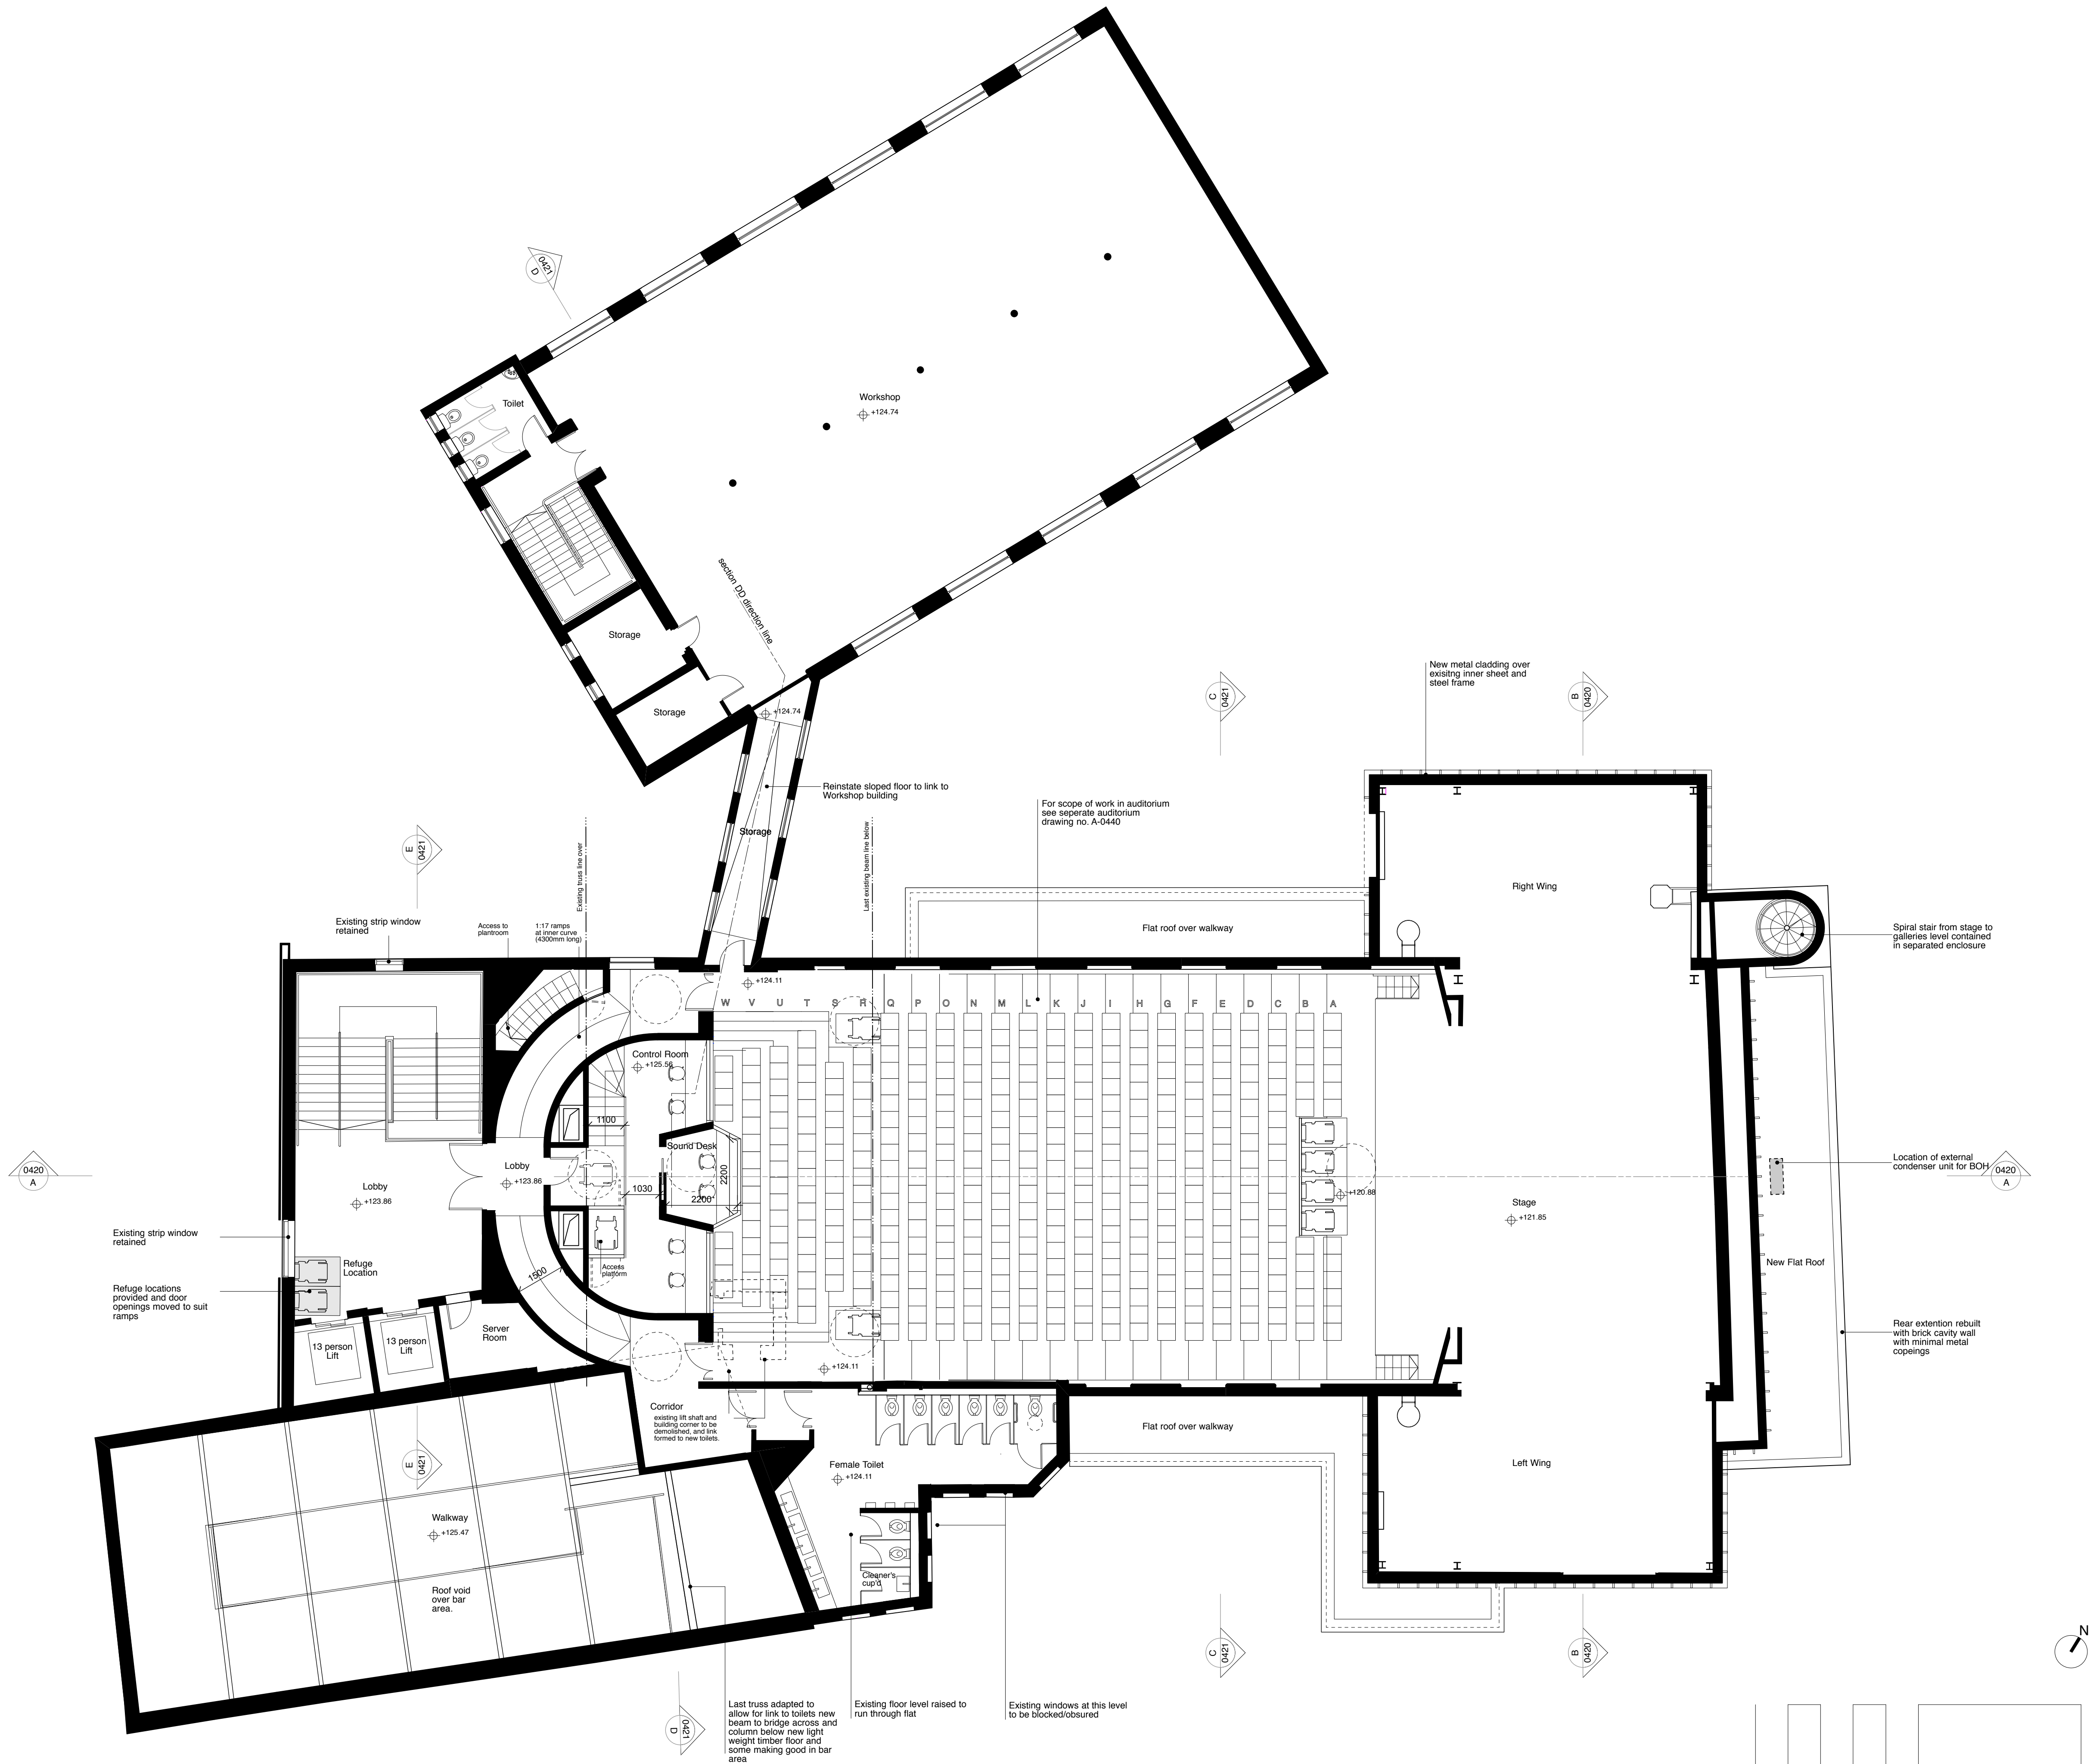

general notes:

Do not scale from this drawing for construction purposes


All dimensions are to be verified on site by the contractor and any discrepancies or omissions reported to the Architect prior to any works being carried out

© keith williams architects ltd

Revisions

Rev.	Date	Check	Description
P	24/07/2026	-	Issued for Planning

Drawing Reference Key

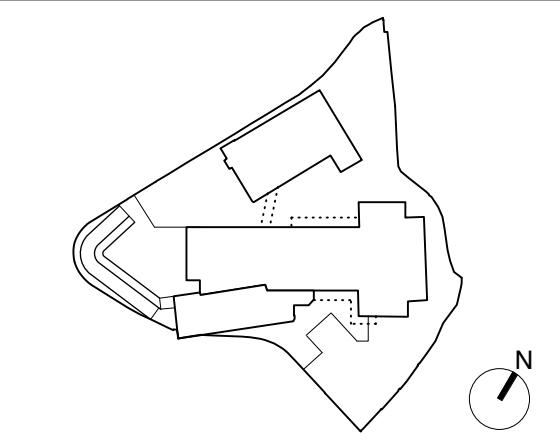

keith williams architects

74 Long Lane
London SE1 4AU
Tel: + 44(0)20 7843 0070

client: **Hinckley Concordia Association**
job: **Concordia Theatre**

drawing title:
Second Floor Plan : As Proposed

job:	310	status:	Planning	rev:	P
asset reference:	HCA-KWA-X-00-DR-A-0413	project:		originator:	
date:	03/03/2026	scale:	1:100 @ A1	role:	