




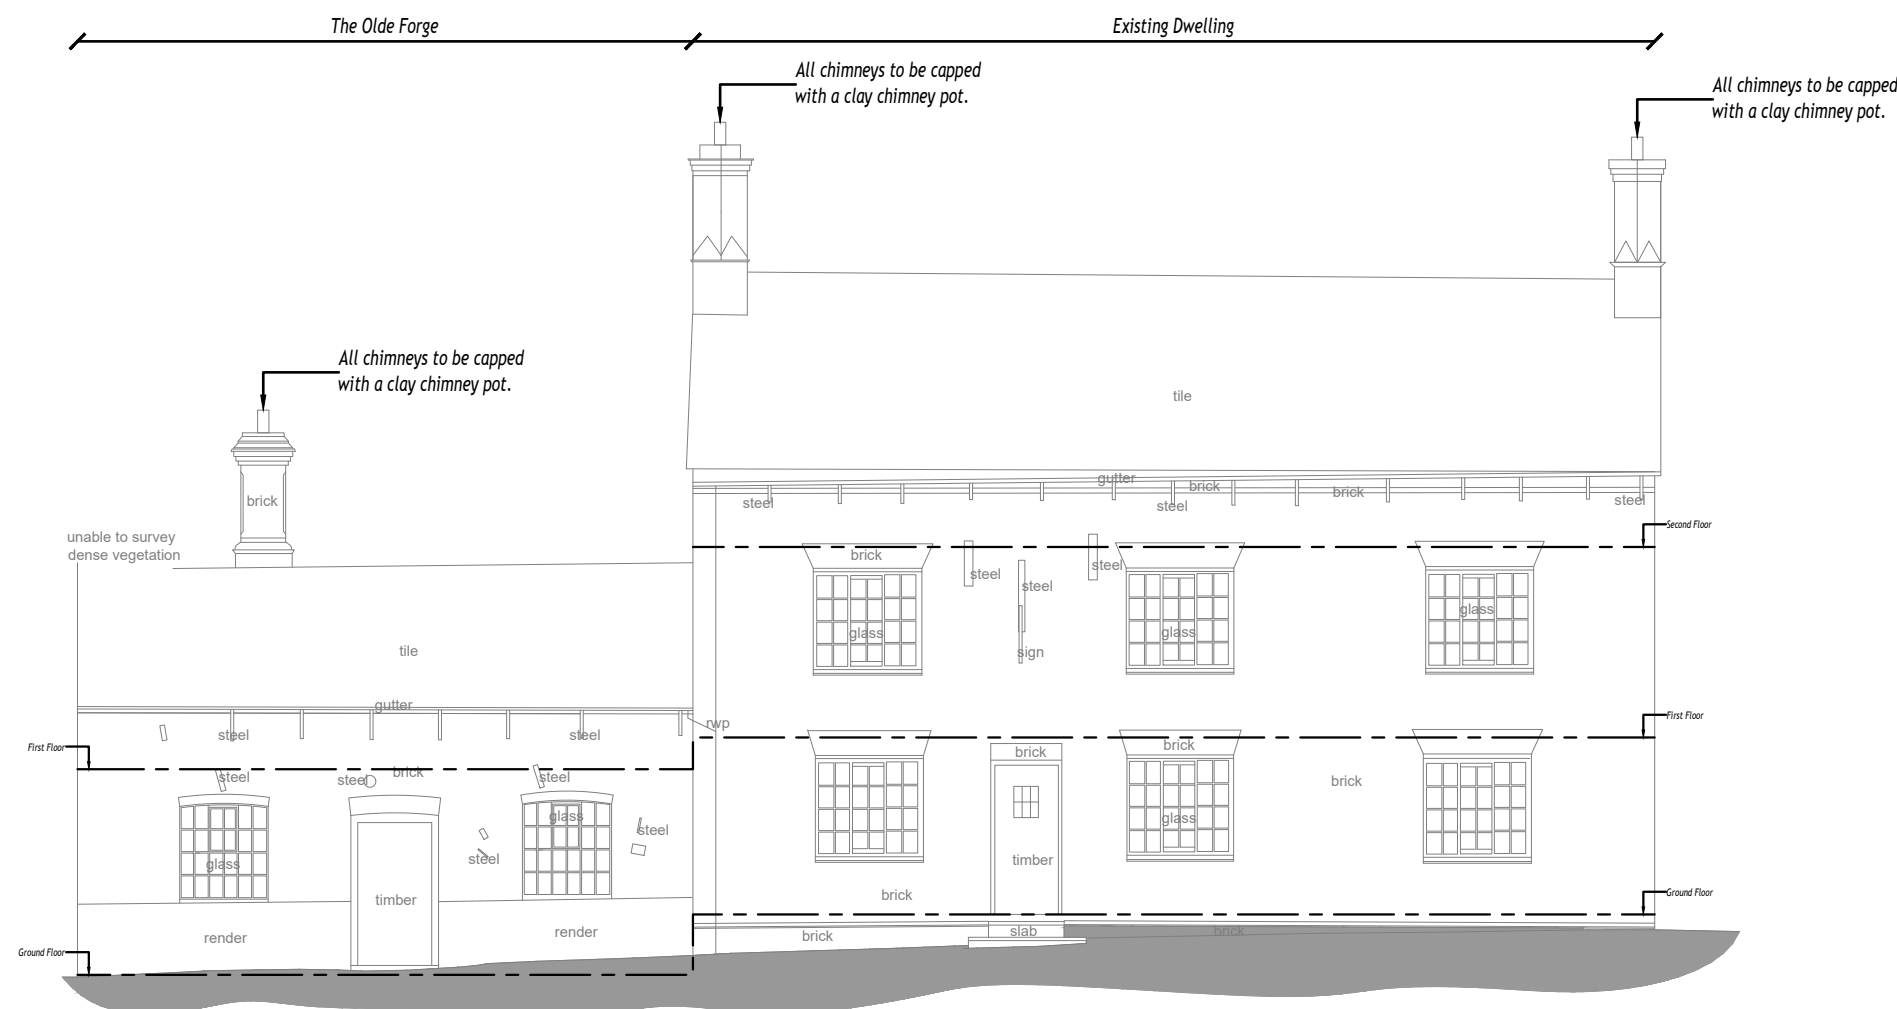


Front Elevation

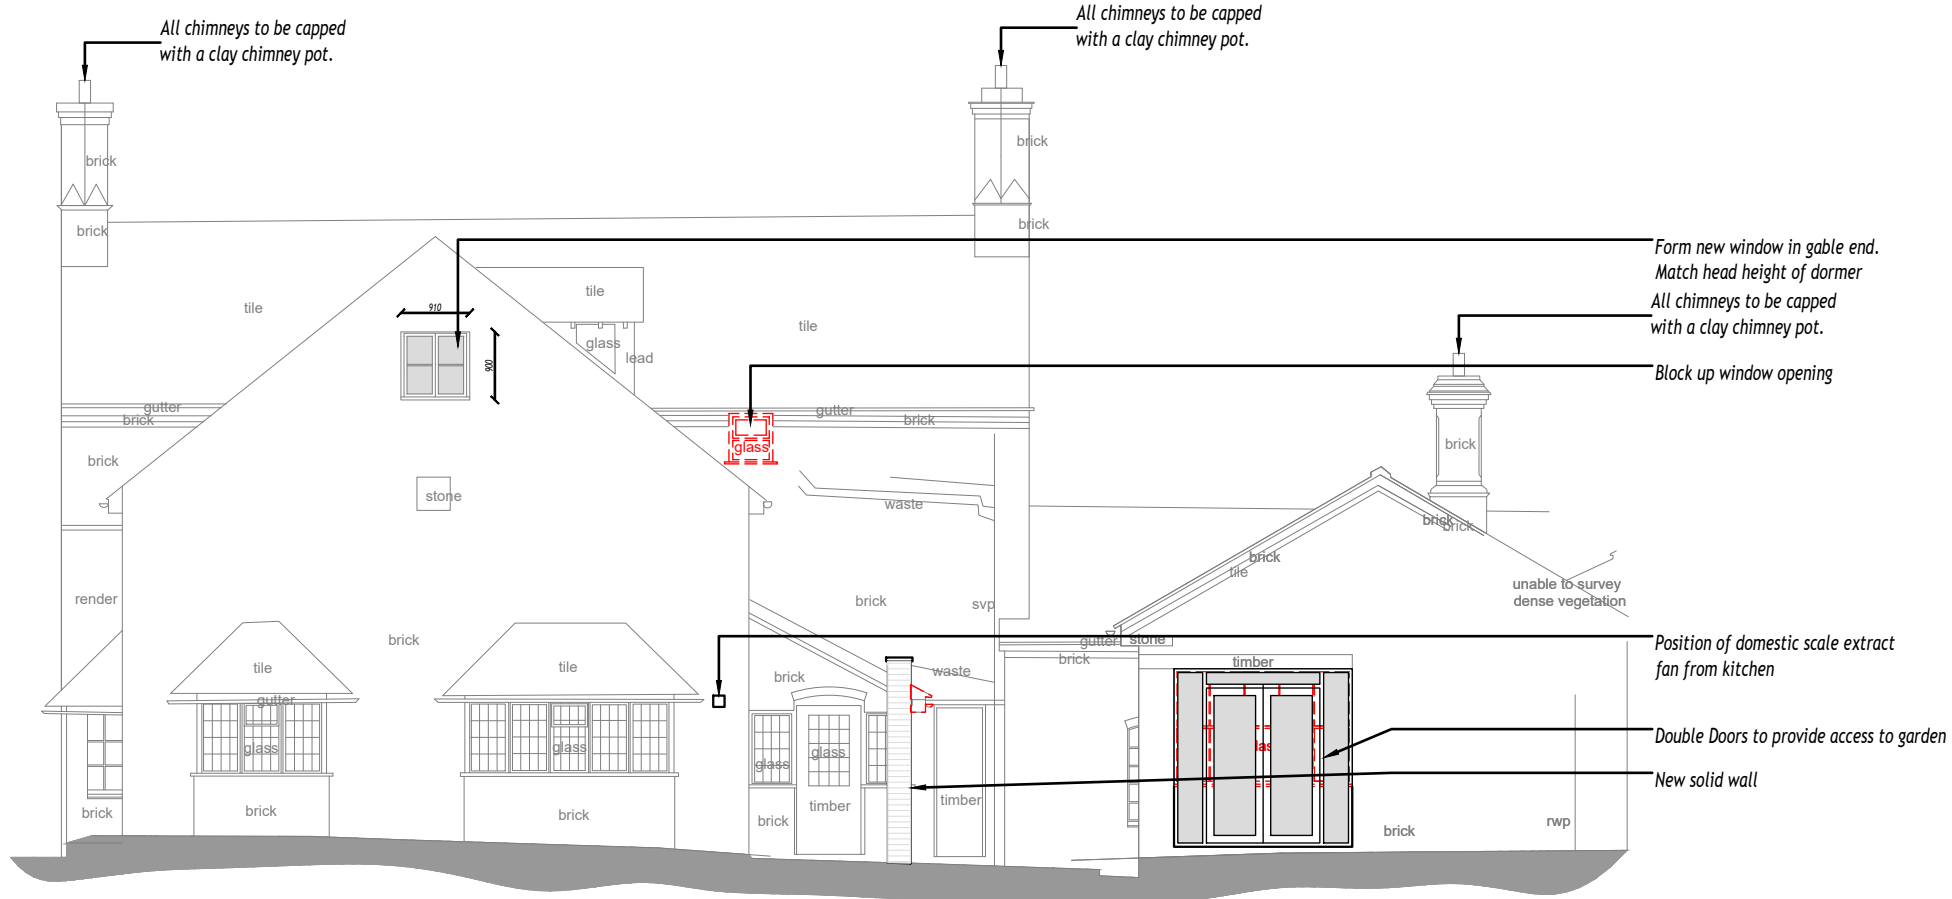

Rear Elevation

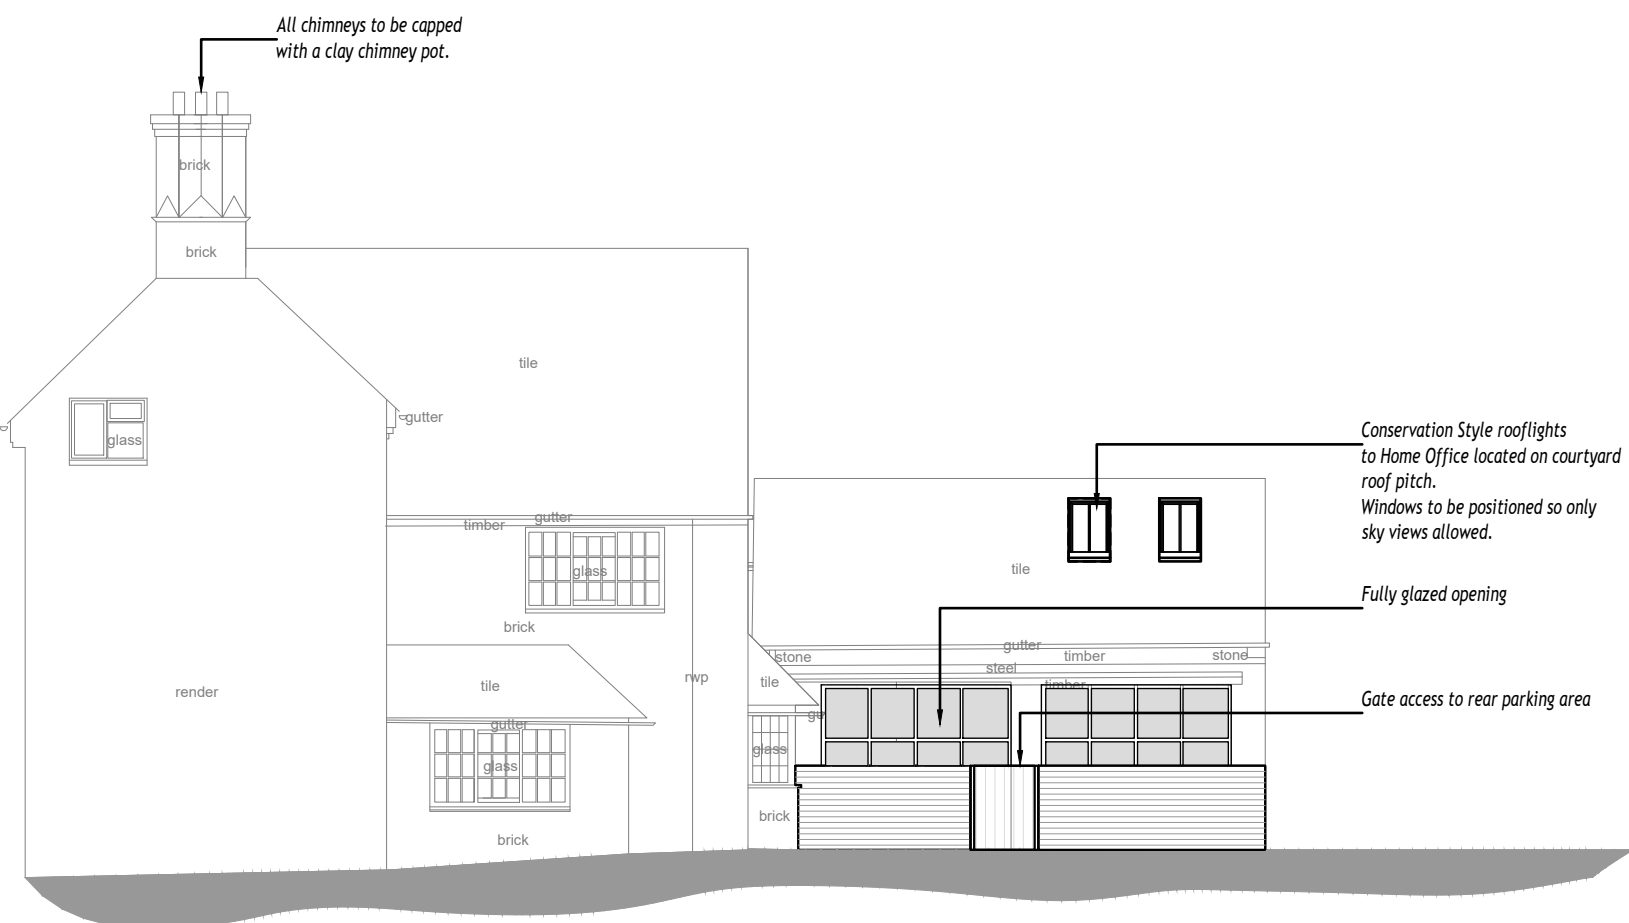


Side Elevation

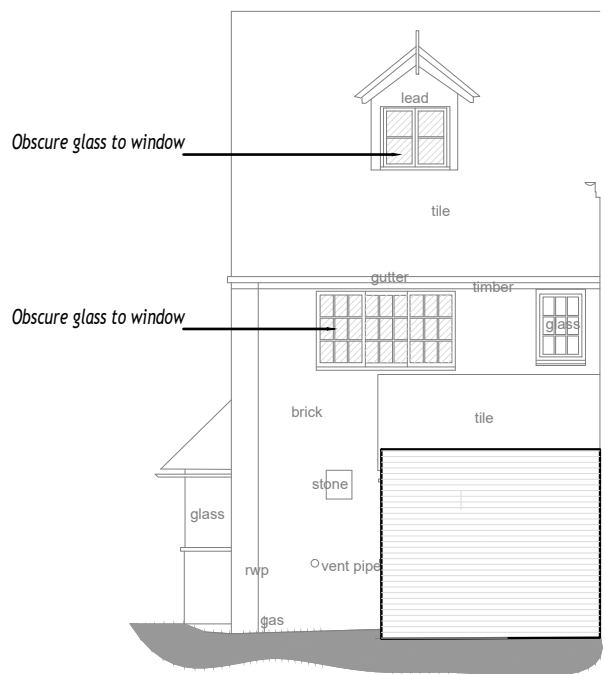


Side Elevation 1





Side Elevation 2

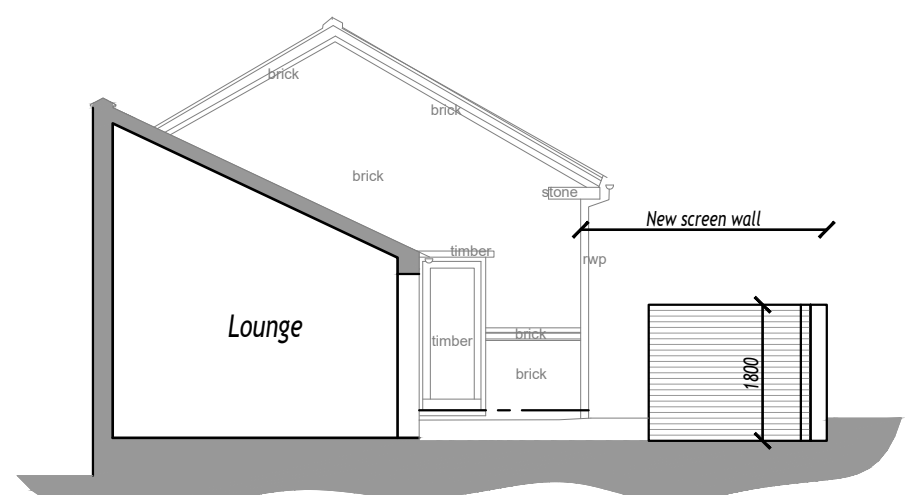

Courtyard Elevation

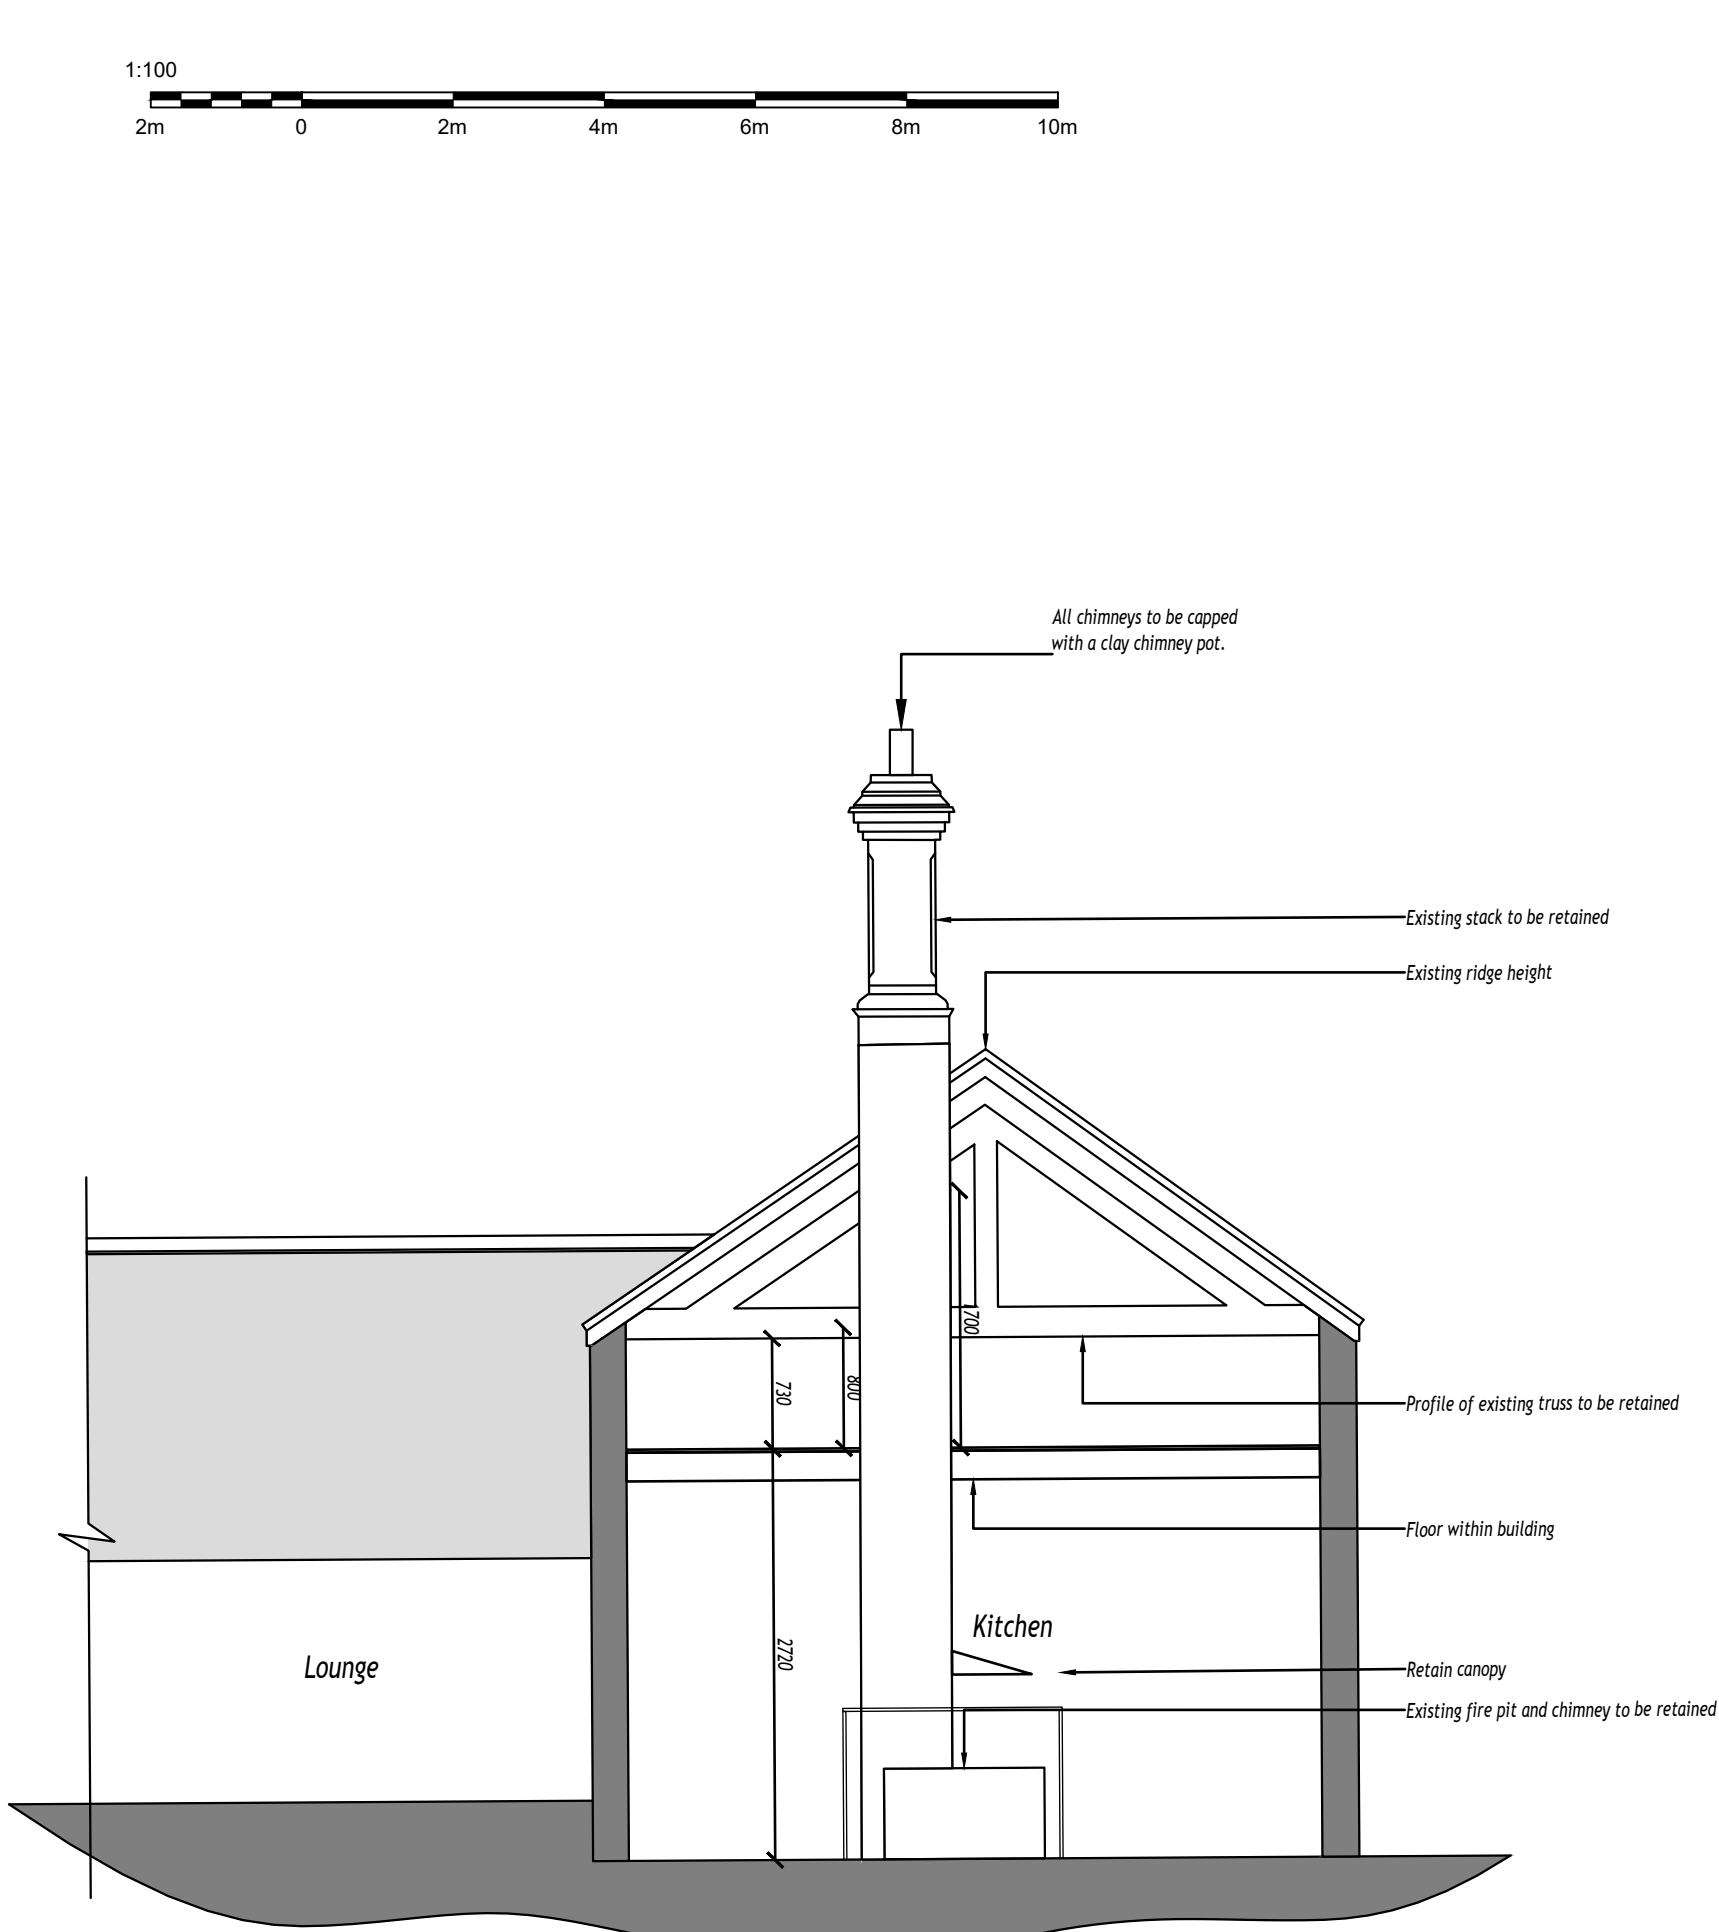


Cross Section A

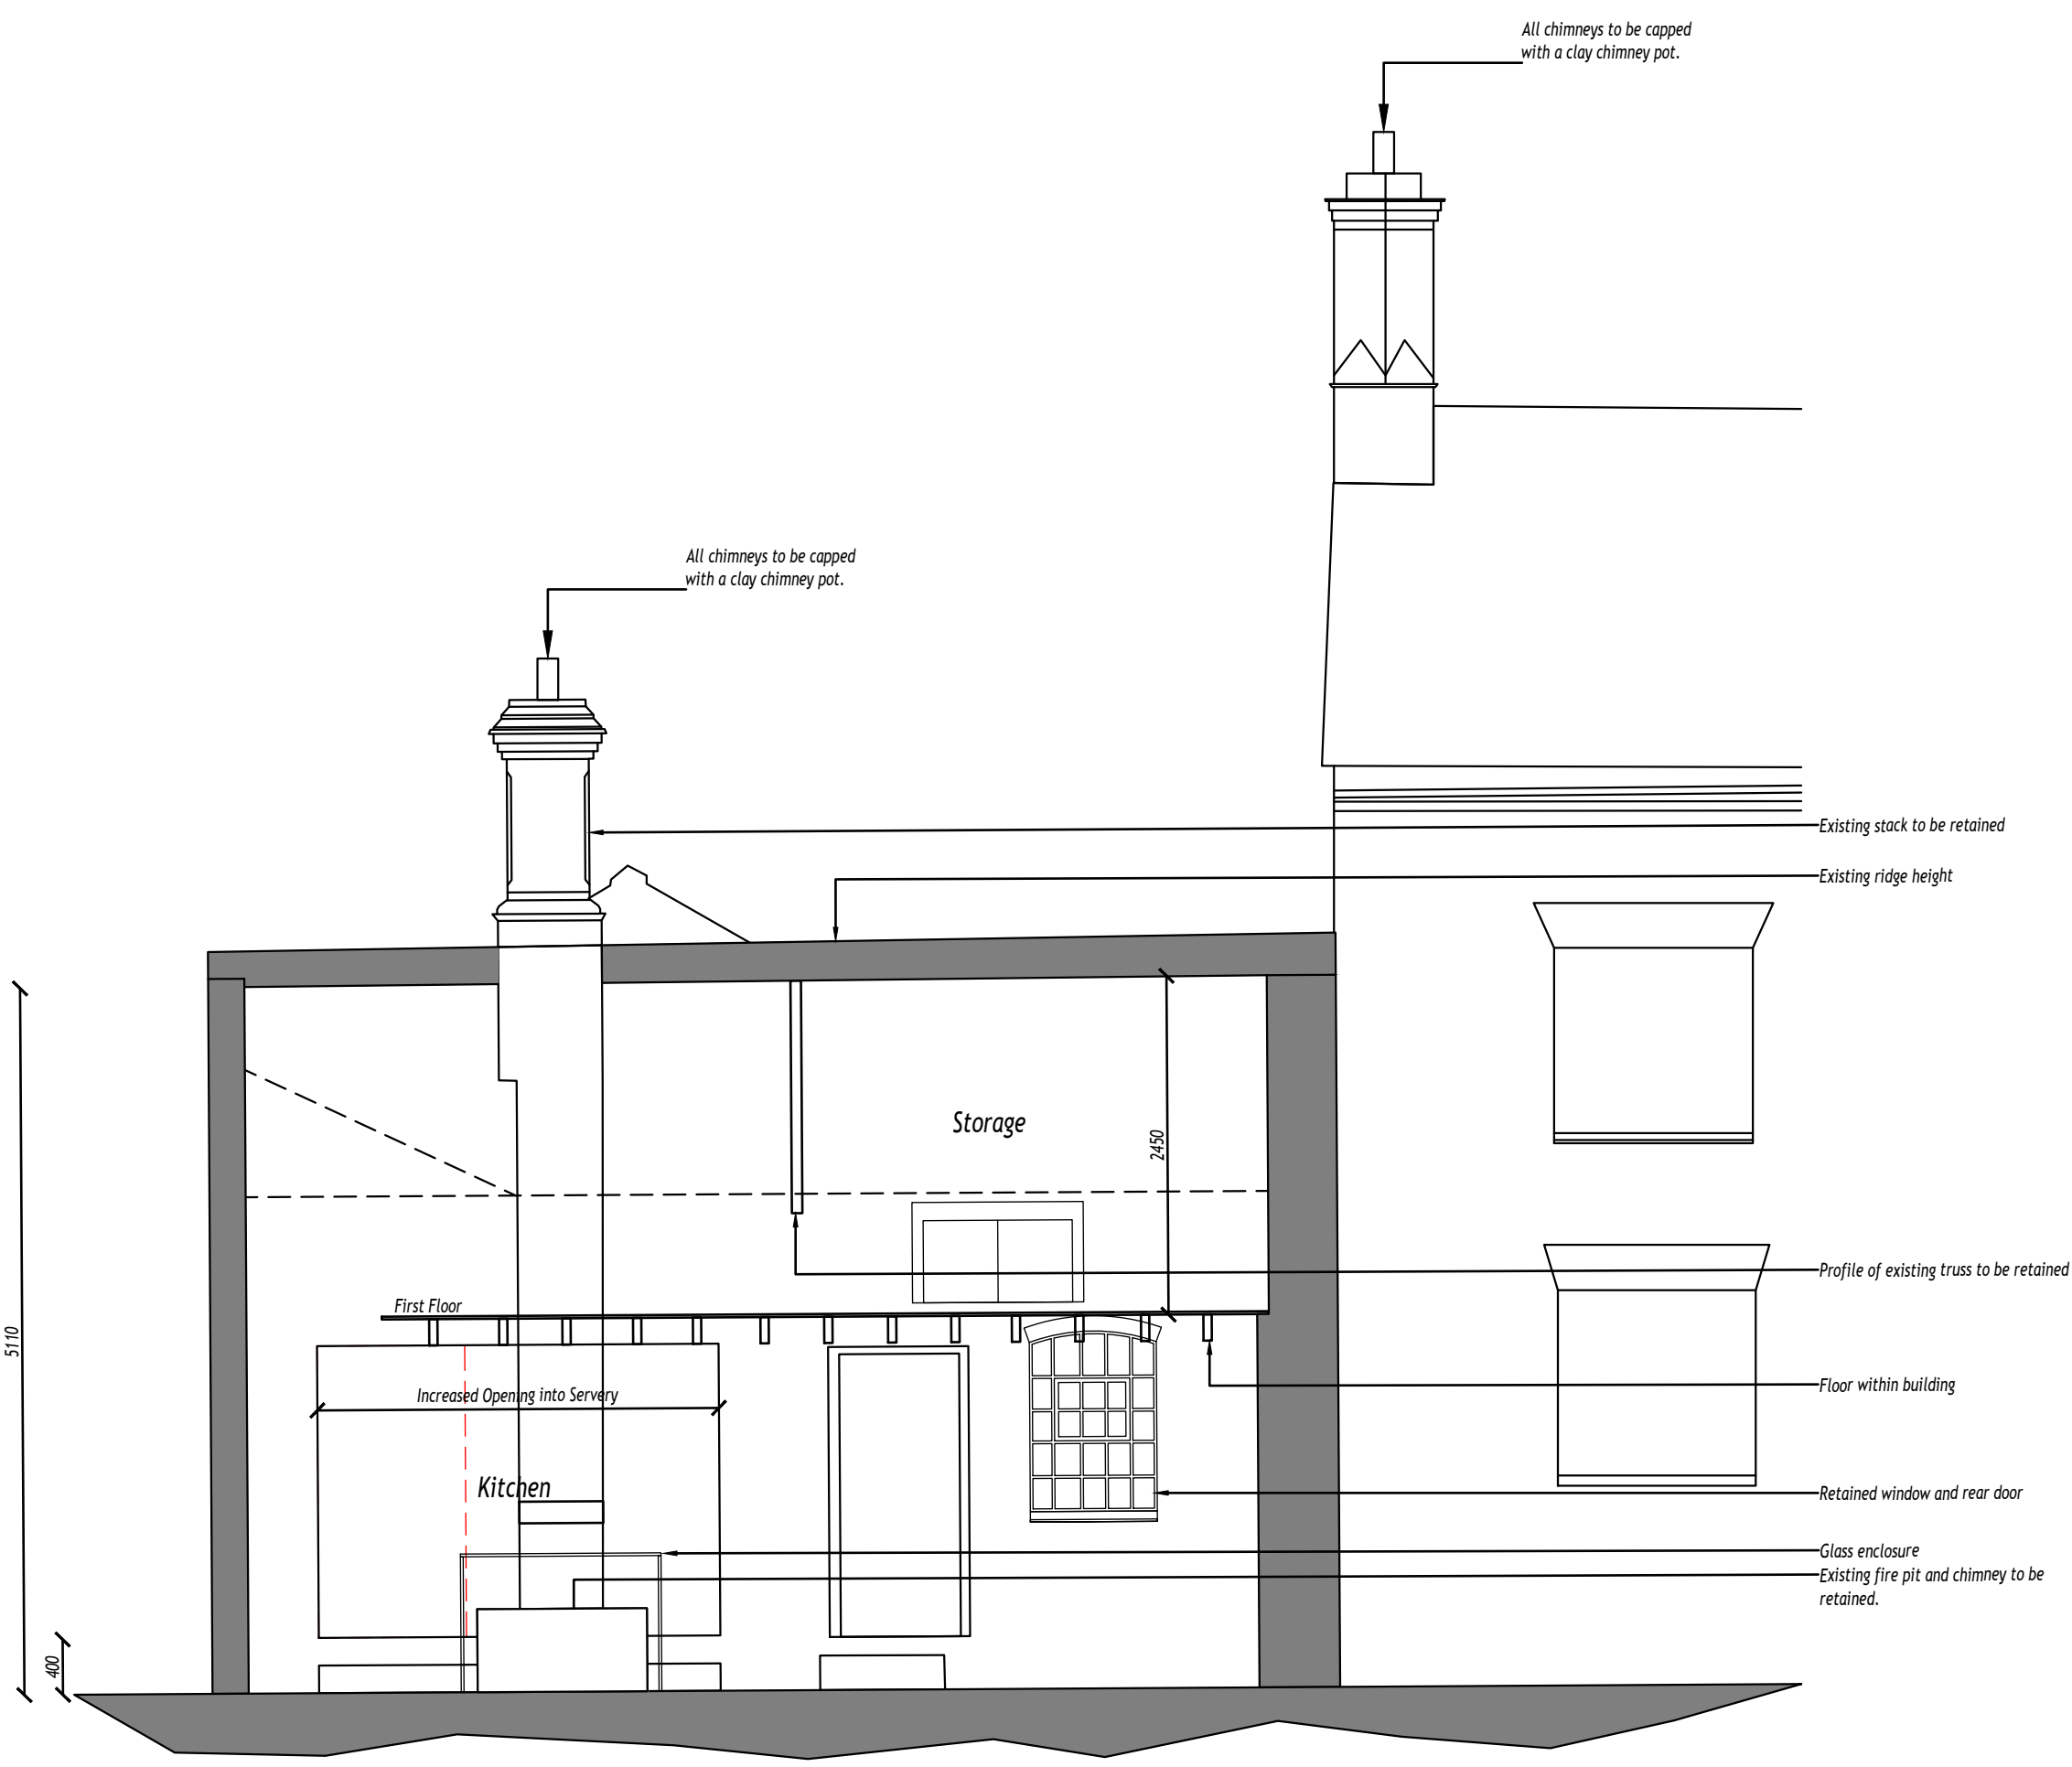 

Cross Section B

I	05/12/23	Drawings Revised to suit Planning Officer comments dated 22nd Nov 2023	AJC
H	13/11/23	Scale Bars Added	AJC
G	12/10/23	PLANNING APPLICATION	AJC
F	23/02/23	PLANNING CONDITION SUBMISSION	AJC
E	28/11/22	Forge retained and encased as per Planning and Conservation Officer comments.	AJC
D	18/11/22	Forge retained and encased as per Planning and Conservation Officer comments.	AJC
C	07/09/22	General revisions to suit Planning and Conservation Officer comments.	AJC
B	06/07/22	Cross Sections added to suit Planning Officer comments dated 1st July 2022	AJC
A	27/04/22	PLANNING APPLICATION	AJC

Rev. No.	Date	Amendment	Initial
----------	------	-----------	---------

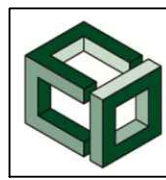

Cronin Development Consultancy Ltd
53 Springfield Crescent, Sutton Coldfield, West Mids B76 2SS
T: 0121 240 7730 / M: 07957 465624
Email: andy.cronin@cronindc.co.uk

Client:
Ms M Jacques
The Old Forge
Market Bosworth

Project:
Conversion of the Olde Forge
Park Street,
Market Bosworth

Drawings:
PLANNING
Proposed Floor Plans

Scale:	Drawn By:	Checked By:	Date:
1:100 @ A1	AJC	AJC	Apr '22
Job No:	CfA/B Classification	Drawing No:	Rev. No:
21-013	(P-)	P-051	1

CAD Ref:
Planning_F.dwg

This Drawing is a Copyright of CRONIN DEVELOPMENT CONSULTANCY LIMITED.
Do Not Scale from this Drawing. Use figured dimensions ONLY. If in doubt ASK!
All dimensions to be checked on site before work commences.
ANY discrepancies are to be reported immediately.
This drawing to be read in conjunction with all Project and Consultants Performance Specifications,
Structural / Civil Engineers drawings / calculations, and any Specialist Sub-Contractors Designed
Element drawings.