



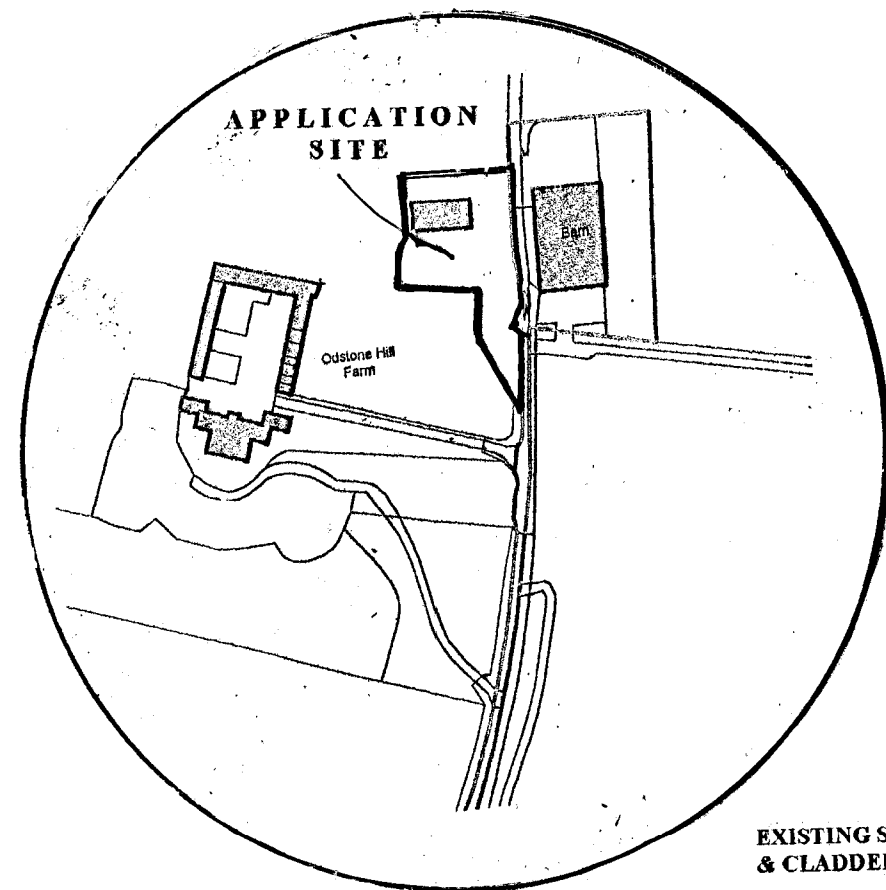

LOCATION PLAN 1:2500



1:2500 0 20m 40m 60m 80m 100m

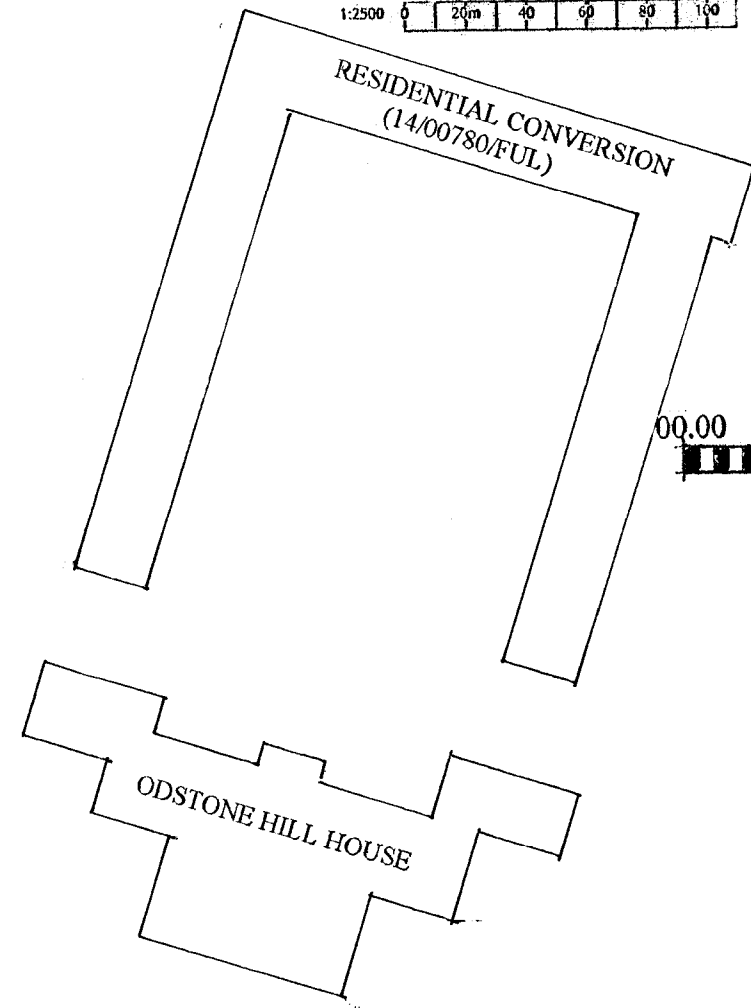


SITE LAYOUT
BLOCK PLAN 1:500

00.00 10.00M 20.00M 30.00M 40.00M 50.00M


RETAINED STEEL
CONTAINER(S) STORAGE

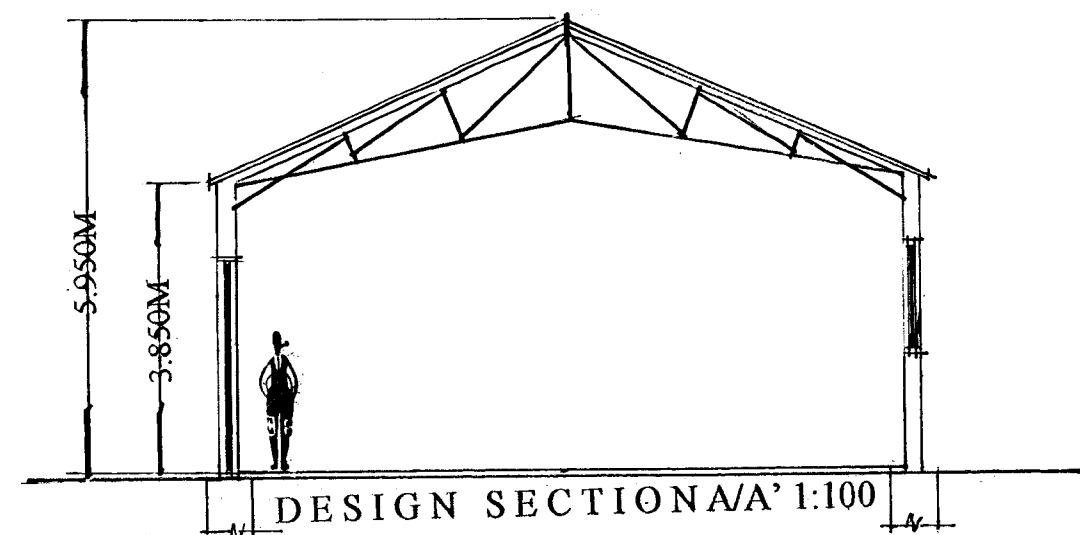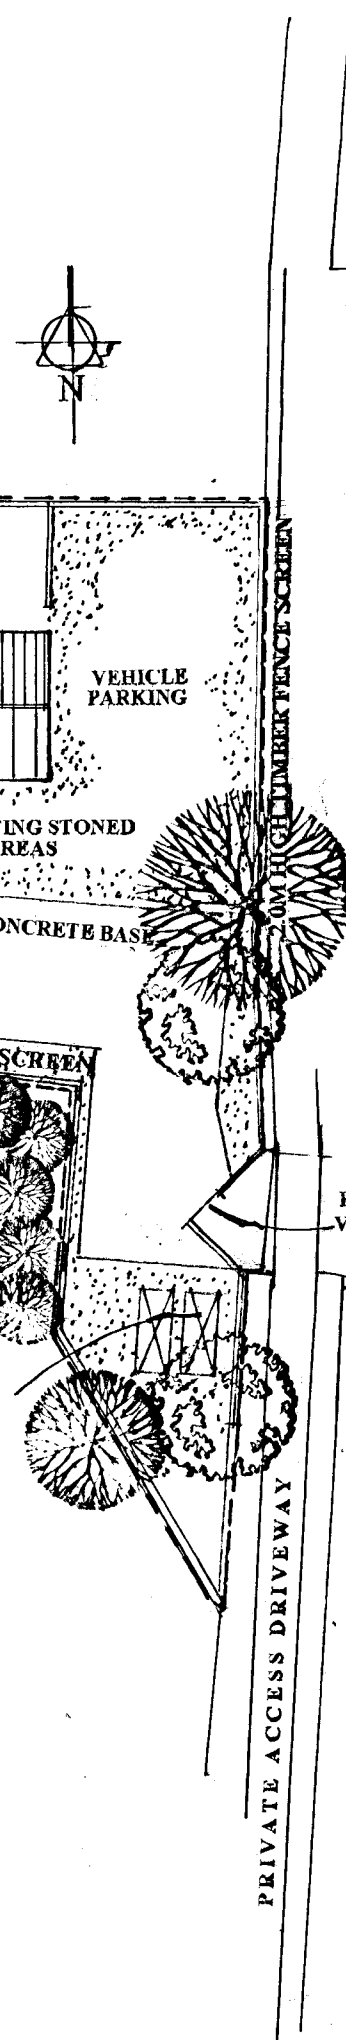


DESIGN SECTION A/A' 1:100

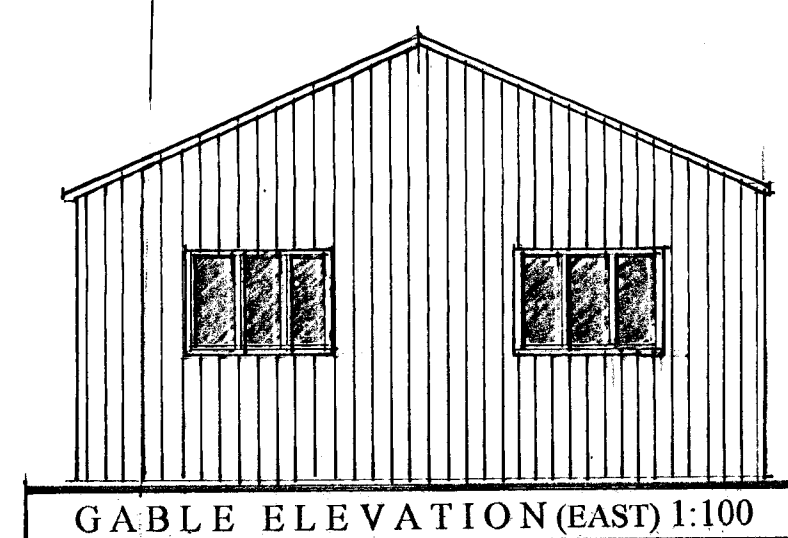

GABLE ELEVATION (EAST) 1:100

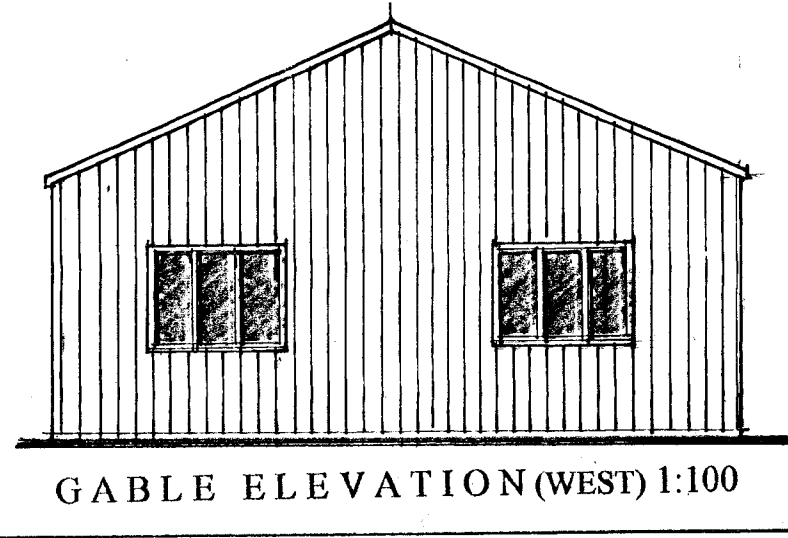

GABLE ELEVATION (WEST) 1:100

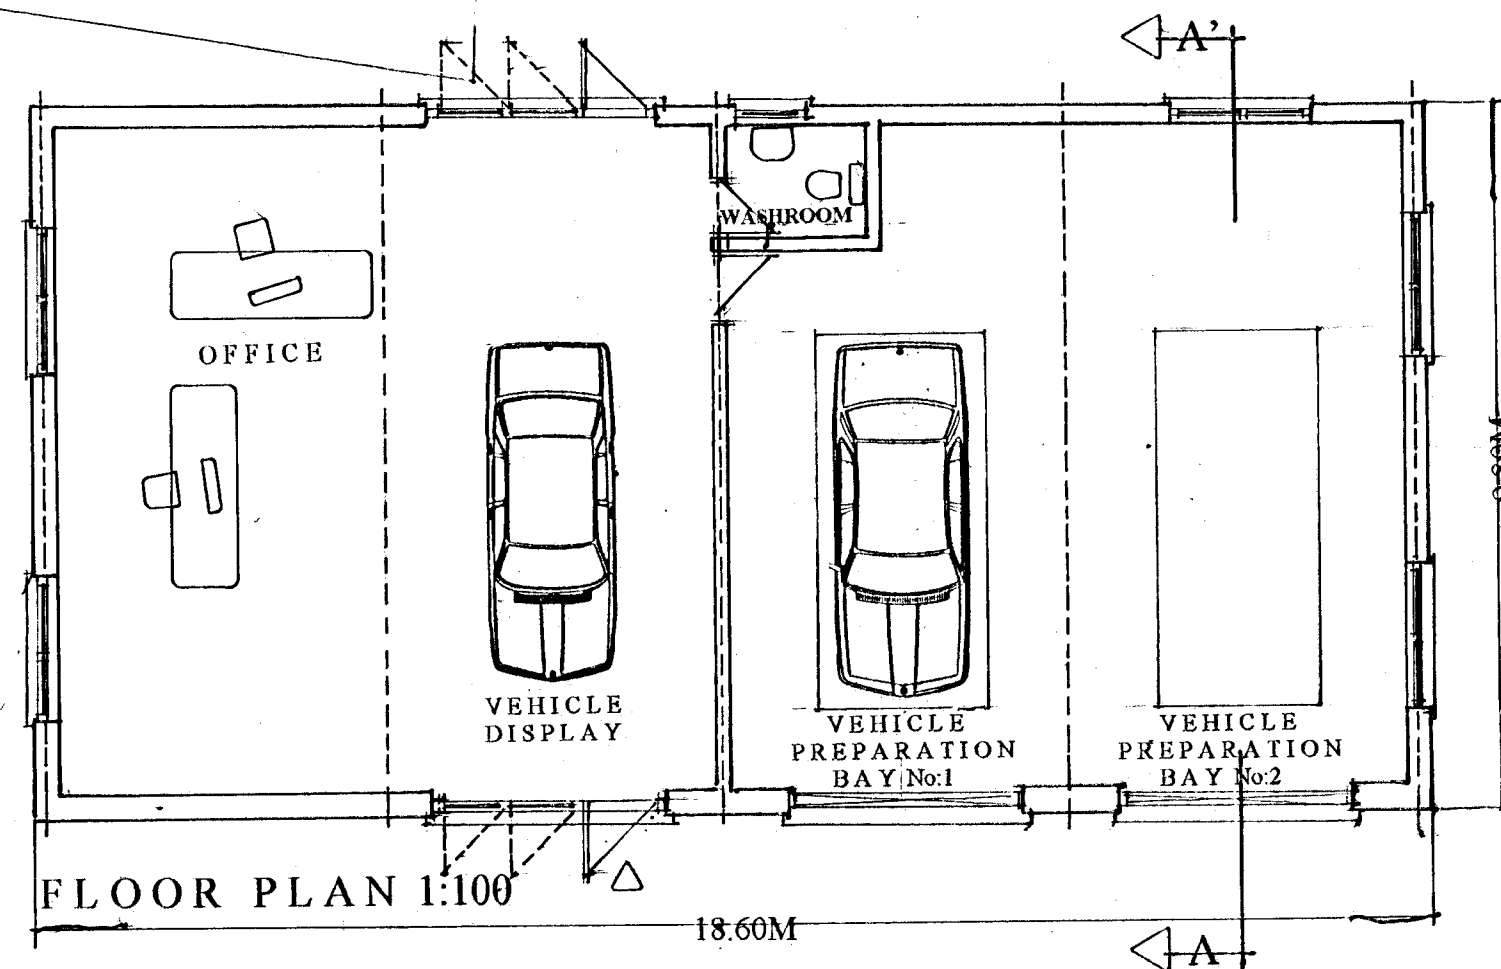

FLOOR PLAN 1:100

18.60M

0m 2m 4m 6m 8m 10m

CLIENT:
Mr. A.Dhir.

PROJECT:
Prestige Vehicle Preparation.
Land to the Rear of:
Odstone Hill House.
Newton Lane,
Odstone.
Leicestershire.


DRAWING TITLE:
Existing Elevations & Floor Plan.
Design Section A/A'.
Block Plan.
Location Plan.

SCALE: 1:100/1:500/1:1250 @A2.
DATE: February 2025.
DRWG.No:HMD/PD/0581/01.
© Copyright HMD/2025


HOUSEMARTIN
DESIGNS



© Copyright HMD.
(The Copyright, Designs & Patents Act 1988 - as amended)

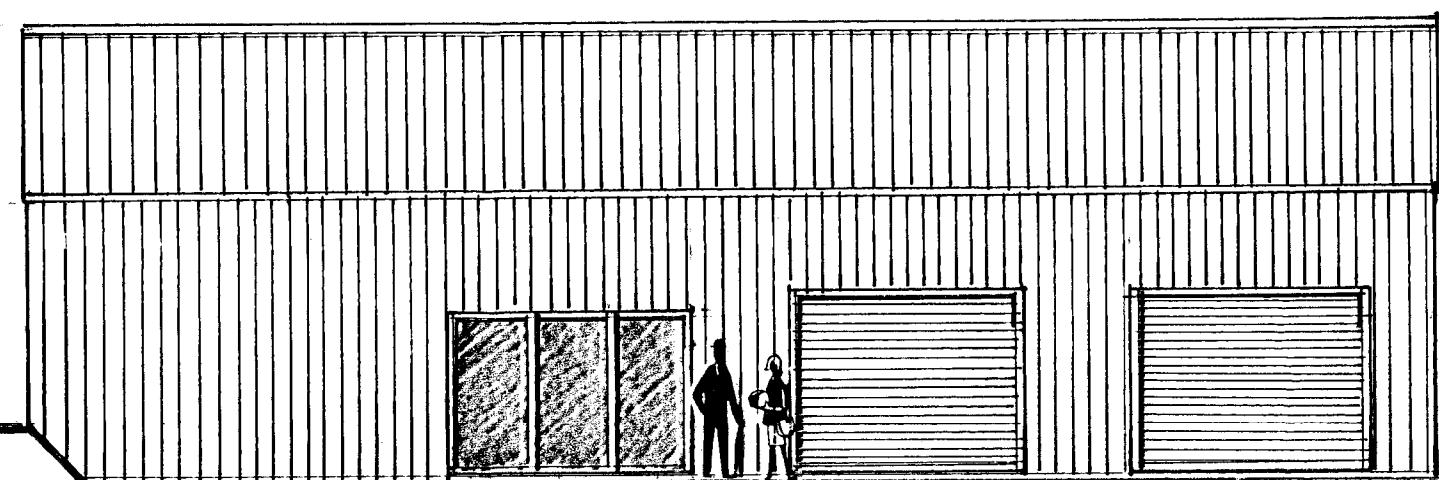

PRINCIPAL FAÇADE (SOUTH) 1:100

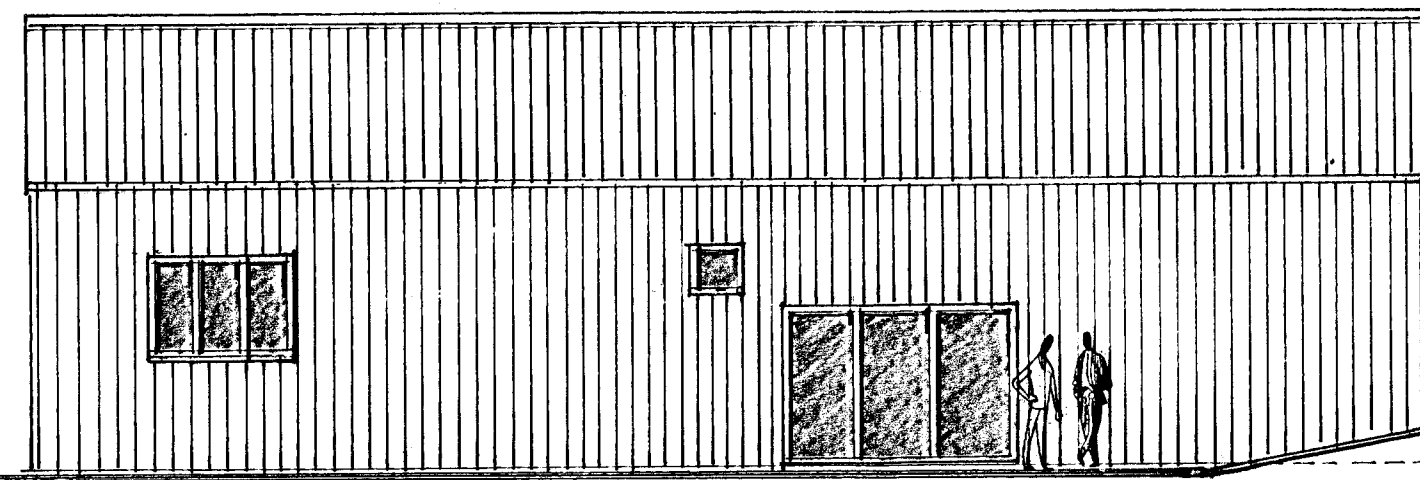

REAR ELEVATION (NORTH) 1:100