

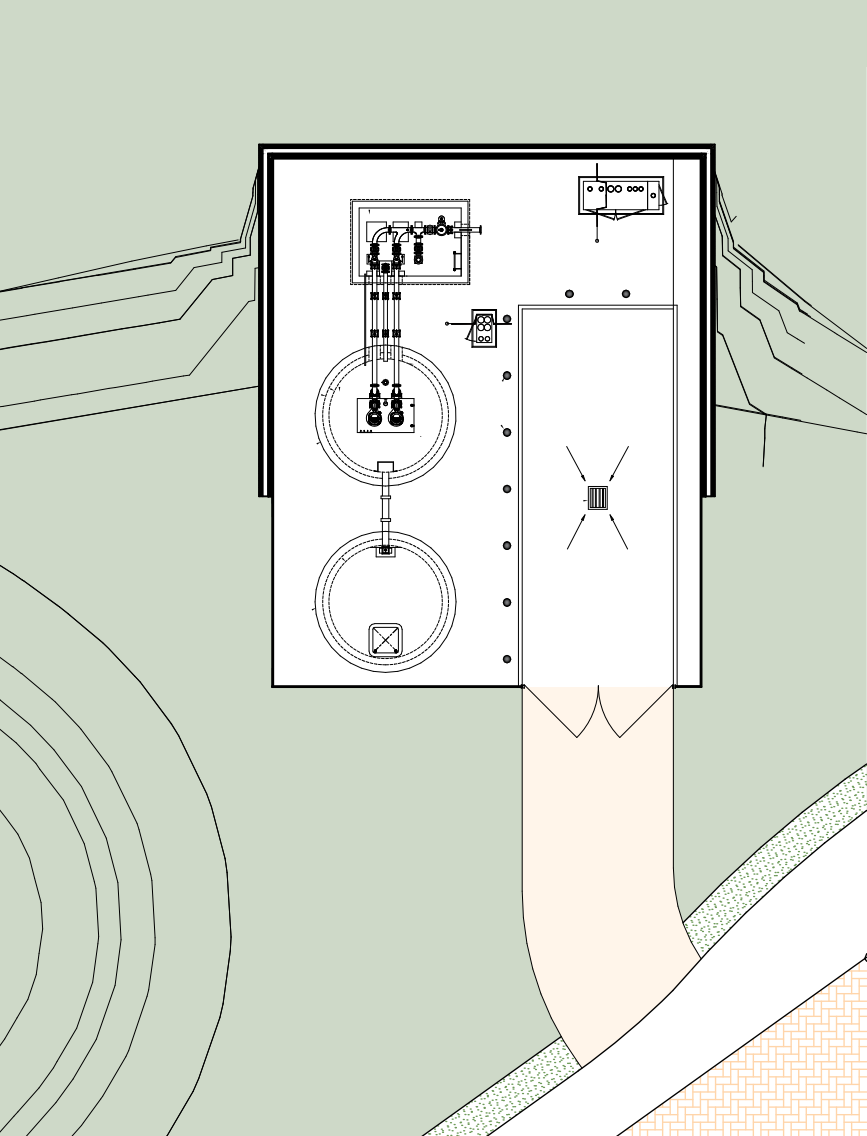
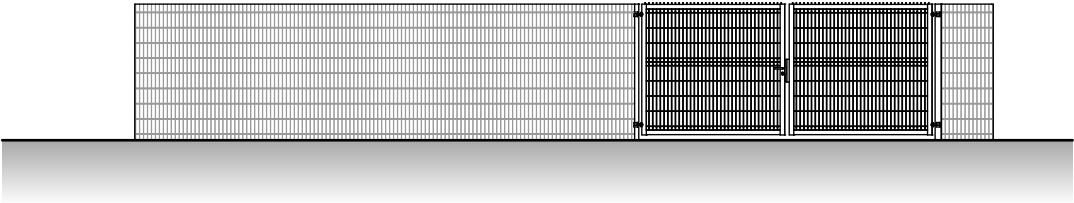



Pumpstation

 


Site Plan
Scale 1:200

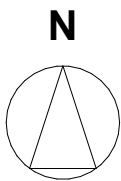


Front Elevation
Scale 1:100

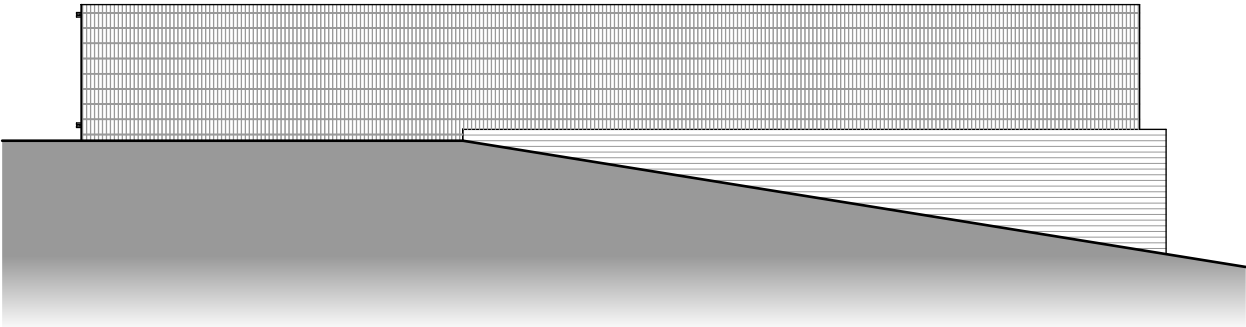

Side Elevation
Scale 1:100

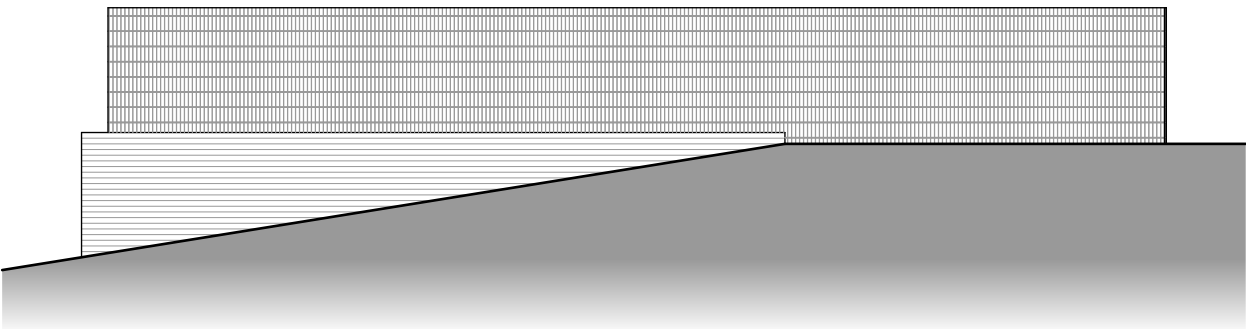

Side Elevation
Scale 1:100

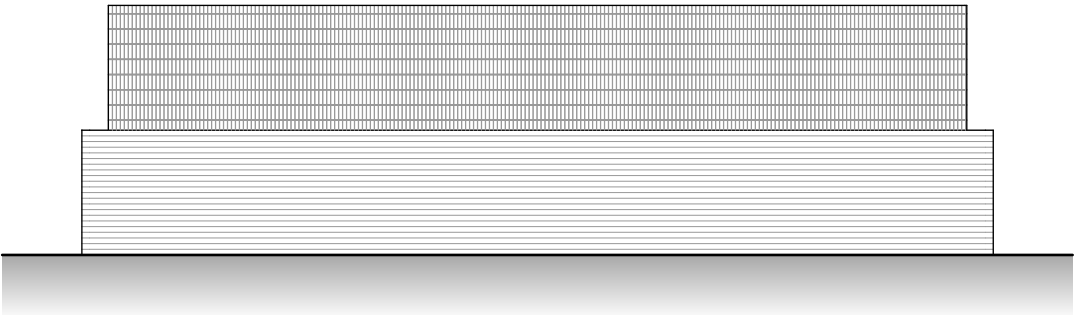

Rear Elevation
Scale 1:100

Disclaimer: brp architects ltd. accept no responsibility for work not undertaken fully in accordance with the contents of this drawing and related specifications. This document and its design content is copyright protected ©. It shall be read in conjunction with all other associated project information including models, specifications, schedules and related consultants documents. Do not scale from documents for construction purposes. Dimensions to take precedent over scaling. All scales noted correct at original paper size. All dimensions to be checked on site. Immediately report any discrepancies, errors or omissions on this document to the originator. If in doubt ask.
Source File:
C253-6 28 Working Layout 250618.pln

Rev	Date	Drawn	Note

1 Millers Yard
Roman Way
Market Harborough
Leicestershire
LE16 7PW
t : 01858 464986
brp-architects.com

Client
Vistry Partnerships

Project Title
**Proposed Residential Development
Leicester Road
Earl Shilton**

Drawing Title
Pump Station Drawing

Drawing Status
Preliminary

Scales(s): 1:200, 1:100	Original Paper Size A3	
Drawn By KRJ	Checked By (if file copy only) JSJ	Date 15.01.2026

Document Reference:
MZ560-BRP-00-00-DR-A-SIT-0141-P01