




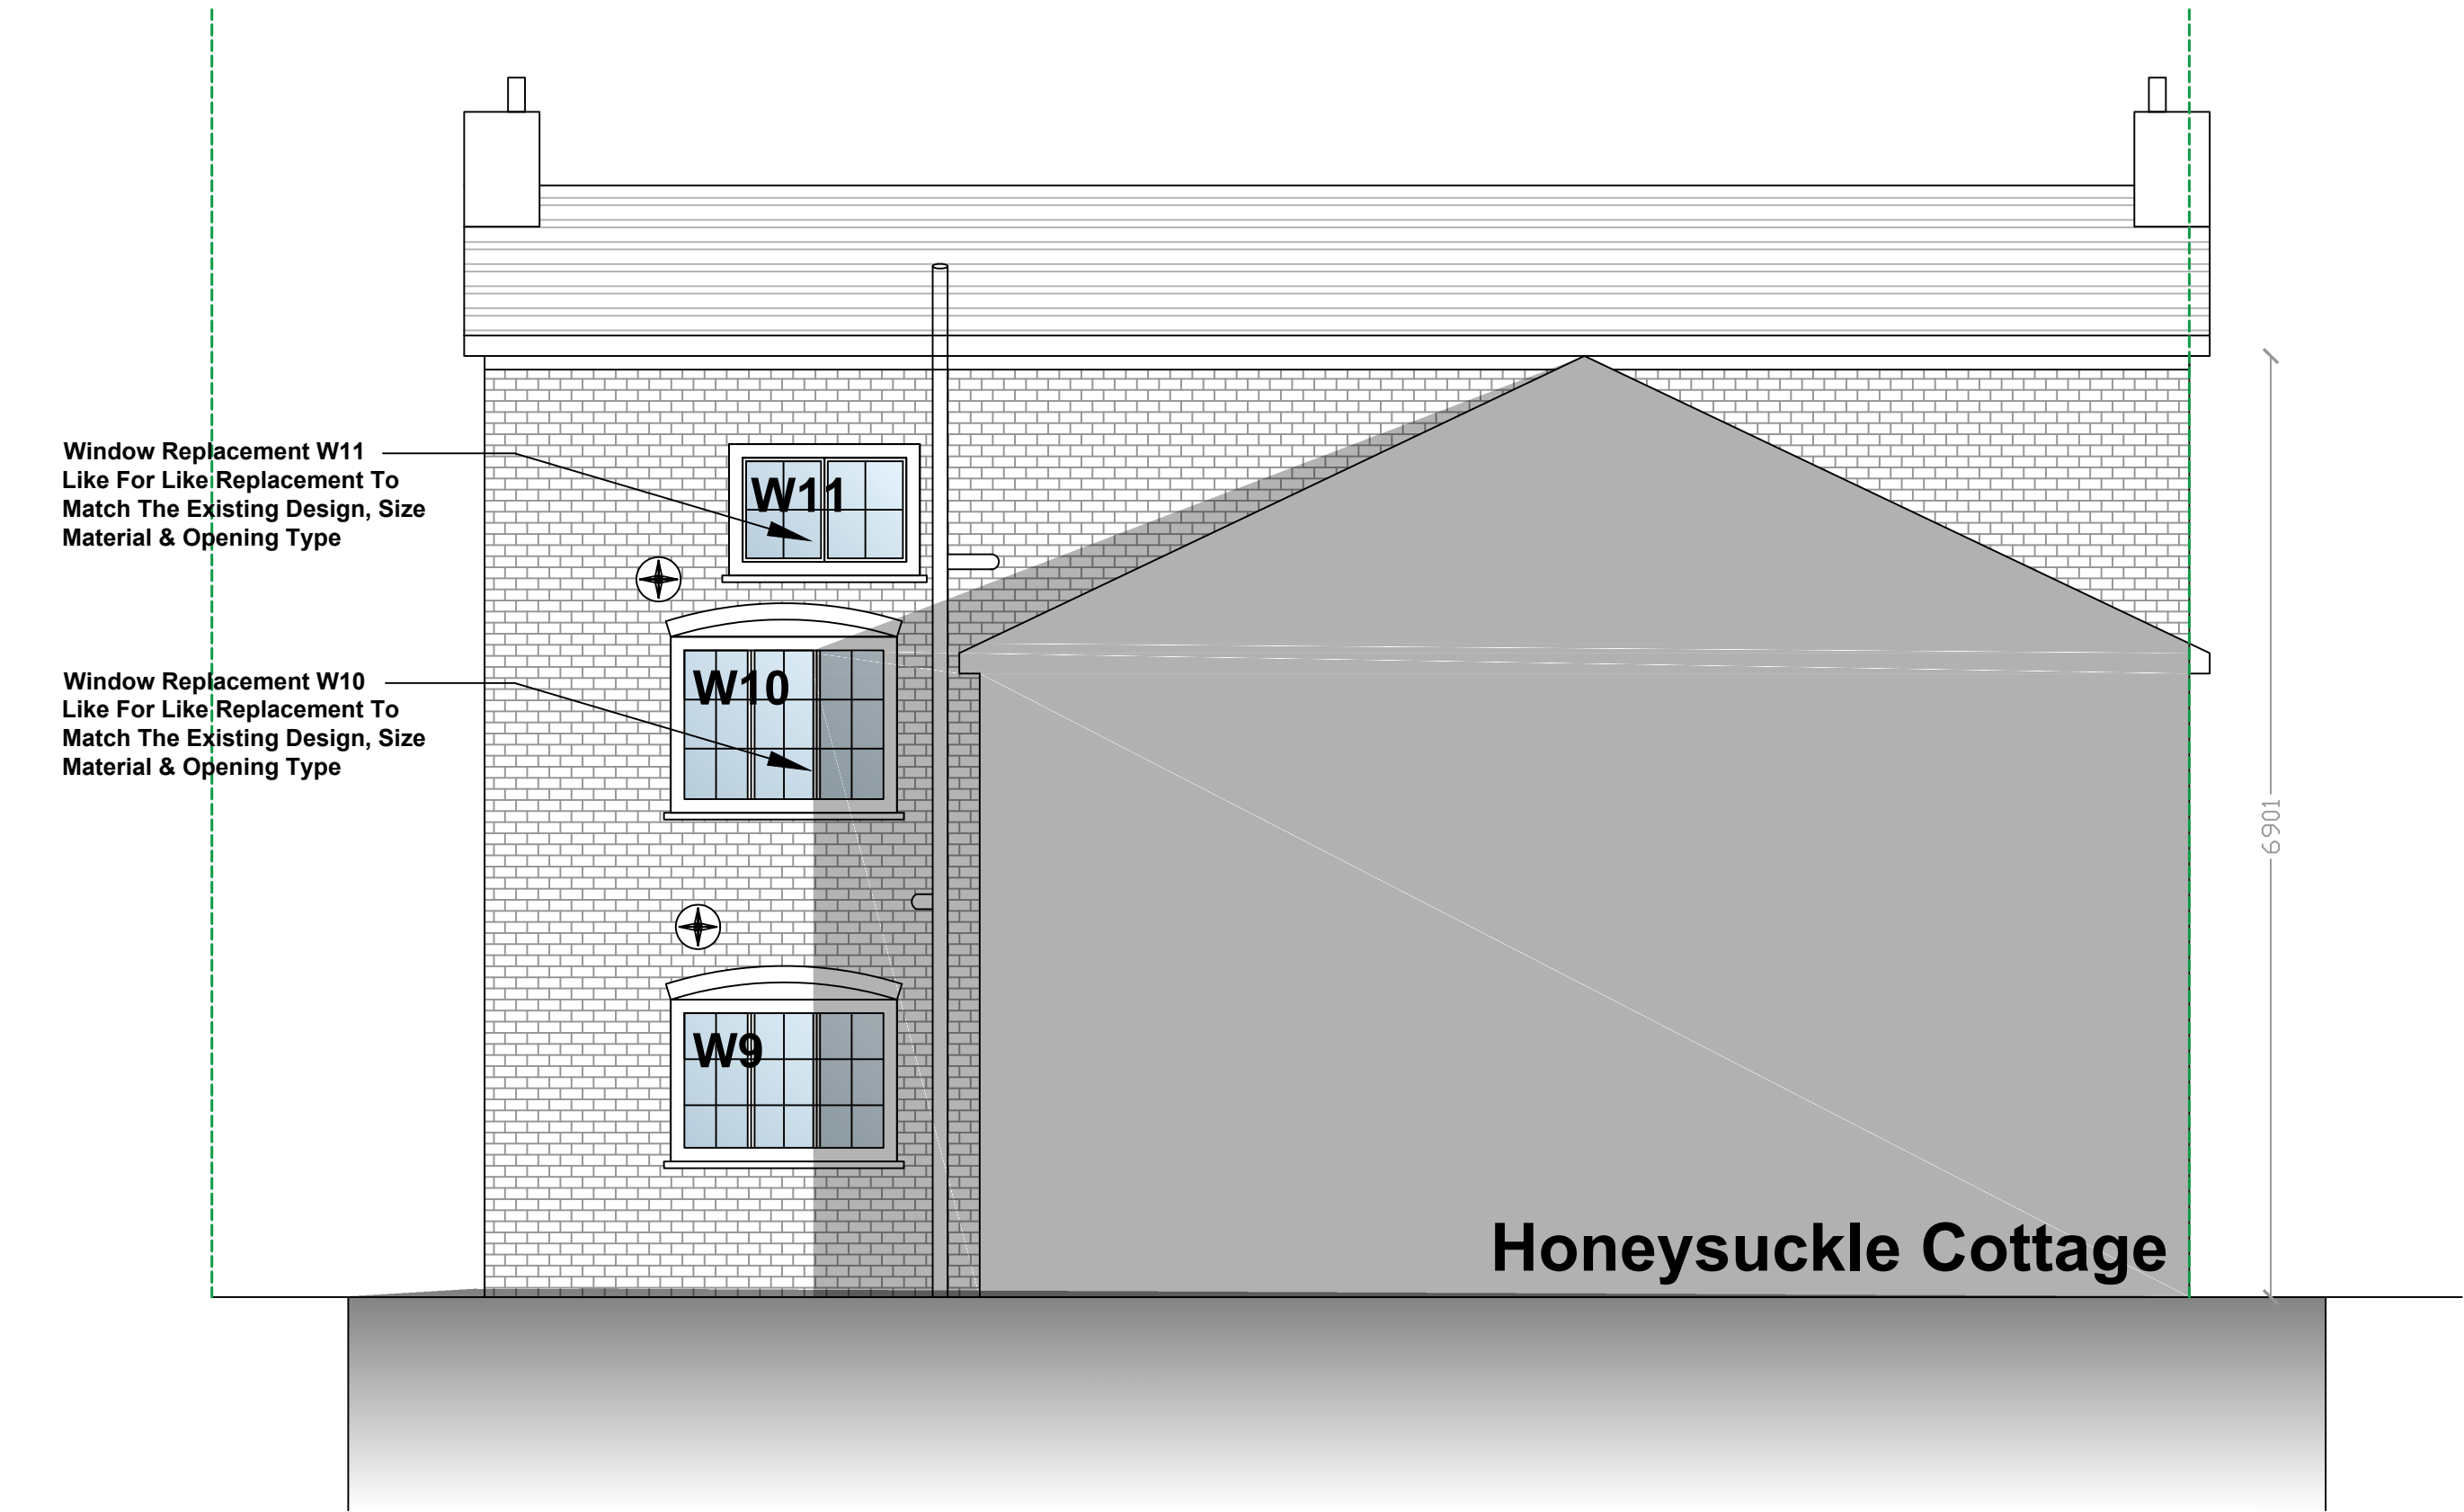

Ravenstone House, 60 Main Street - Proposed Front Elevation - 1:50

 

Ravenstone House, 60 Main Street - Proposed Rear Elevation - 1:50

 

W7		Front Elevation Material as Existing Opening as Existing Size as Existing
W8		Front Elevation Material as Existing Opening as Existing Size as Existing
W10		Rear Elevation Material as Existing Opening as Existing Size as Existing
W11		Rear Elevation Material as Existing Opening as Existing Size as Existing



Window Replacement Front Elevation:
W7, W8,
Like For Like Replacement To Match The
Existing Design, Size Material & Opening
Type
Front Elevation 8No. Windows To Be
Replaced



Window Replacement Rear Elevation:
W10, W11
Like For Like Replacement To Match The
Existing Design, Size Material & Opening
Type
Rear Elevation 3No. Windows To Be
Replaced

B	WL	14.05	WINDOWS IDENTIFIED	NB
Rev	By	Date	Description	Chk'd
Ladbury Architectural Design WILLIAM LADBURY 6 HEReward WAY NUNEATON CV10 0FA TEL : 07841354894 ladburyw@gmail.com				
Project: RAVENSTONE, 60 MAIN STREET, HIGHAM ON THE H				
Drawing Title: WINDOW SCHEDULE				
A1				
Drawn	Chk'd	Appd	Status	Date
WLADBURY			PLANNING	23.03.24
Scale @ A1 1:50				
Drawing No: RAVEN-PS24-03				
				Rev B