



Window Replacement
W7T,W8,W10,W11
Like For Like Replacement To
Match The Existing Design,
Material & Opening Type

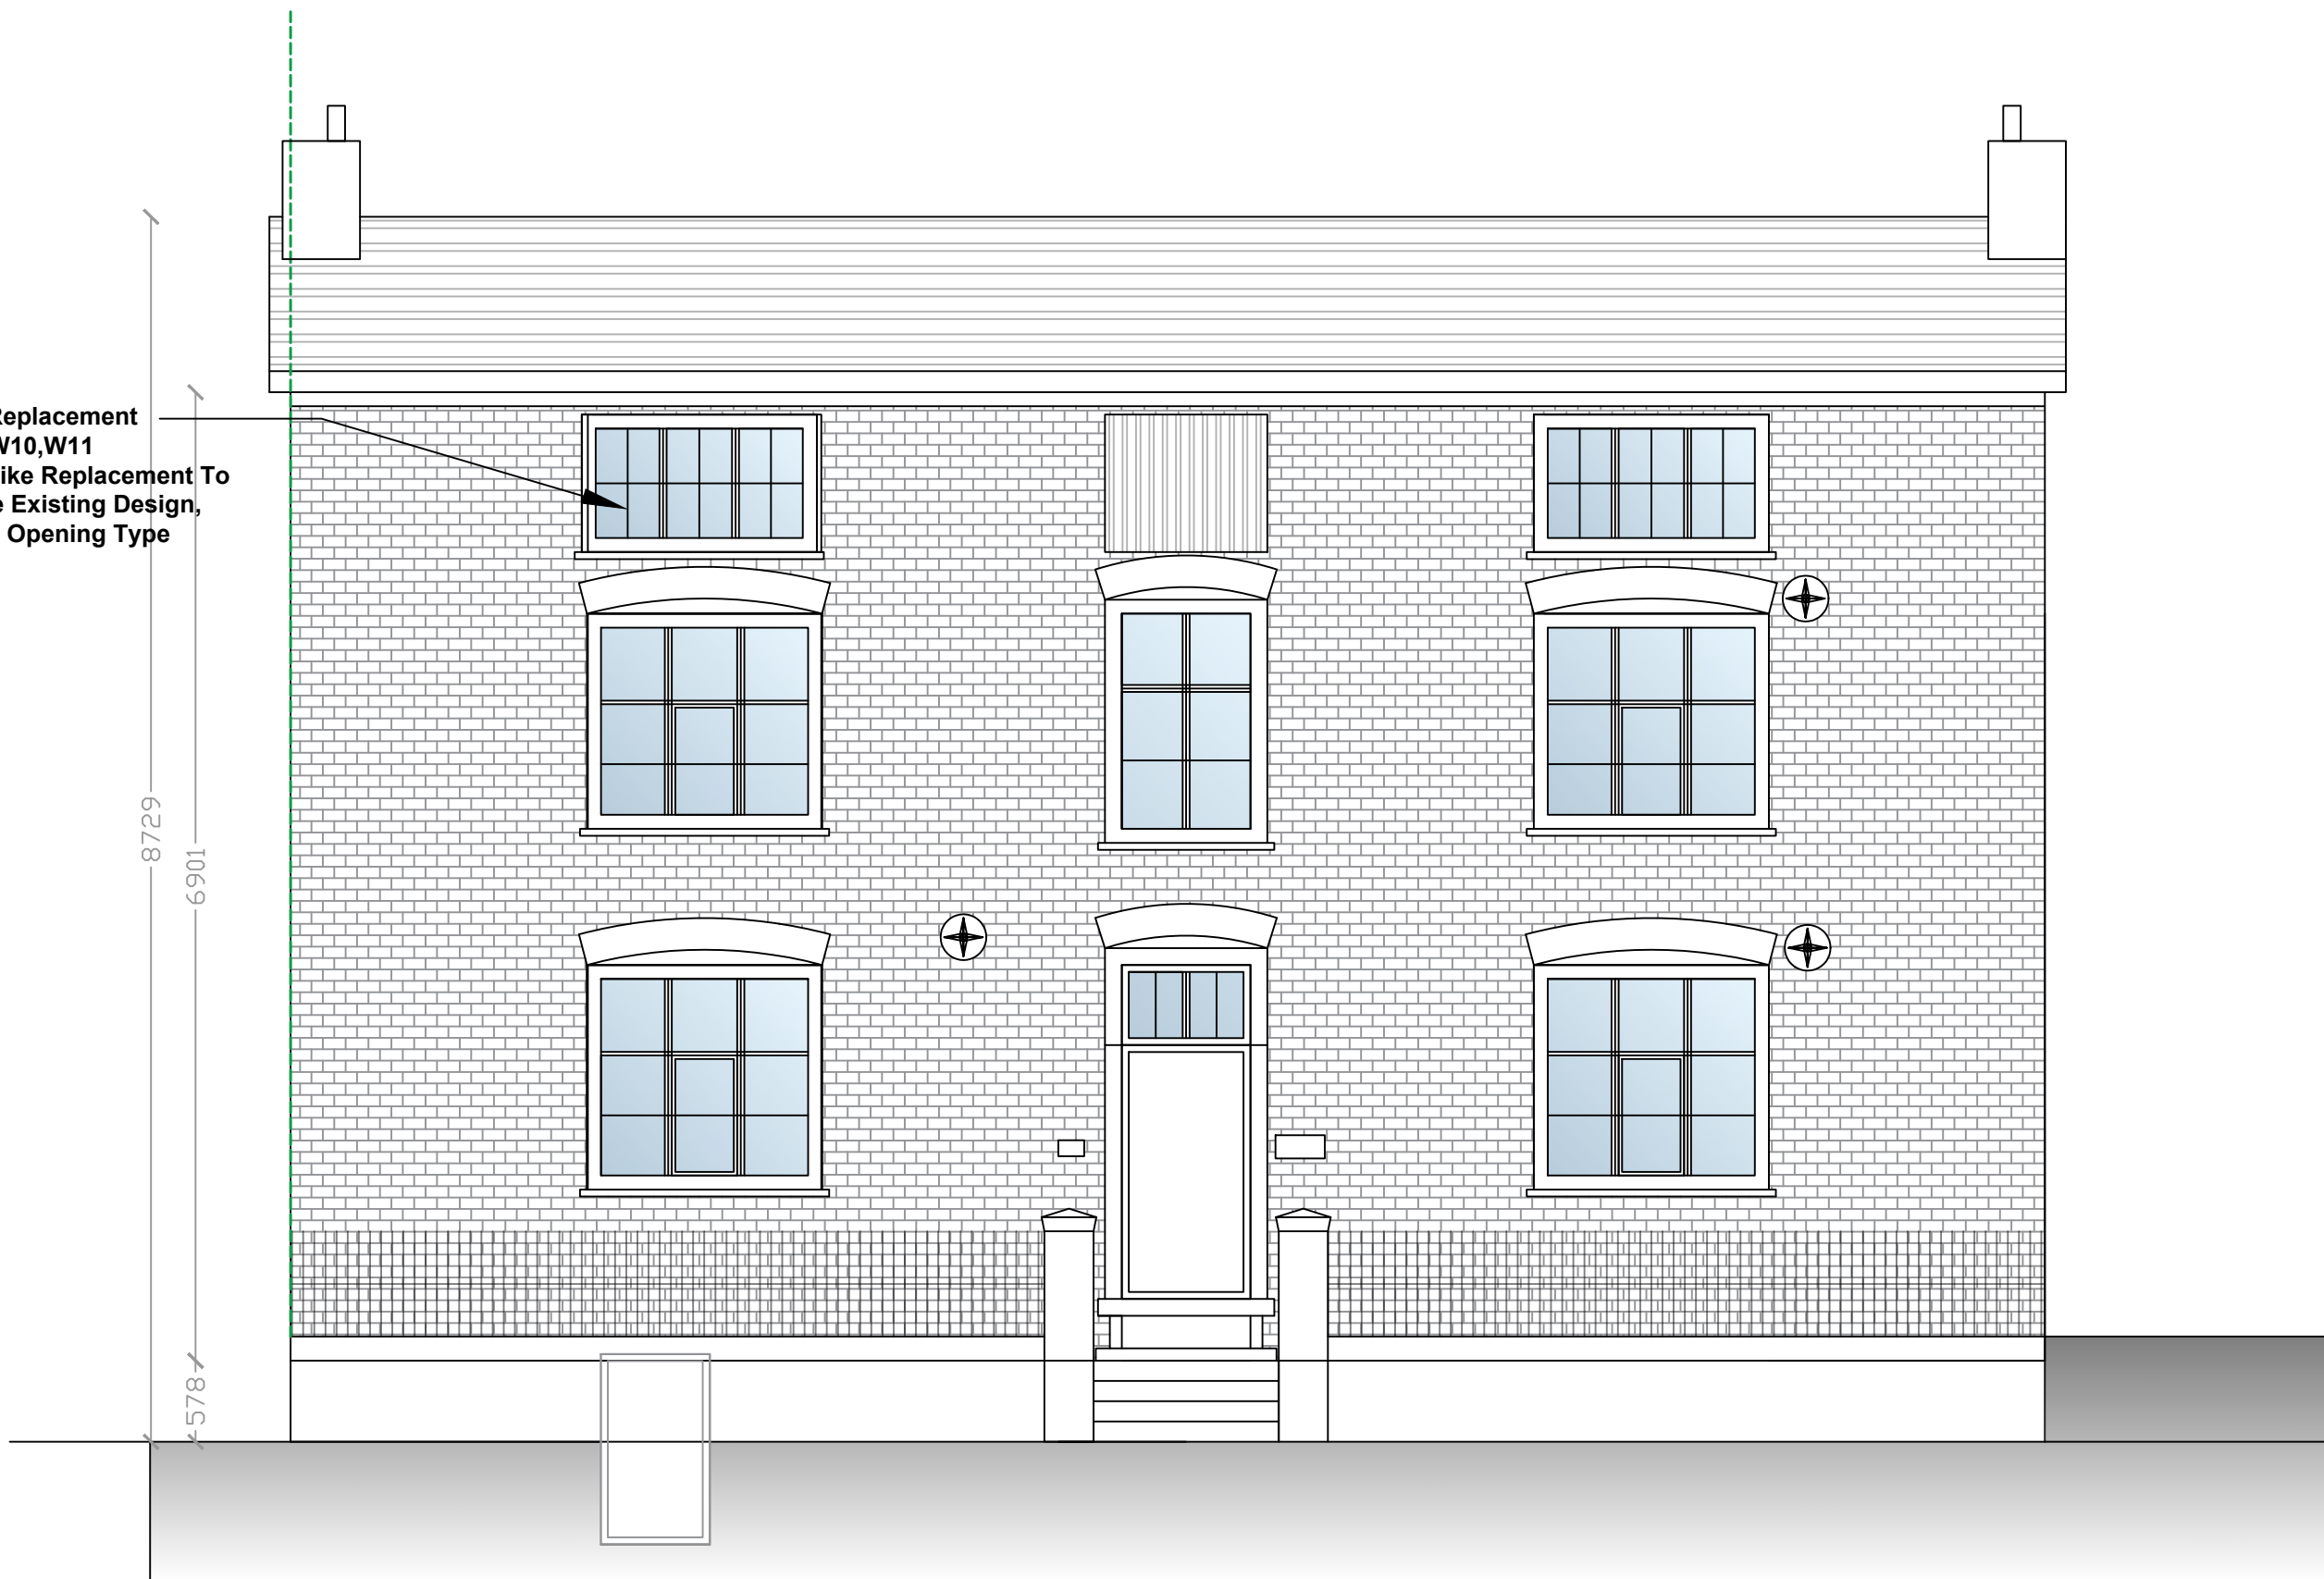


Ravenstone House, 60 Main Street - Proposed Front Elevation - 1:50

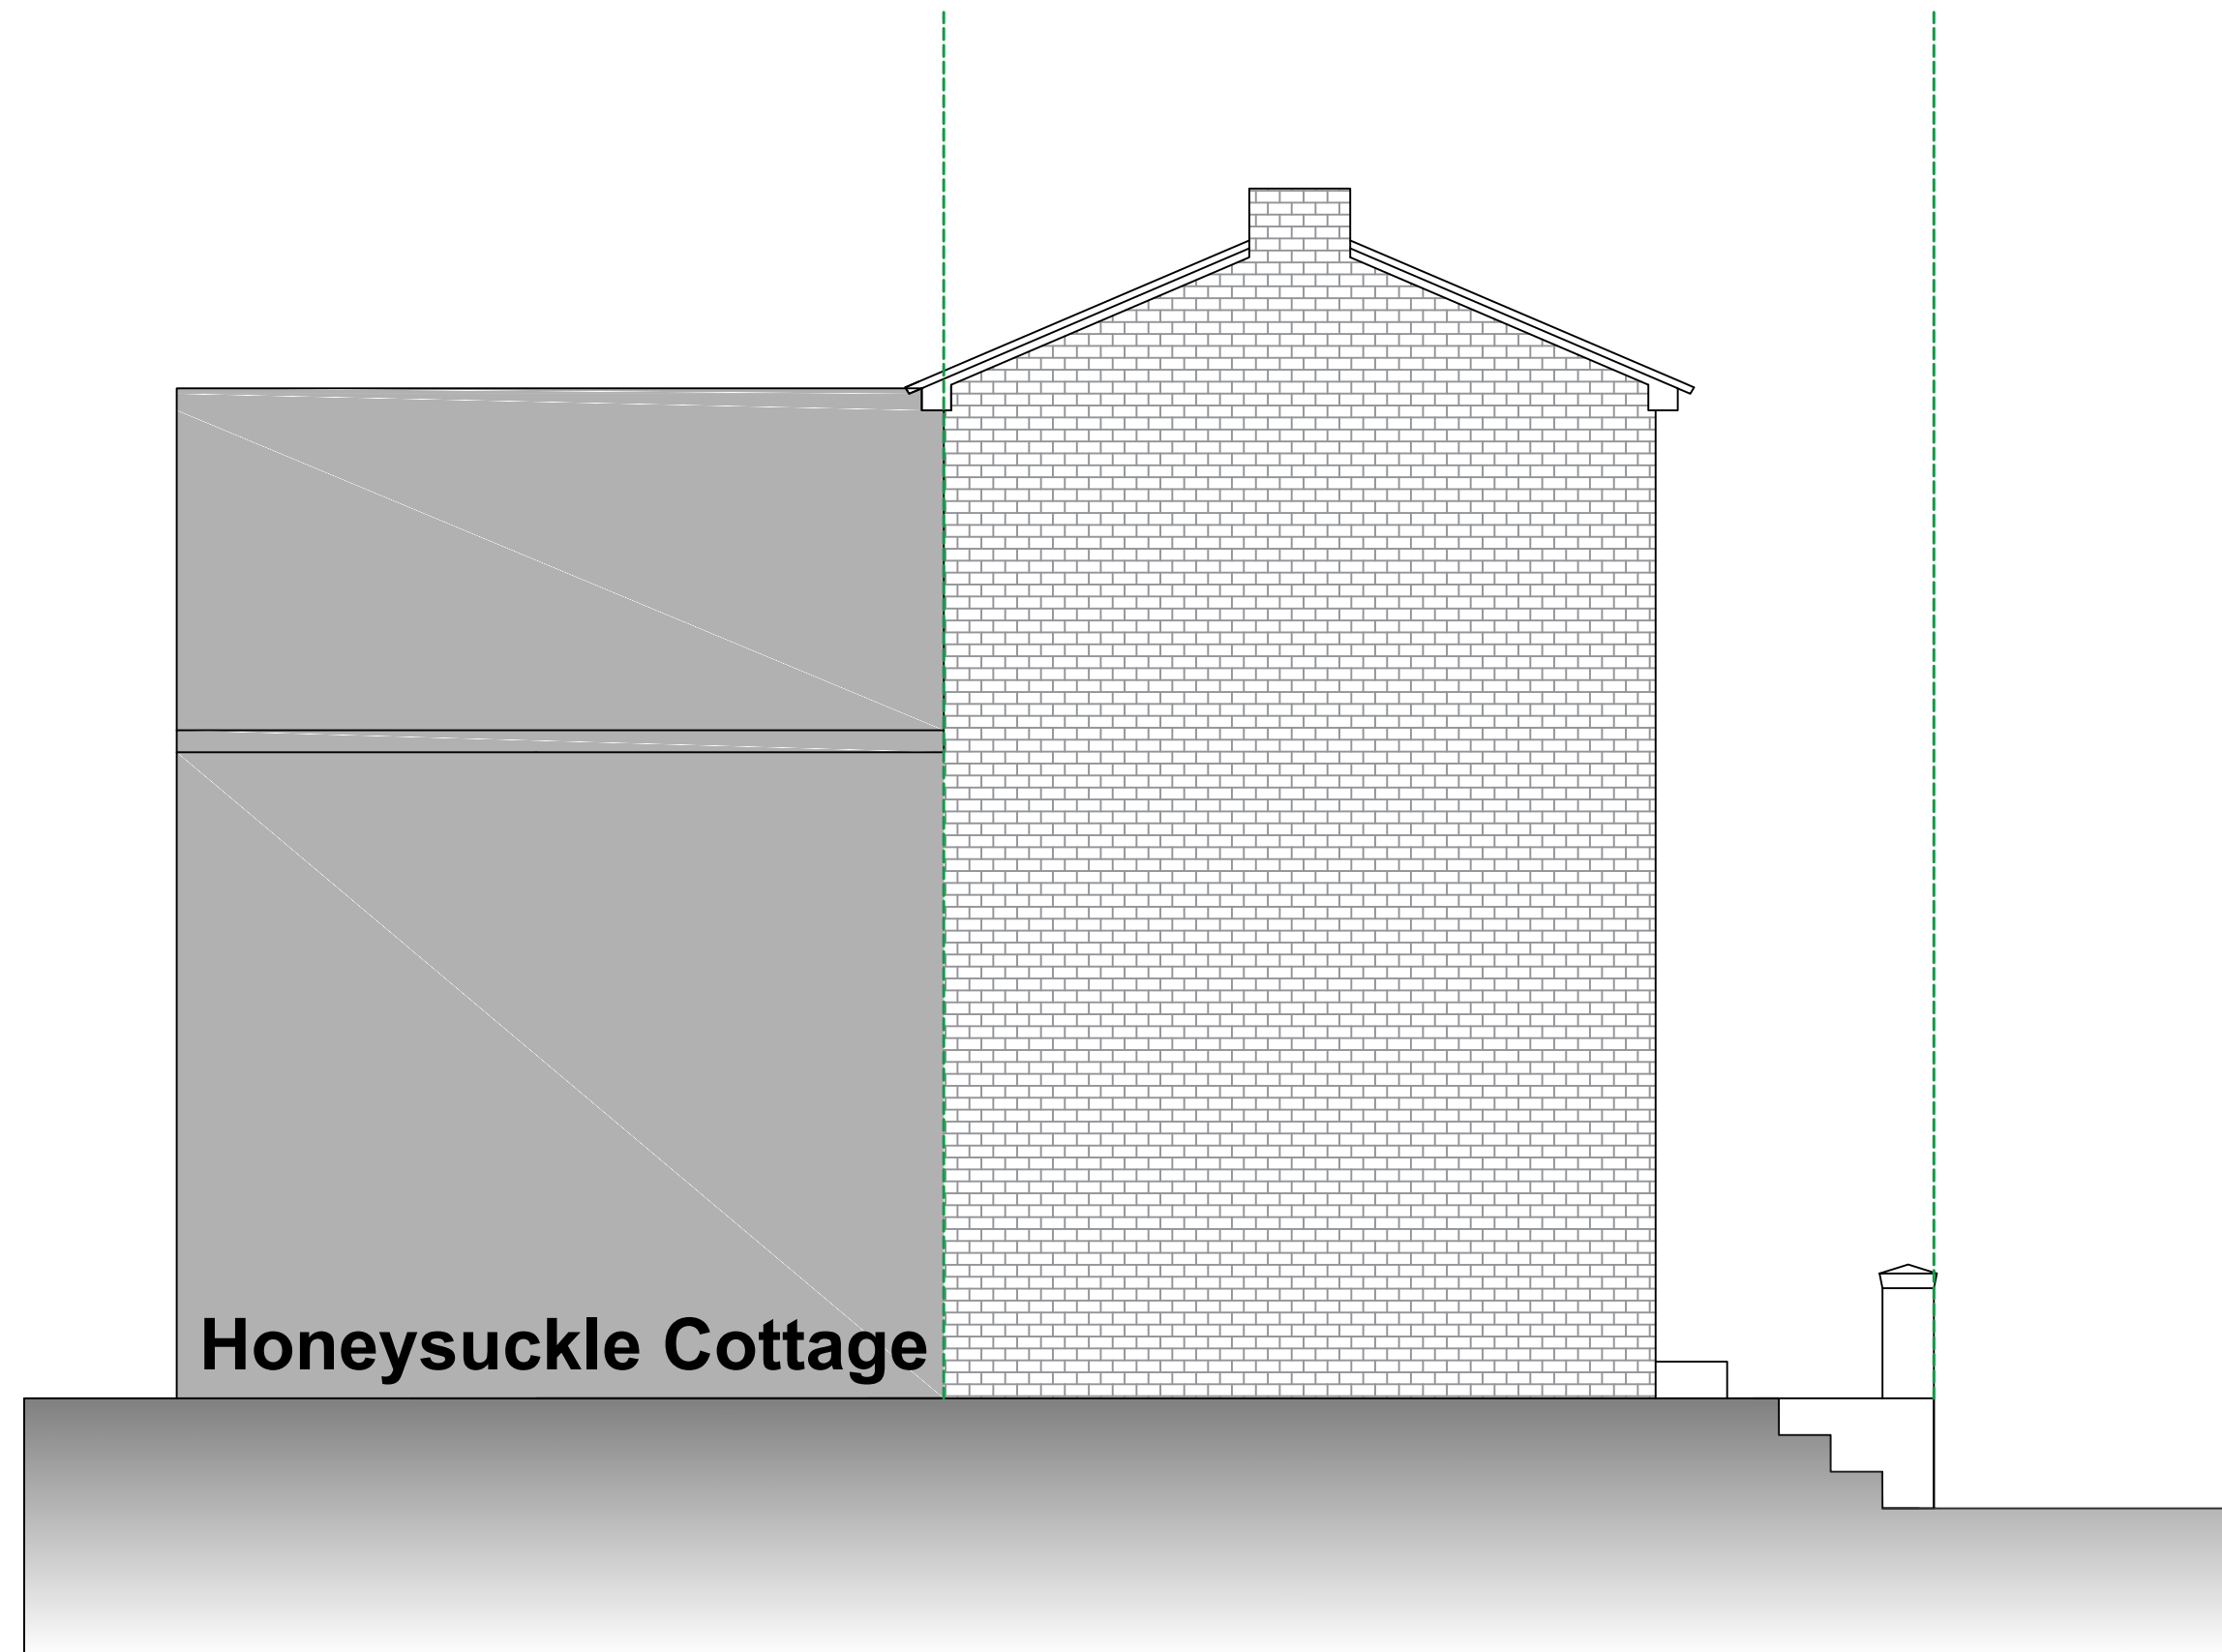



Ravenstone House, 60 Main Street - Proposed Side Elevation - 1:50



Window Replacement:
W7, W8, W10, W11
Like For Like Replacement To
Match The Existing Design,
Material & Opening Type

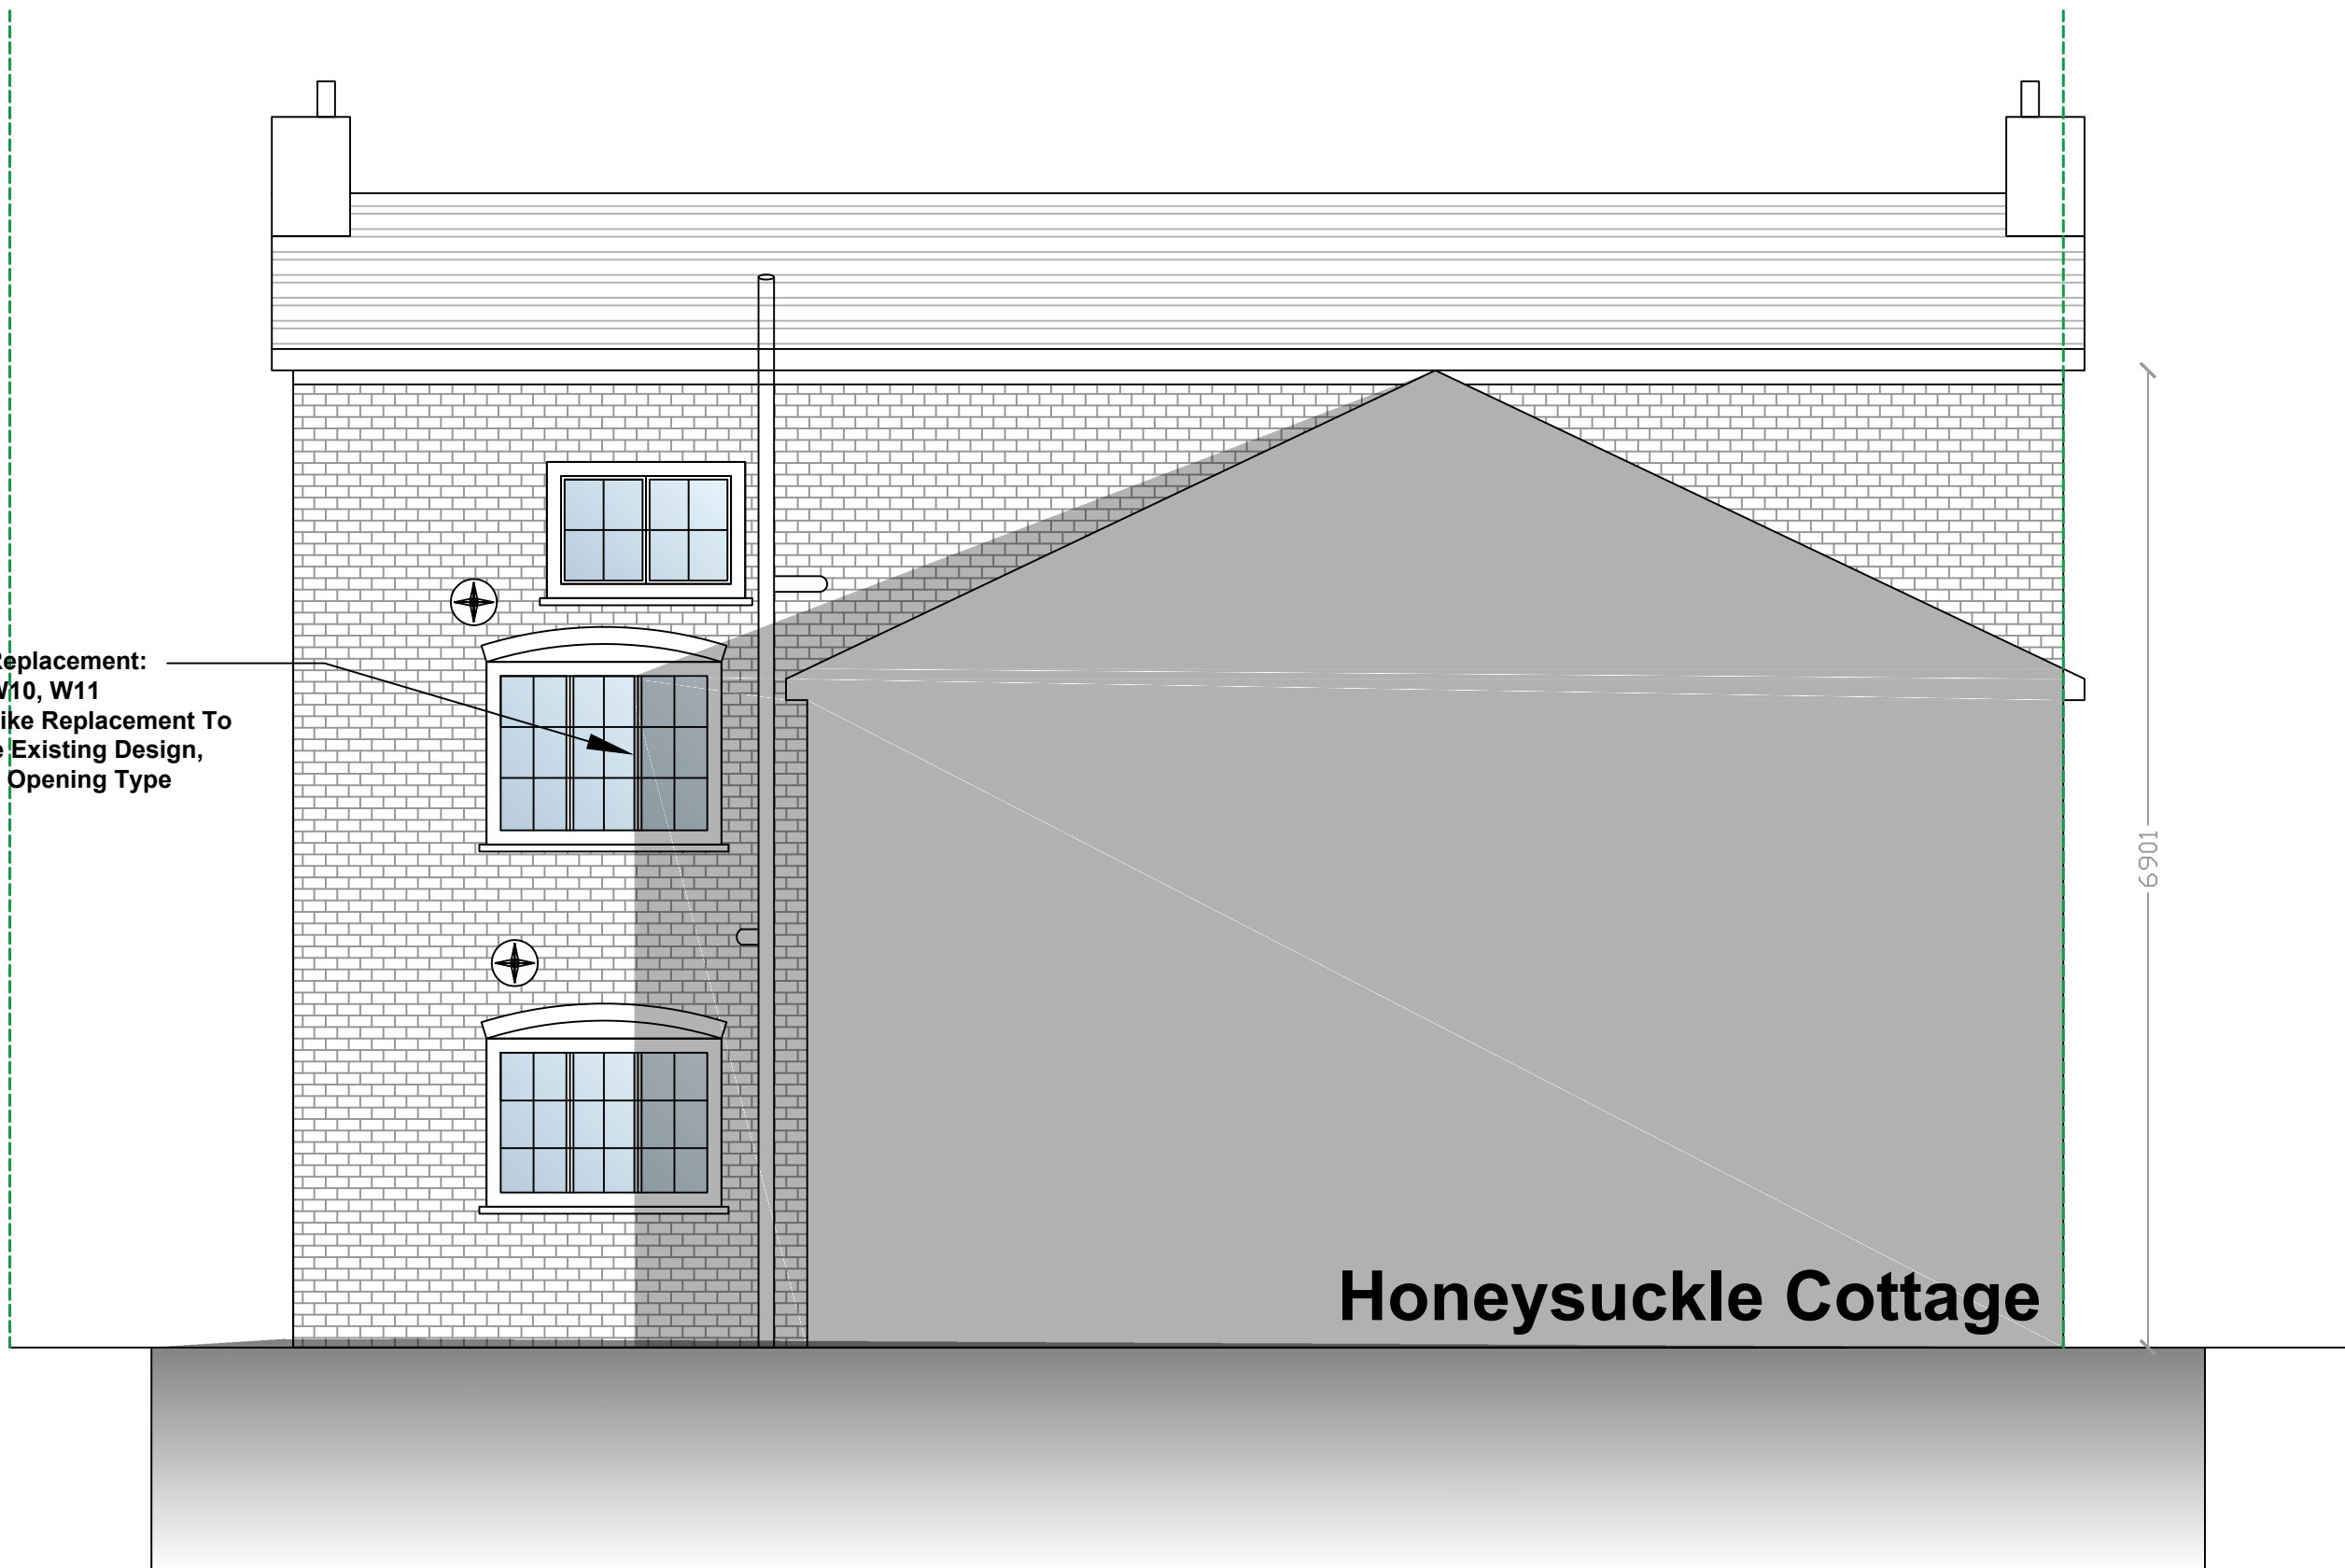

Ravenstone House, 60 Main Street - Proposed Rear Elevation - 1:50

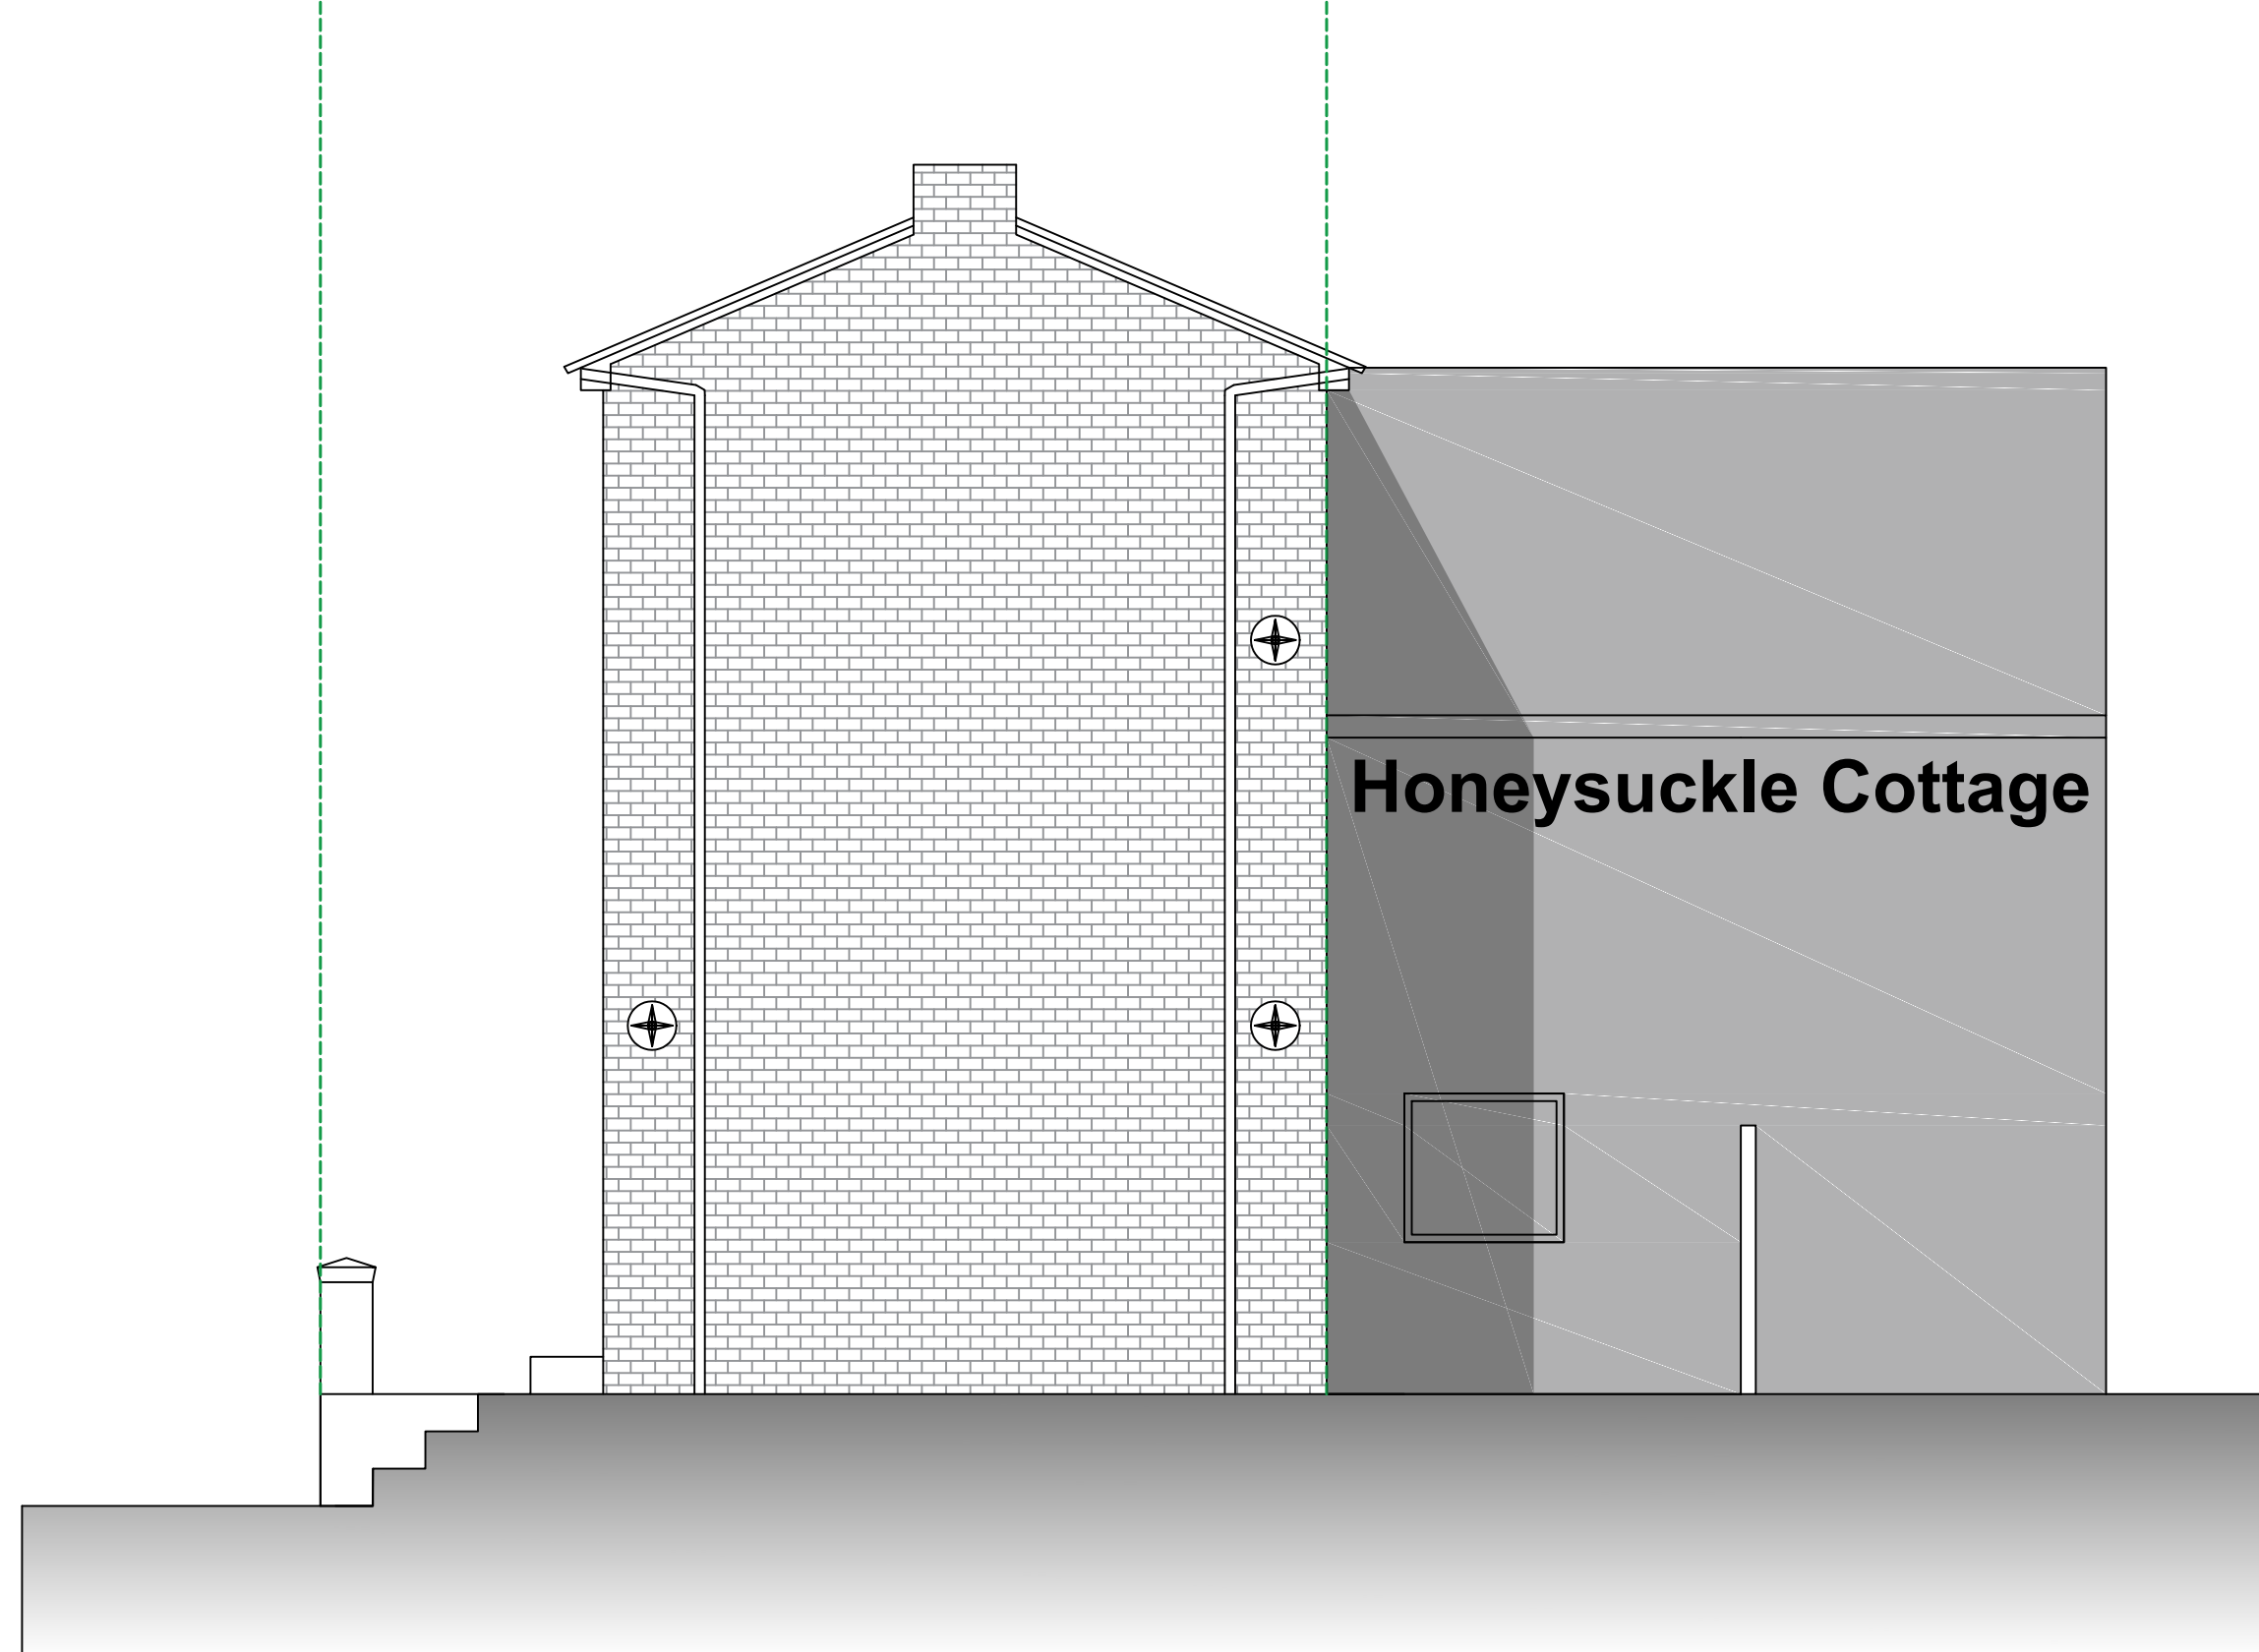 

Ravenstone House, 60 Main Street - Proposed Side Elevation - 1:50



No	Note
1.	ONLY TO BE SCALED WHEN PRINTED AT A1
2.	All dimensions in mm unless indicated.
3.	Plans should be checked by the client, structural engineer and building control, no responsibility will be given to the designer.

B	WL	14.05	IDENTIFIED WINDOWS	NB
Rev	By	Date	Description	Chk'd
Ladbury Architectural Design WILLIAM LADBURY 6 HEReward WAY NUNEATON CV10 0FA TEL : 07841354894 ladburyw@gmail.com				
Project: RAVENSTONE, 60 MAIN STREET, HIGHAM ON THE H				
Drawing Title: PROPOSED ELEVATIONS				
A1				
Drawn	Chk'd	Appd	Status	Date
WLADBURY			PLANNING	23.03.24
			Scale @ A1	1:50
Drawing No: RAVEN-PS24-02				Rev B