





Rear Elevation

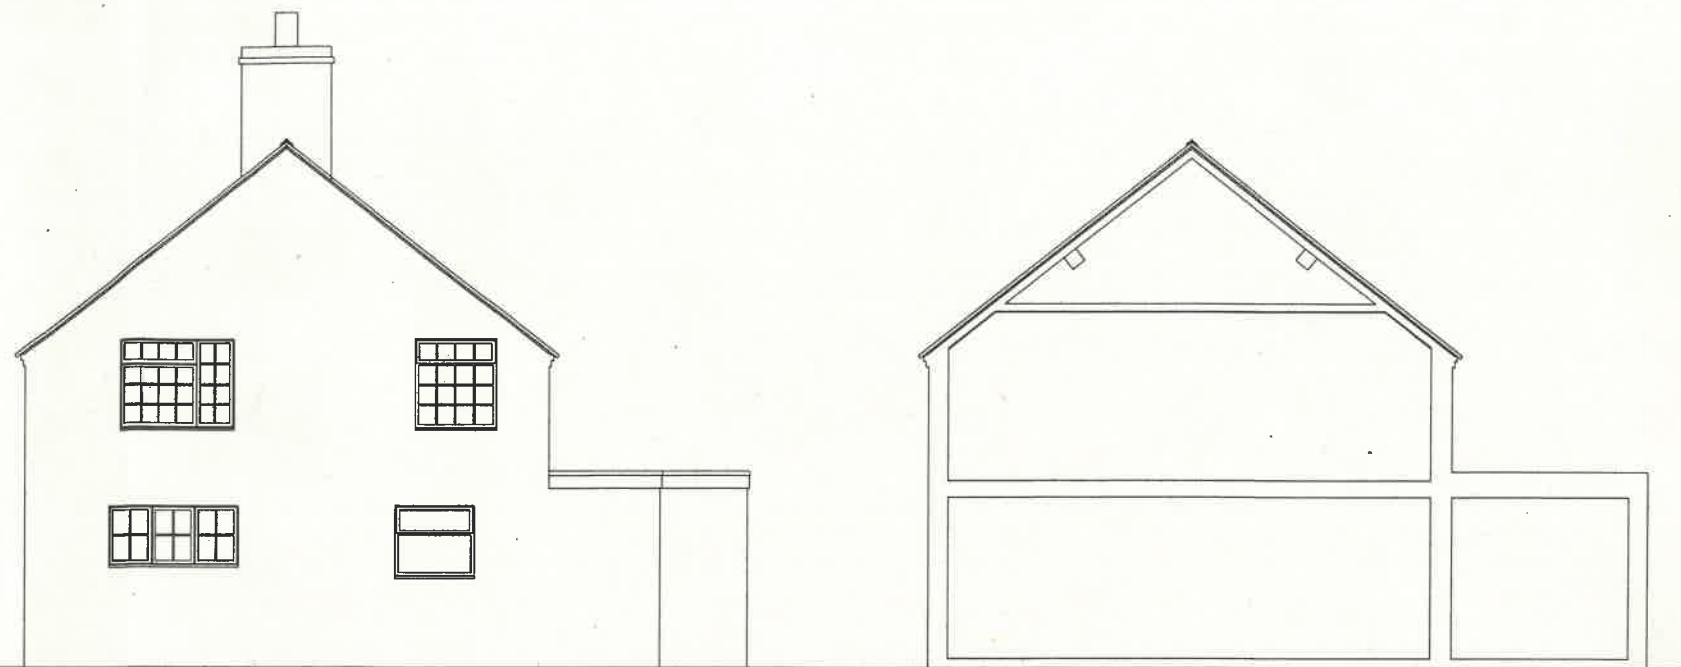


Gable Elevation


Section

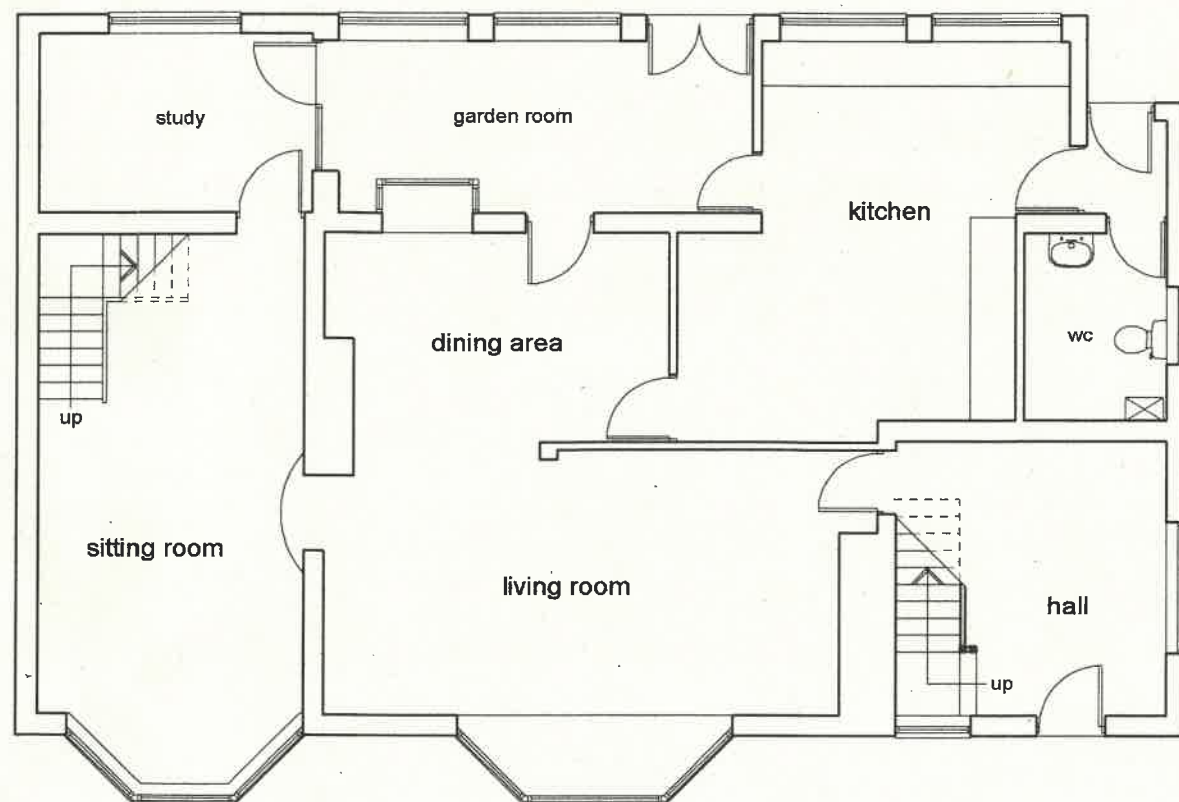

Ground Floor Plan

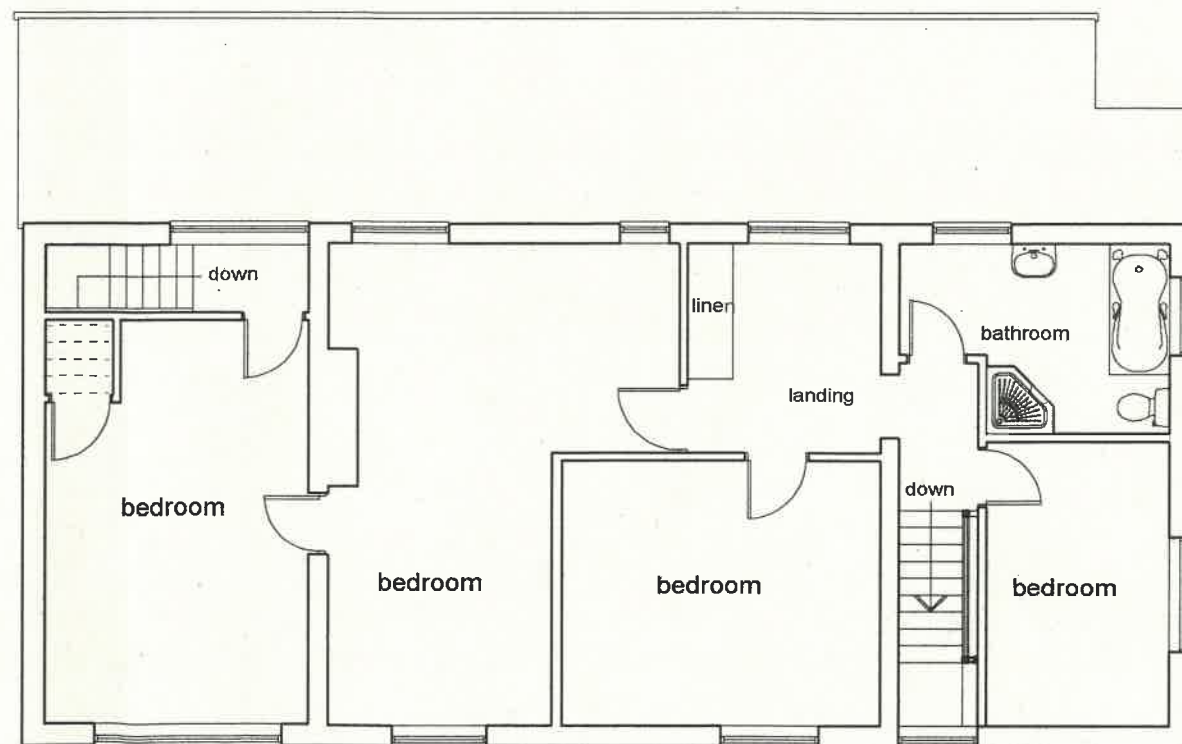

First Floor Plan

 

PROJECT PROPOSED EXTENSIONS and ALTERATIONS Mr Charles Odonnell 21 Station Road - Stoke Golding	
DRAWING Survey Plans & Elevations	
DATE November 2022	CHAPMAN ARCHITECTURAL & ASSOCIATES
CODE 22 18 03	Mount Pleasant Farm West Haddon Road Crick Northants NN6 7SQ Tel/Fax 01788 623819
SCALE 1 : 100	