


Rear Elevation

Boundary Elevation

Rear Elevation

Boundary Elevation

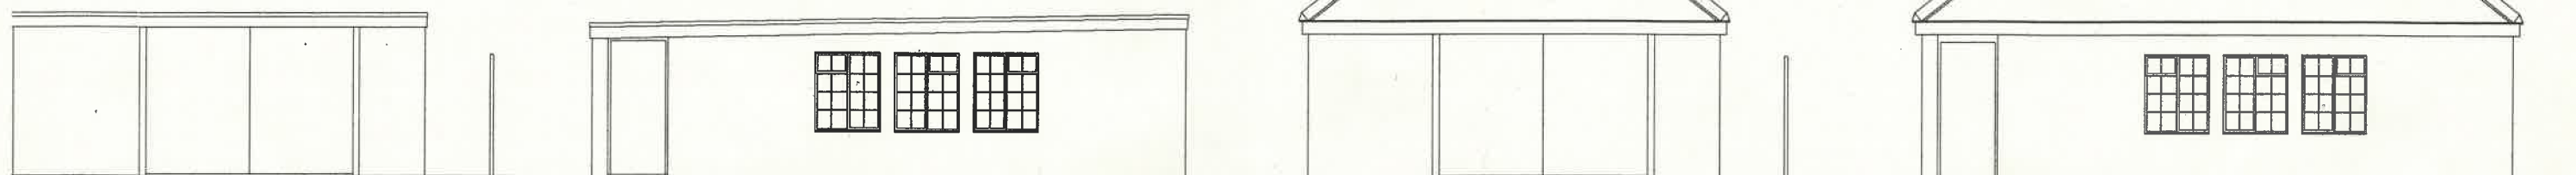


Front Elevation


Garden Elevation

Front Elevation


Garden Elevation

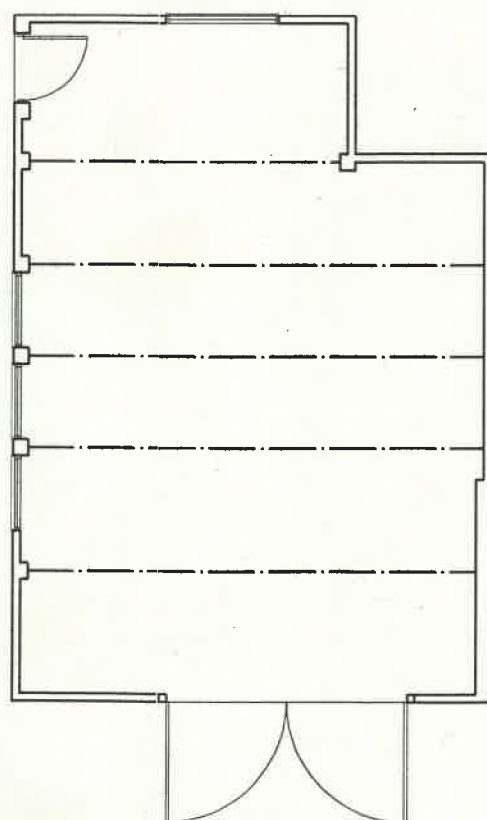

Floor Plan - existing

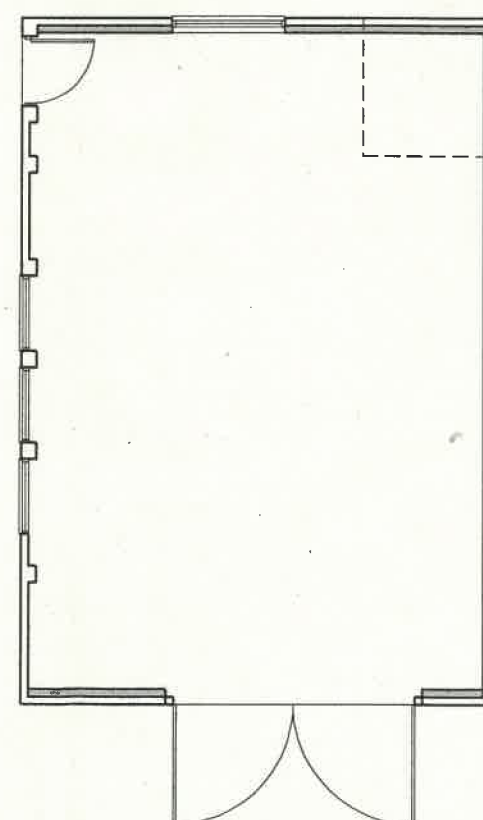

Floor Plan - proposed

 

PROJECT PROPOSED EXTENSIONS and ALTERATIONS Mr Charles Odonnell 21 Station Road - Stoke Golding	
DRAWING Garage Plans & Elevations	
DATE January 2023	CHAPMAN ARCHITECTURAL & ASSOCIATES Mount Pleasant Farm West Haddon Road Crick Northants NN6 7SQ Tel/Fax 01788 623819
CODE 22 18 05	
SCALE 1 : 100	