




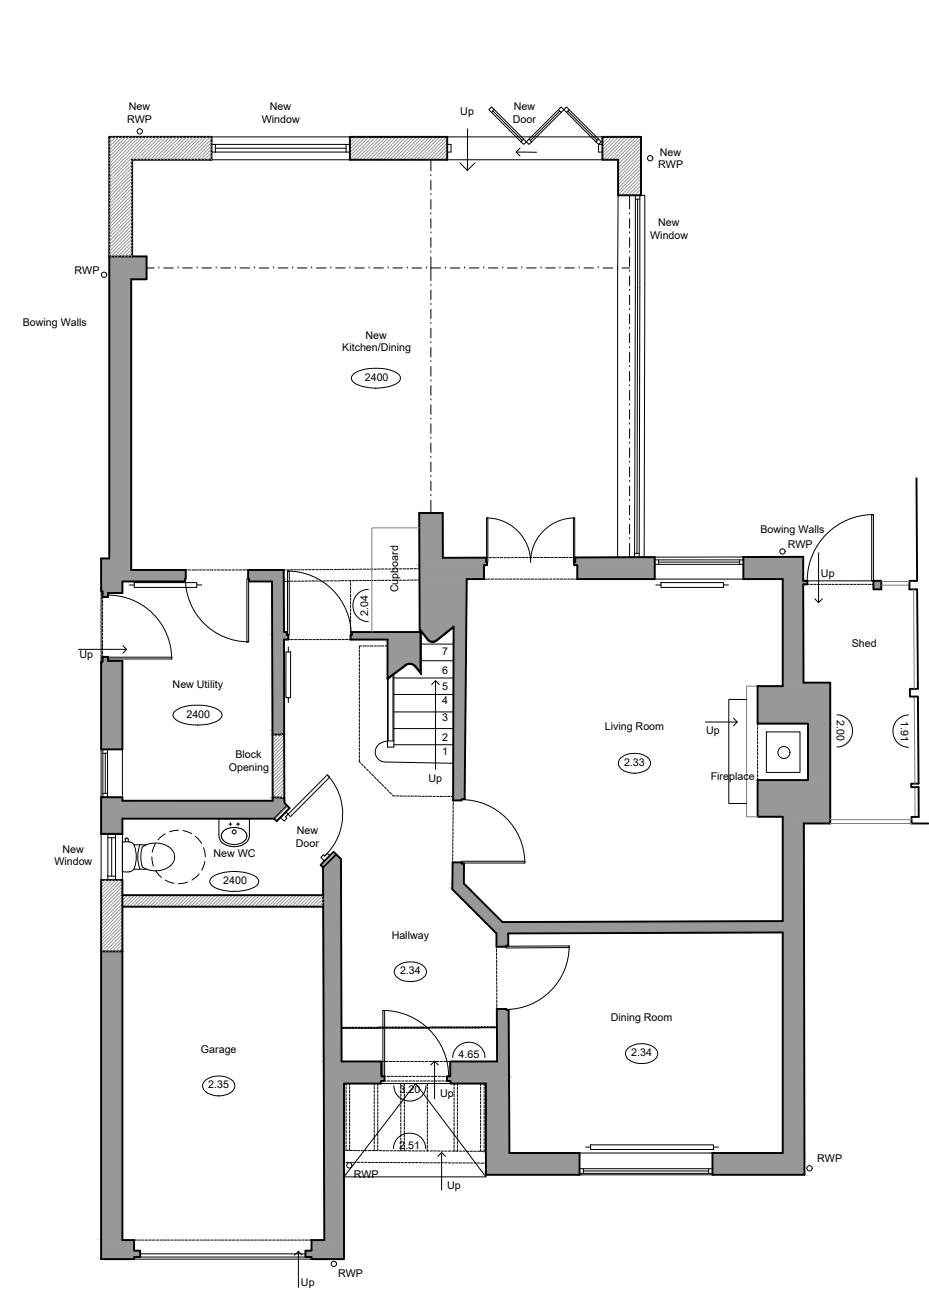

Ground Floor Plan - as proposed
Scale 1:50

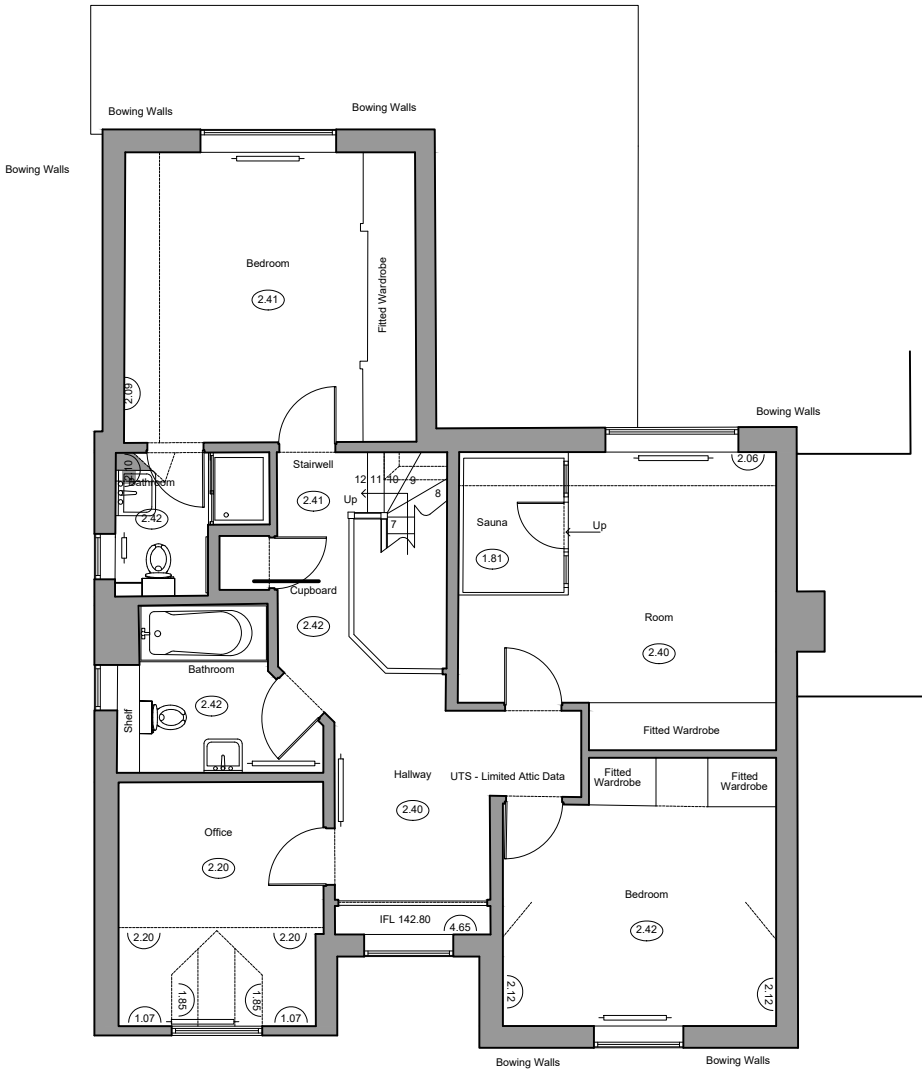

First Floor Plan - as proposed
Scale 1:50

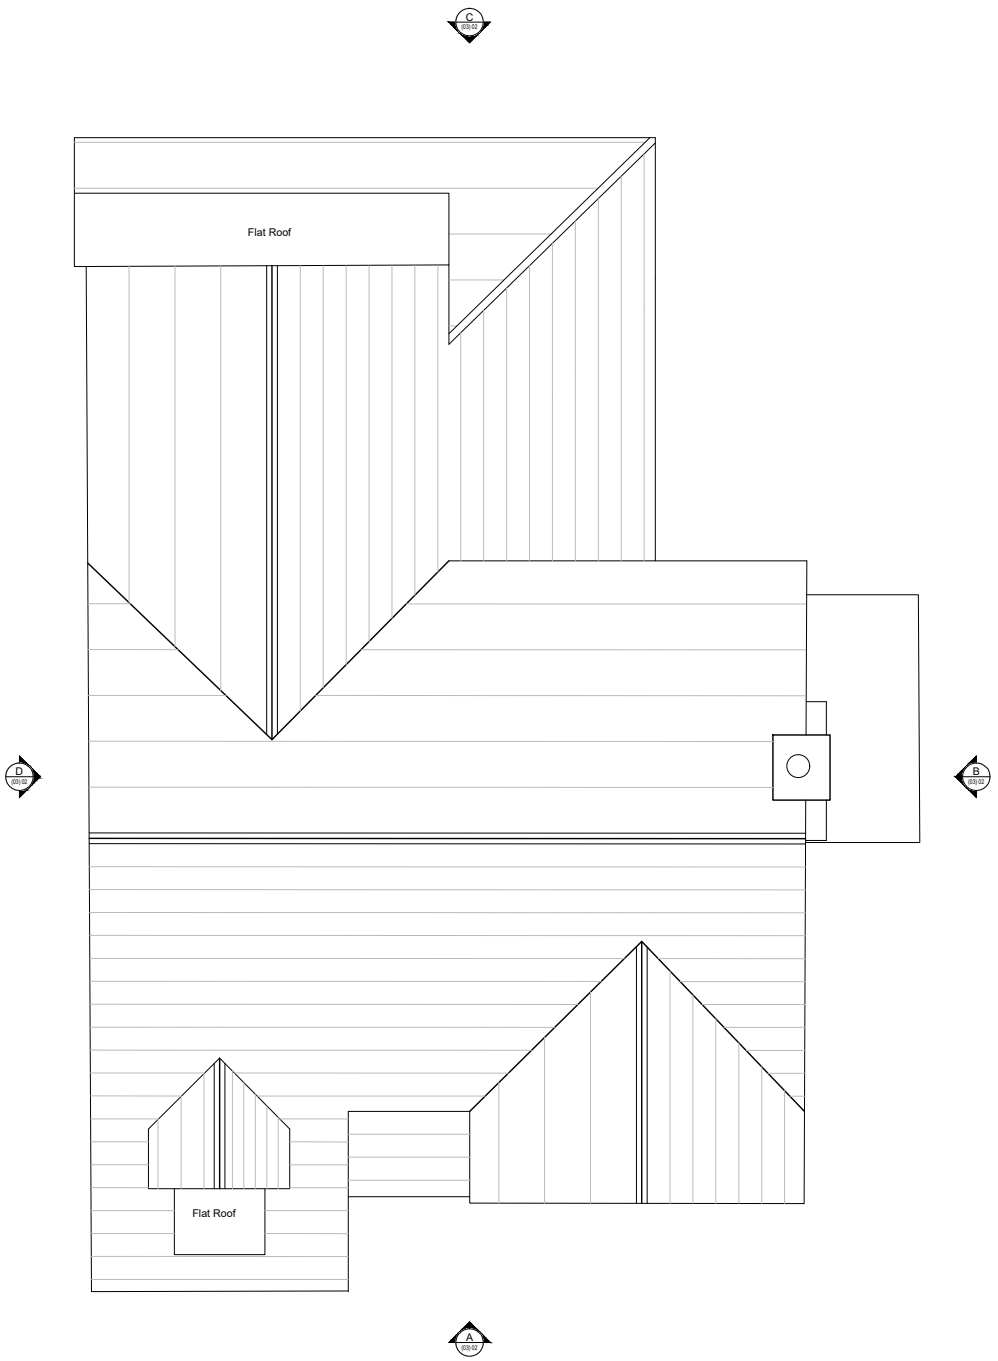

Roof Plan - as proposed
Scale 1:50

AMENDMENTS

DO NOT SCALE Figured dimensions must be taken in preference to scaled dimensions and any discrepancies or errors are to be referred to the Architect. Contractors, sub-contractors and suppliers must verify all dimensions on site before commencing work or making any workshop drawings. Copyright Reserved ©



DRAWING TITLE
Proposed Floor Plans

JOB TITLE
Daly - Nailstone

DRAWING NUMBER
WA 638 (04) 02

SCALE | **DATE**
1:50 @ A1 | 18.09.23

DRAWN | **CHECKED**
KW | KW

STATUS
PLANNING

CONTACT
0116 254 1830
waltersarchitects.com
info@waltersarchitects.com

Suite 2.21
St. Martins House
7 Peacock Lane
Leicester
LE1 5PZ

**Walters
Architects**