


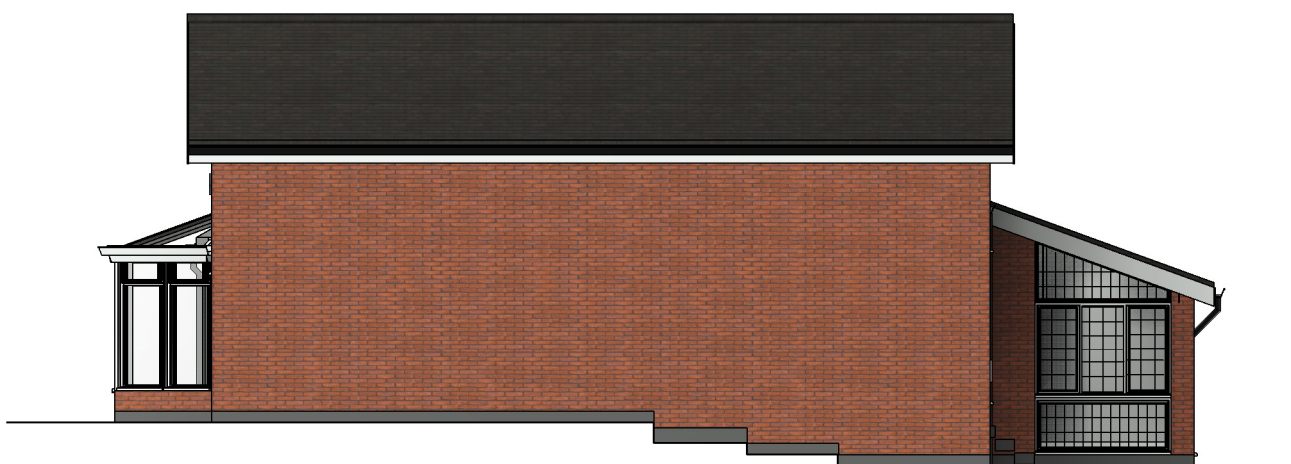

Side Elevation



Front Elevation




Side Elevation



Rear Elevation




SCALE 1:100 @ A2

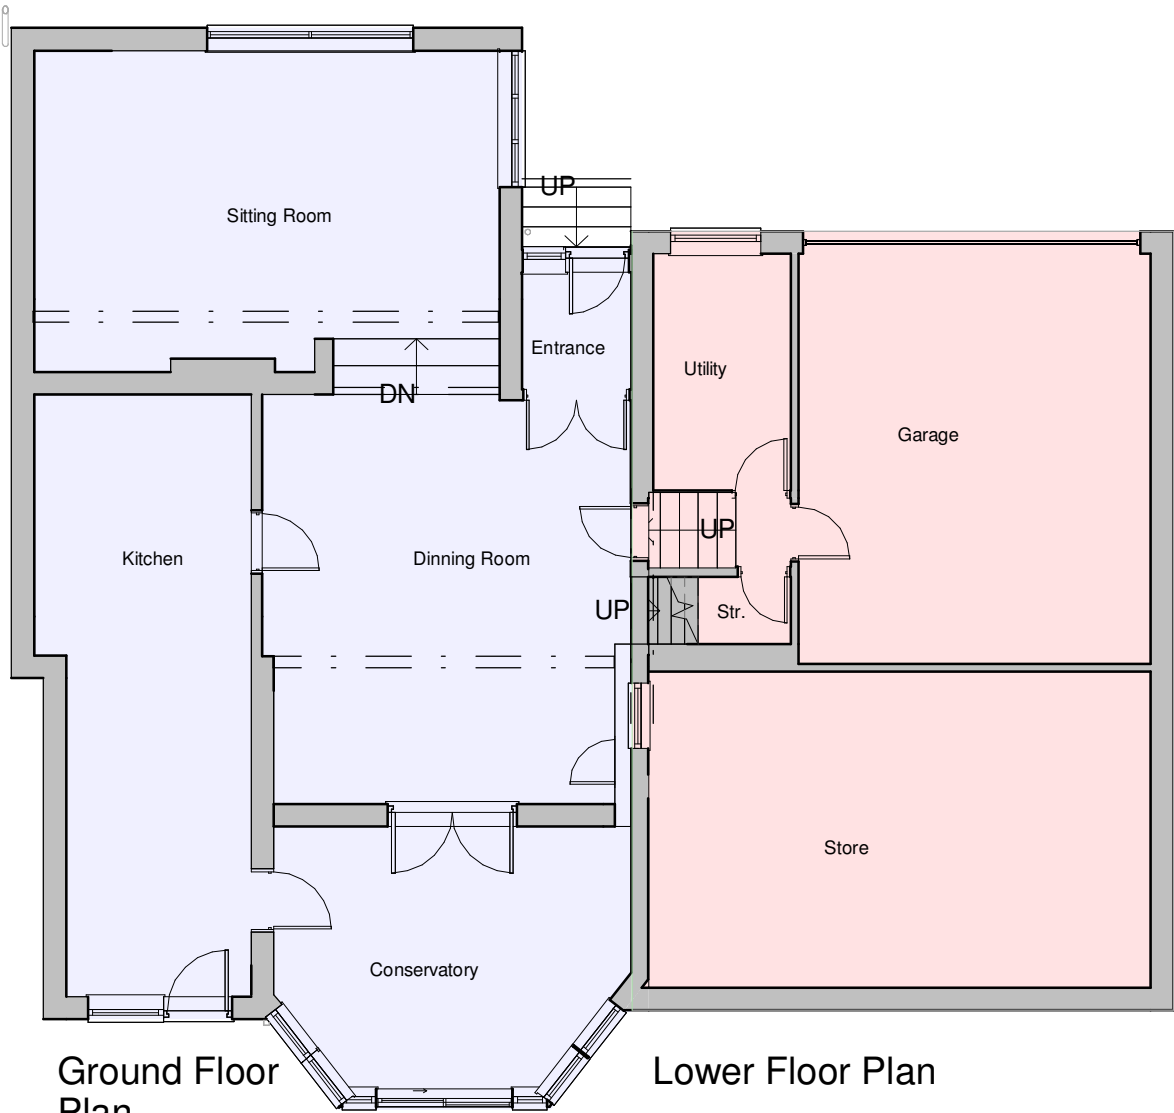

Ground Floor Plan

Lower Floor Plan

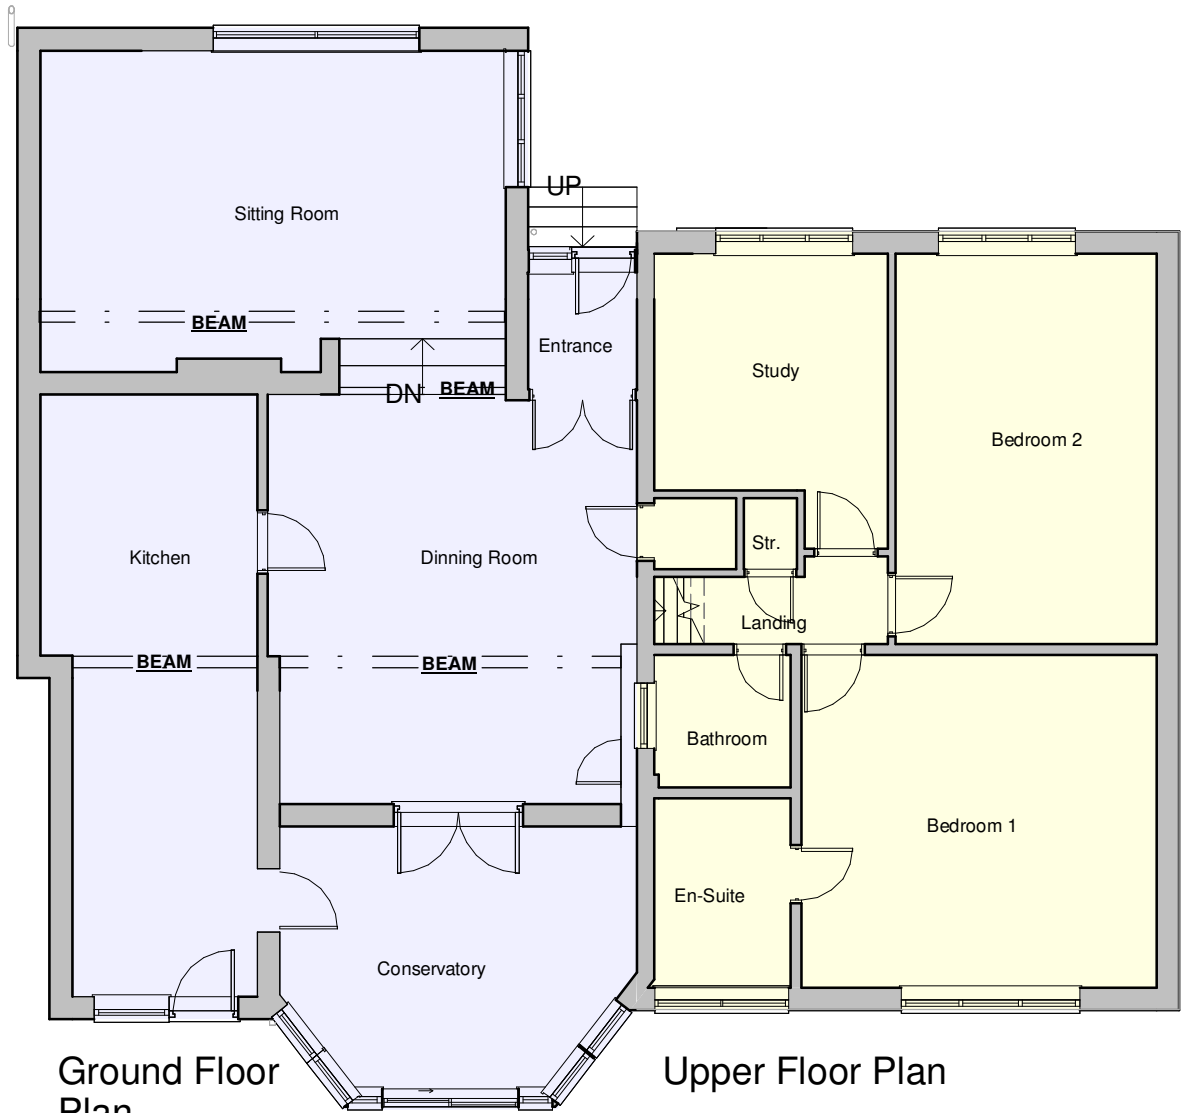

Ground Floor Plan

Upper Floor Plan

hayward
ARCHITECTS LTD

19 Station Road
Hinckley
Leicestershire
LE10 1AW
Tel: 01455 635 665
Fax: 01455 618 971
www.hayward-architects.co.uk

Client	Mr and Mrs Parker		
Project Title	Extention and Alterations Barton Road Market Bosworth		
Drawing Title	As Existing		
Scale	1:100	Date	08/2023
Author	WNF	Checked by	
Job No.	23 / 64		Sheet A2
Status	As Existing		

THE COPYRIGHT OF THIS DRAWING IS VESTED IN HAYWARD ARCHITECTS LTD.
REPRODUCTION IN ANY FORM, EITHER IN WHOLE OR IN PART IS FORBIDDEN WITHOUT
THE PRIOR WRITTEN PERMISSION OF THE COPYRIGHT HOLDER. DO NOT SCALE FROM
DRAWING AND ONLY FIGURED DIMENSIONS ARE TO BE USED