

This Drawing is the Copyright of J.E.D. Design (A.S.) Ltd
and is not to be reproduced without prior consent

REVISIONS

Rev	Description	Date	By

NOTES



EXISTING SOUTH WEST ELEVATION




EXISTING SOUTH EAST ELEVATION




EXISTING NORTH EAST ELEVATION




EXISTING NORTH WEST ELEVATION

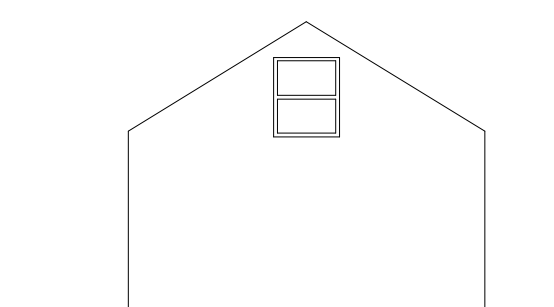


EXISTING NORTH EAST ELEVATION

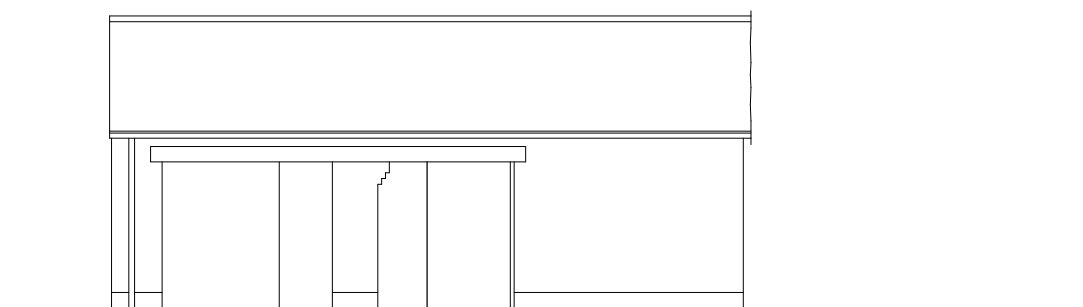


EXISTING NORTH WEST ELEVATION

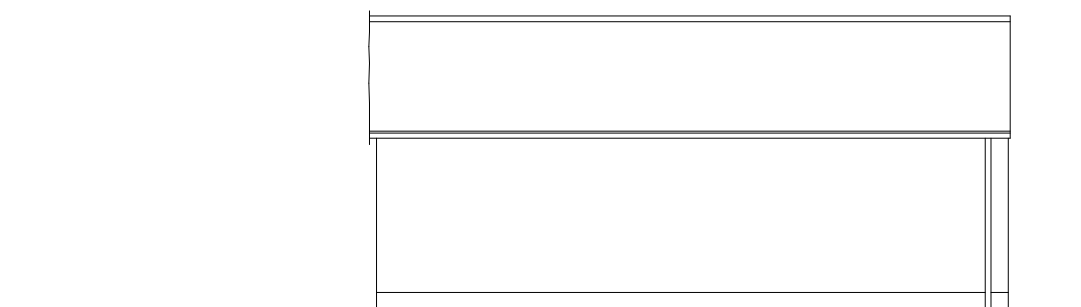


EXISTING SOUTH EAST ELEVATION

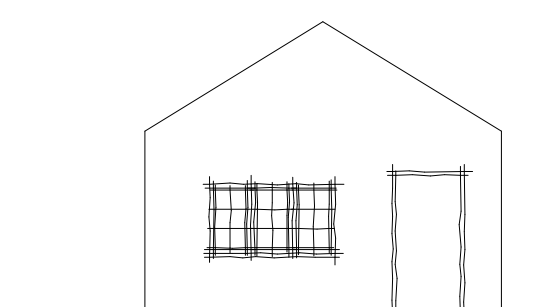



EXISTING SOUTH WEST ELEVATION

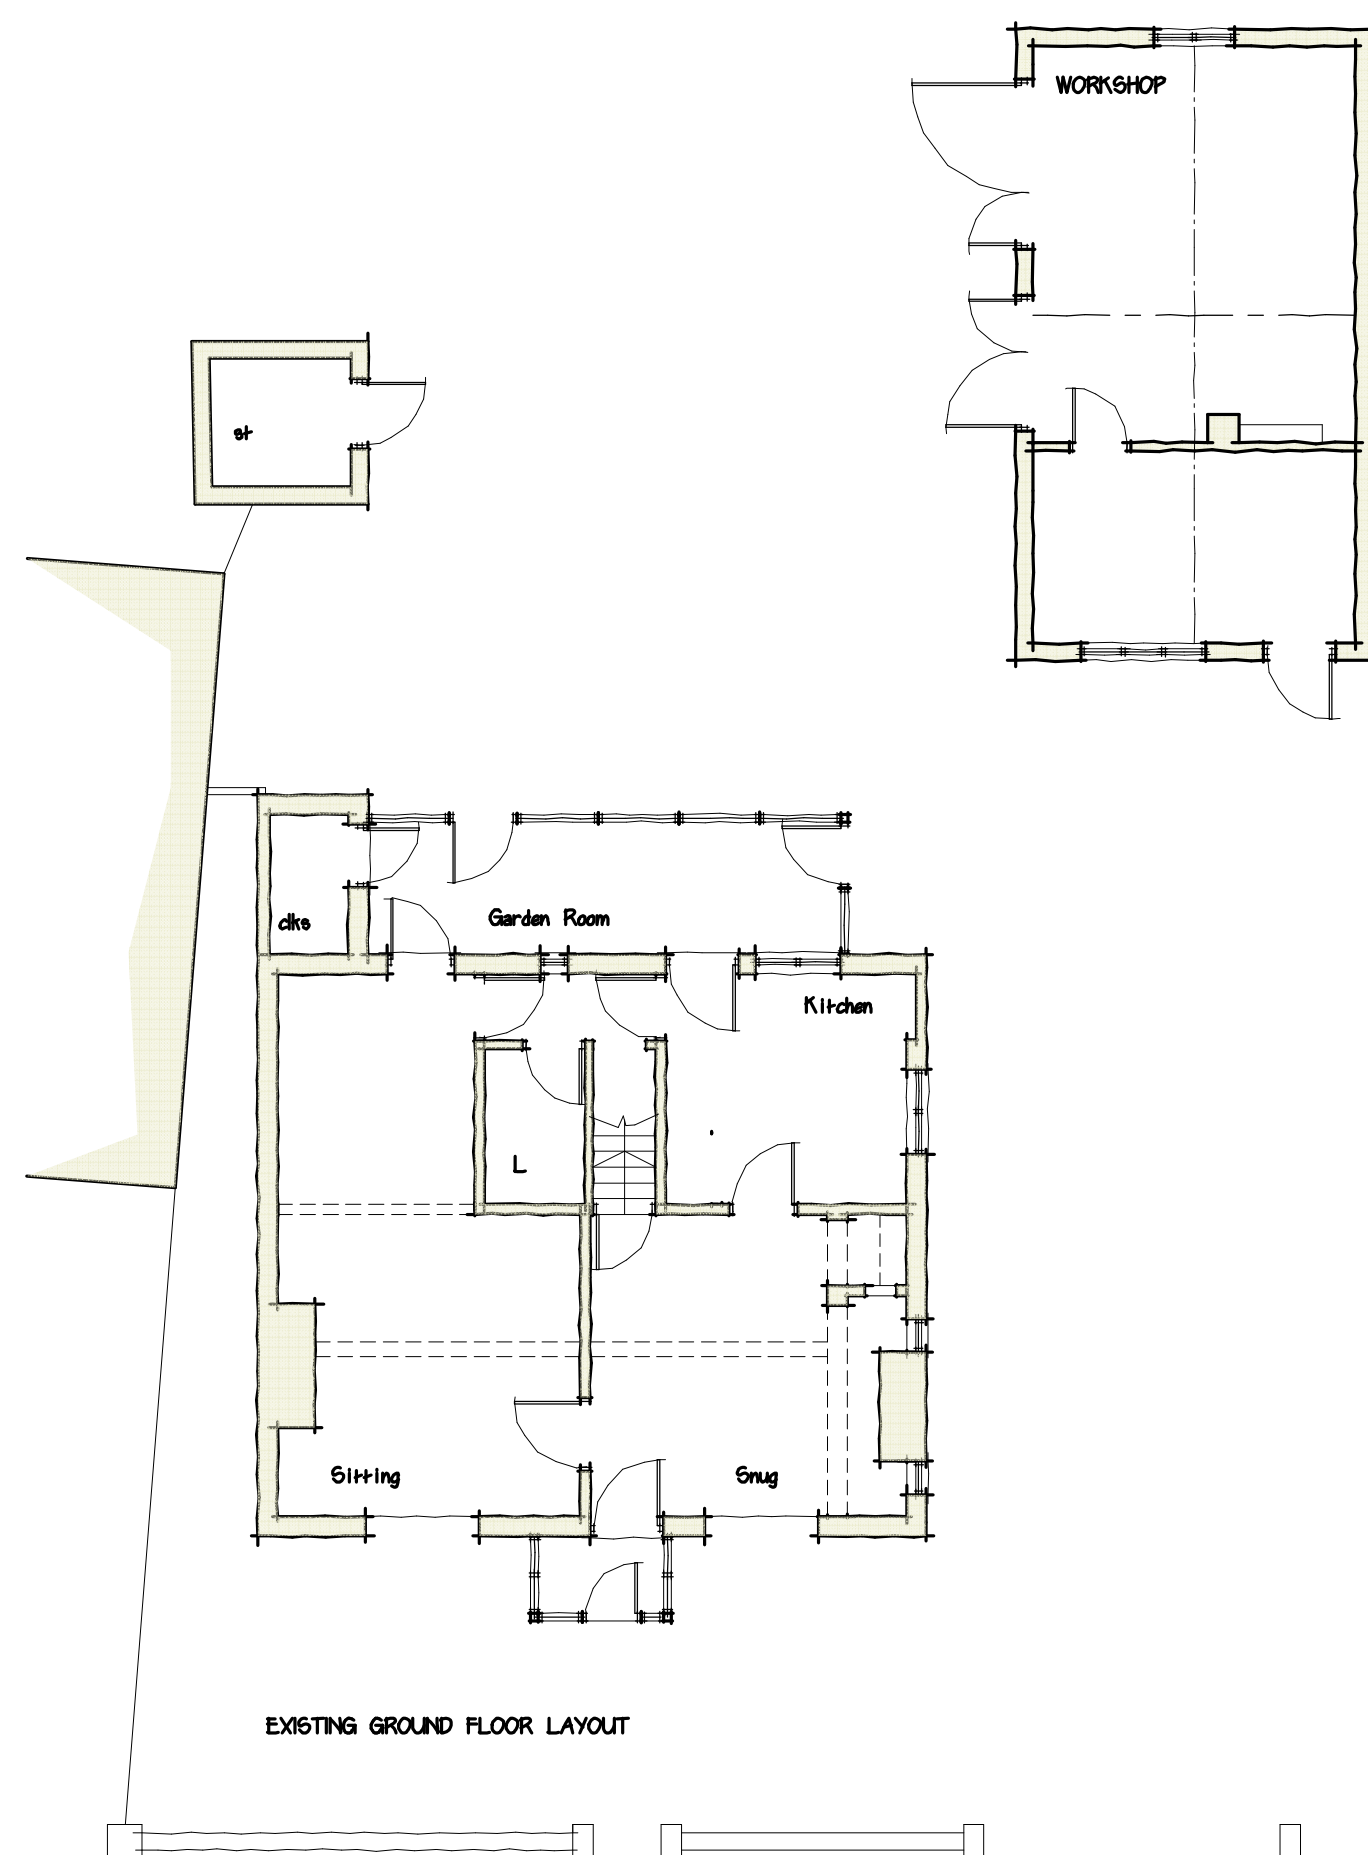

EXISTING GROUND FLOOR LAYOUT

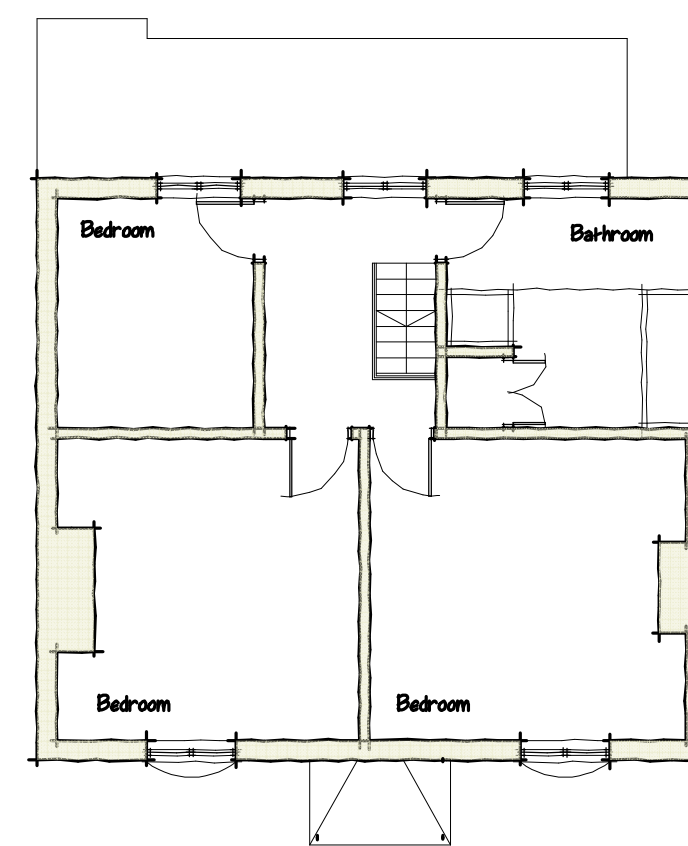

EXISTING FIRST FLOOR LAYOUT

 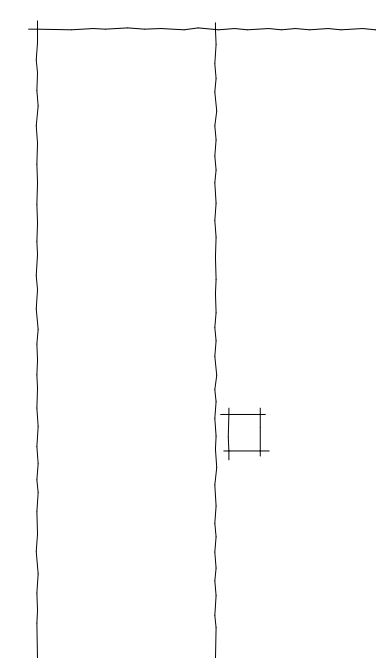

Job:
Proposed Extensions/Alterations,
49, Main Street,
Thornton,
Leics.
For
MR B. MURPHY & MS FLISTER

Title:
Existing Layout

Scale: 1:100
Drawn: 3272/1
Date: Jan 24
Rev:
J.E.D. Design
(Architectural Services) Ltd
Member of the Chartered Institute of Architectural Technologists
The Drawing Room, Gunpowder Close, Great Bowden, Leics, LE16 7HB
Email: jeddesign@yahoo.com Mobile: 07760 224801