

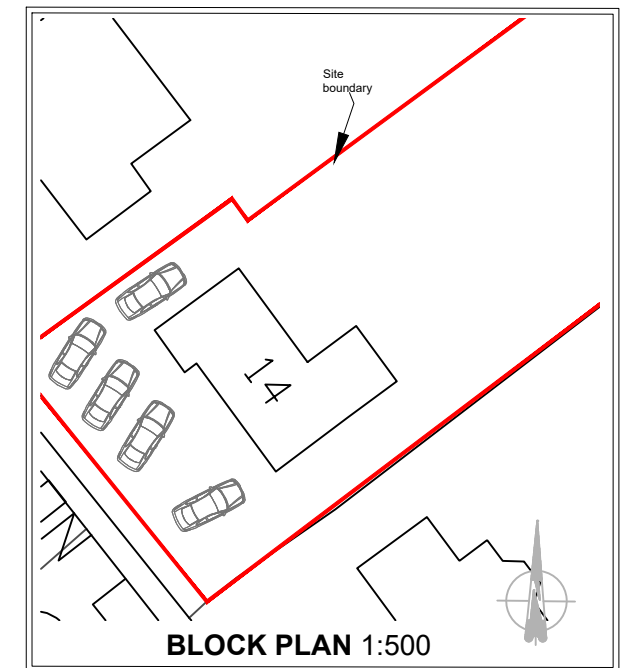
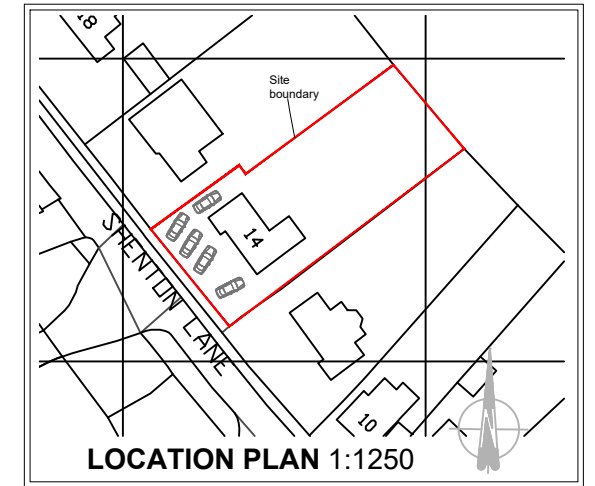
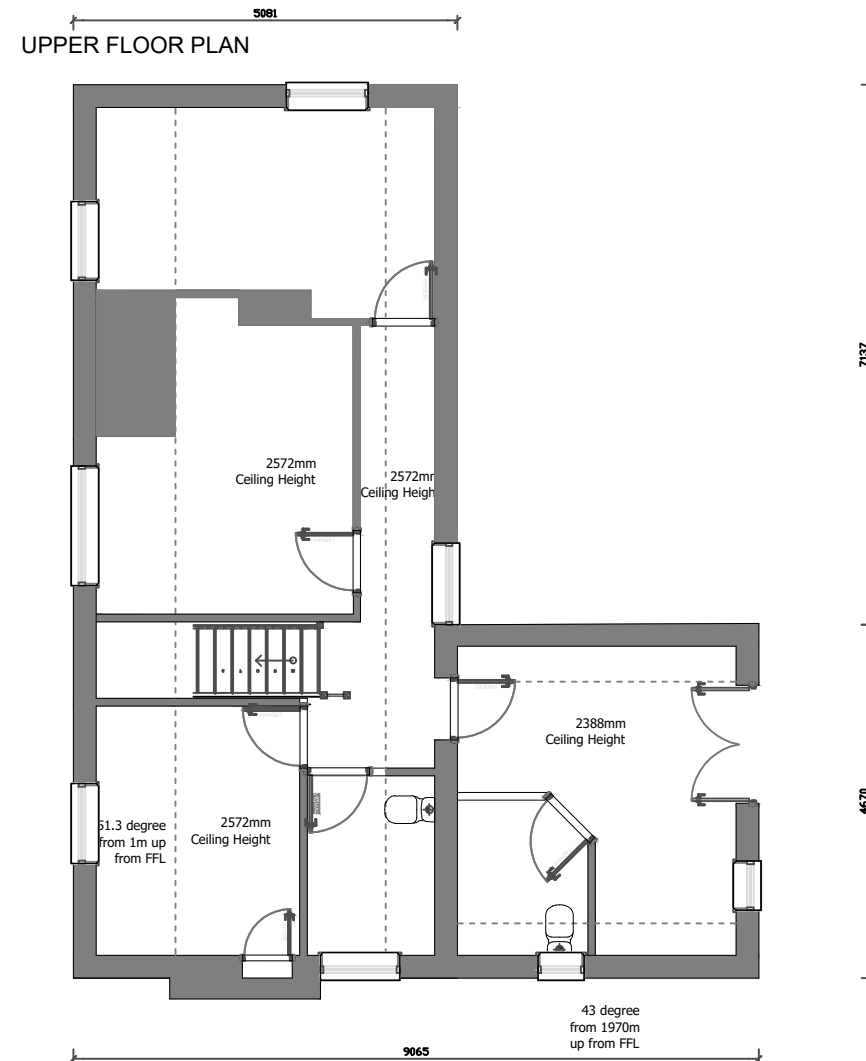


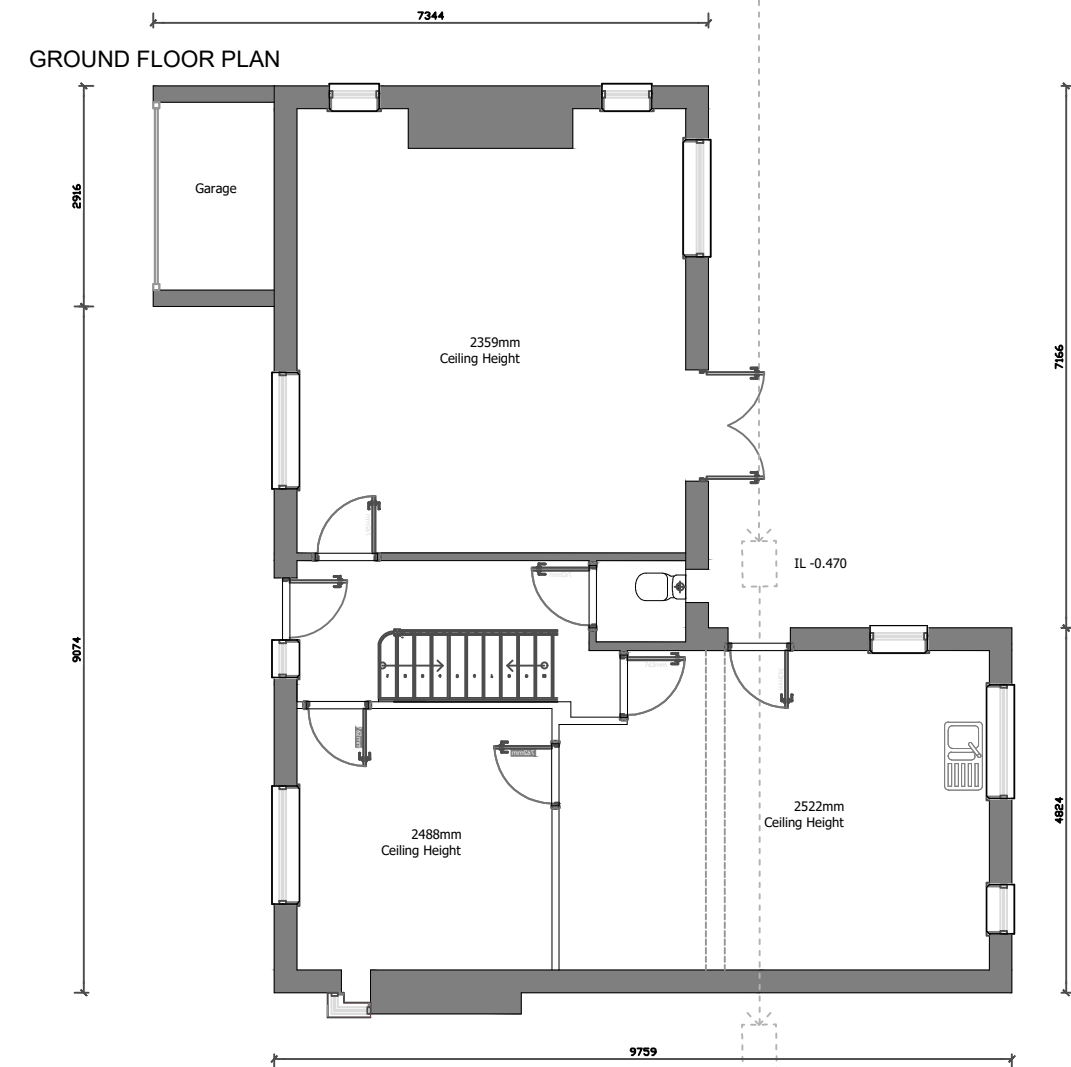

Produced on 24 May 2022 from the Ordnance Survey National Geographic Database
This map shows the area bounded by 445674 296919,445816 296919,445816 297061,445674 297061,445674 296919
Reproduction in whole or part is prohibited without the prior permission of Ordnance Survey.
Crown copyright 2022. Supplied by copyright trading as UKPlanningMaps.com a licensed Ordnance Survey partner

 

FLOOR AREA

GROUND	74.3m ²	799.76sq.ft
FIRST	66.3m ²	713.65sq.ft
TOTAL	140.60m ²	1512.41sq.ft

PRELIMINARY ISSUE - CONCEPT IDEA DRAFT

AS EXISTING PLAN & ELEVATIONS

CLIENT:
ryanmorgan884@gmail.com

JOB DESCRIPTION:
PROPOSED EXTENSION & ALTERATIONS TO
14 Shenton Lane
Dadlington
CV13 6JD

SCALE 1:100 @ A3 1:150 @ A3 DATE 01.11.2023

DRAWN BY JTC DRAWING No: 001

ALL DIMENSIONS TO BE CHECKED ON SITE BEFORE CONSTRUCTION
ANY DISCREPANCIES TO BE DISCUSSED AND AGREED WITH JC PRIOR TO PROCEEDING.

THIS DRAWING IS THE PROPERTY OF JC AND MUST NOT BE COPIED OR REPRODUCED WITHOUT PRIOR WRITTEN CONSENT.

HEALTH AND SAFETY EXECUTIVE (HSE) WILL NEED TO BE NOTIFIED PRIOR TO COMMENCEMENT OF THE PROJECT



SIDE ELEVATION



SIDE ELEVATION



FRONT ELEVATION



REAR ELEVATION