




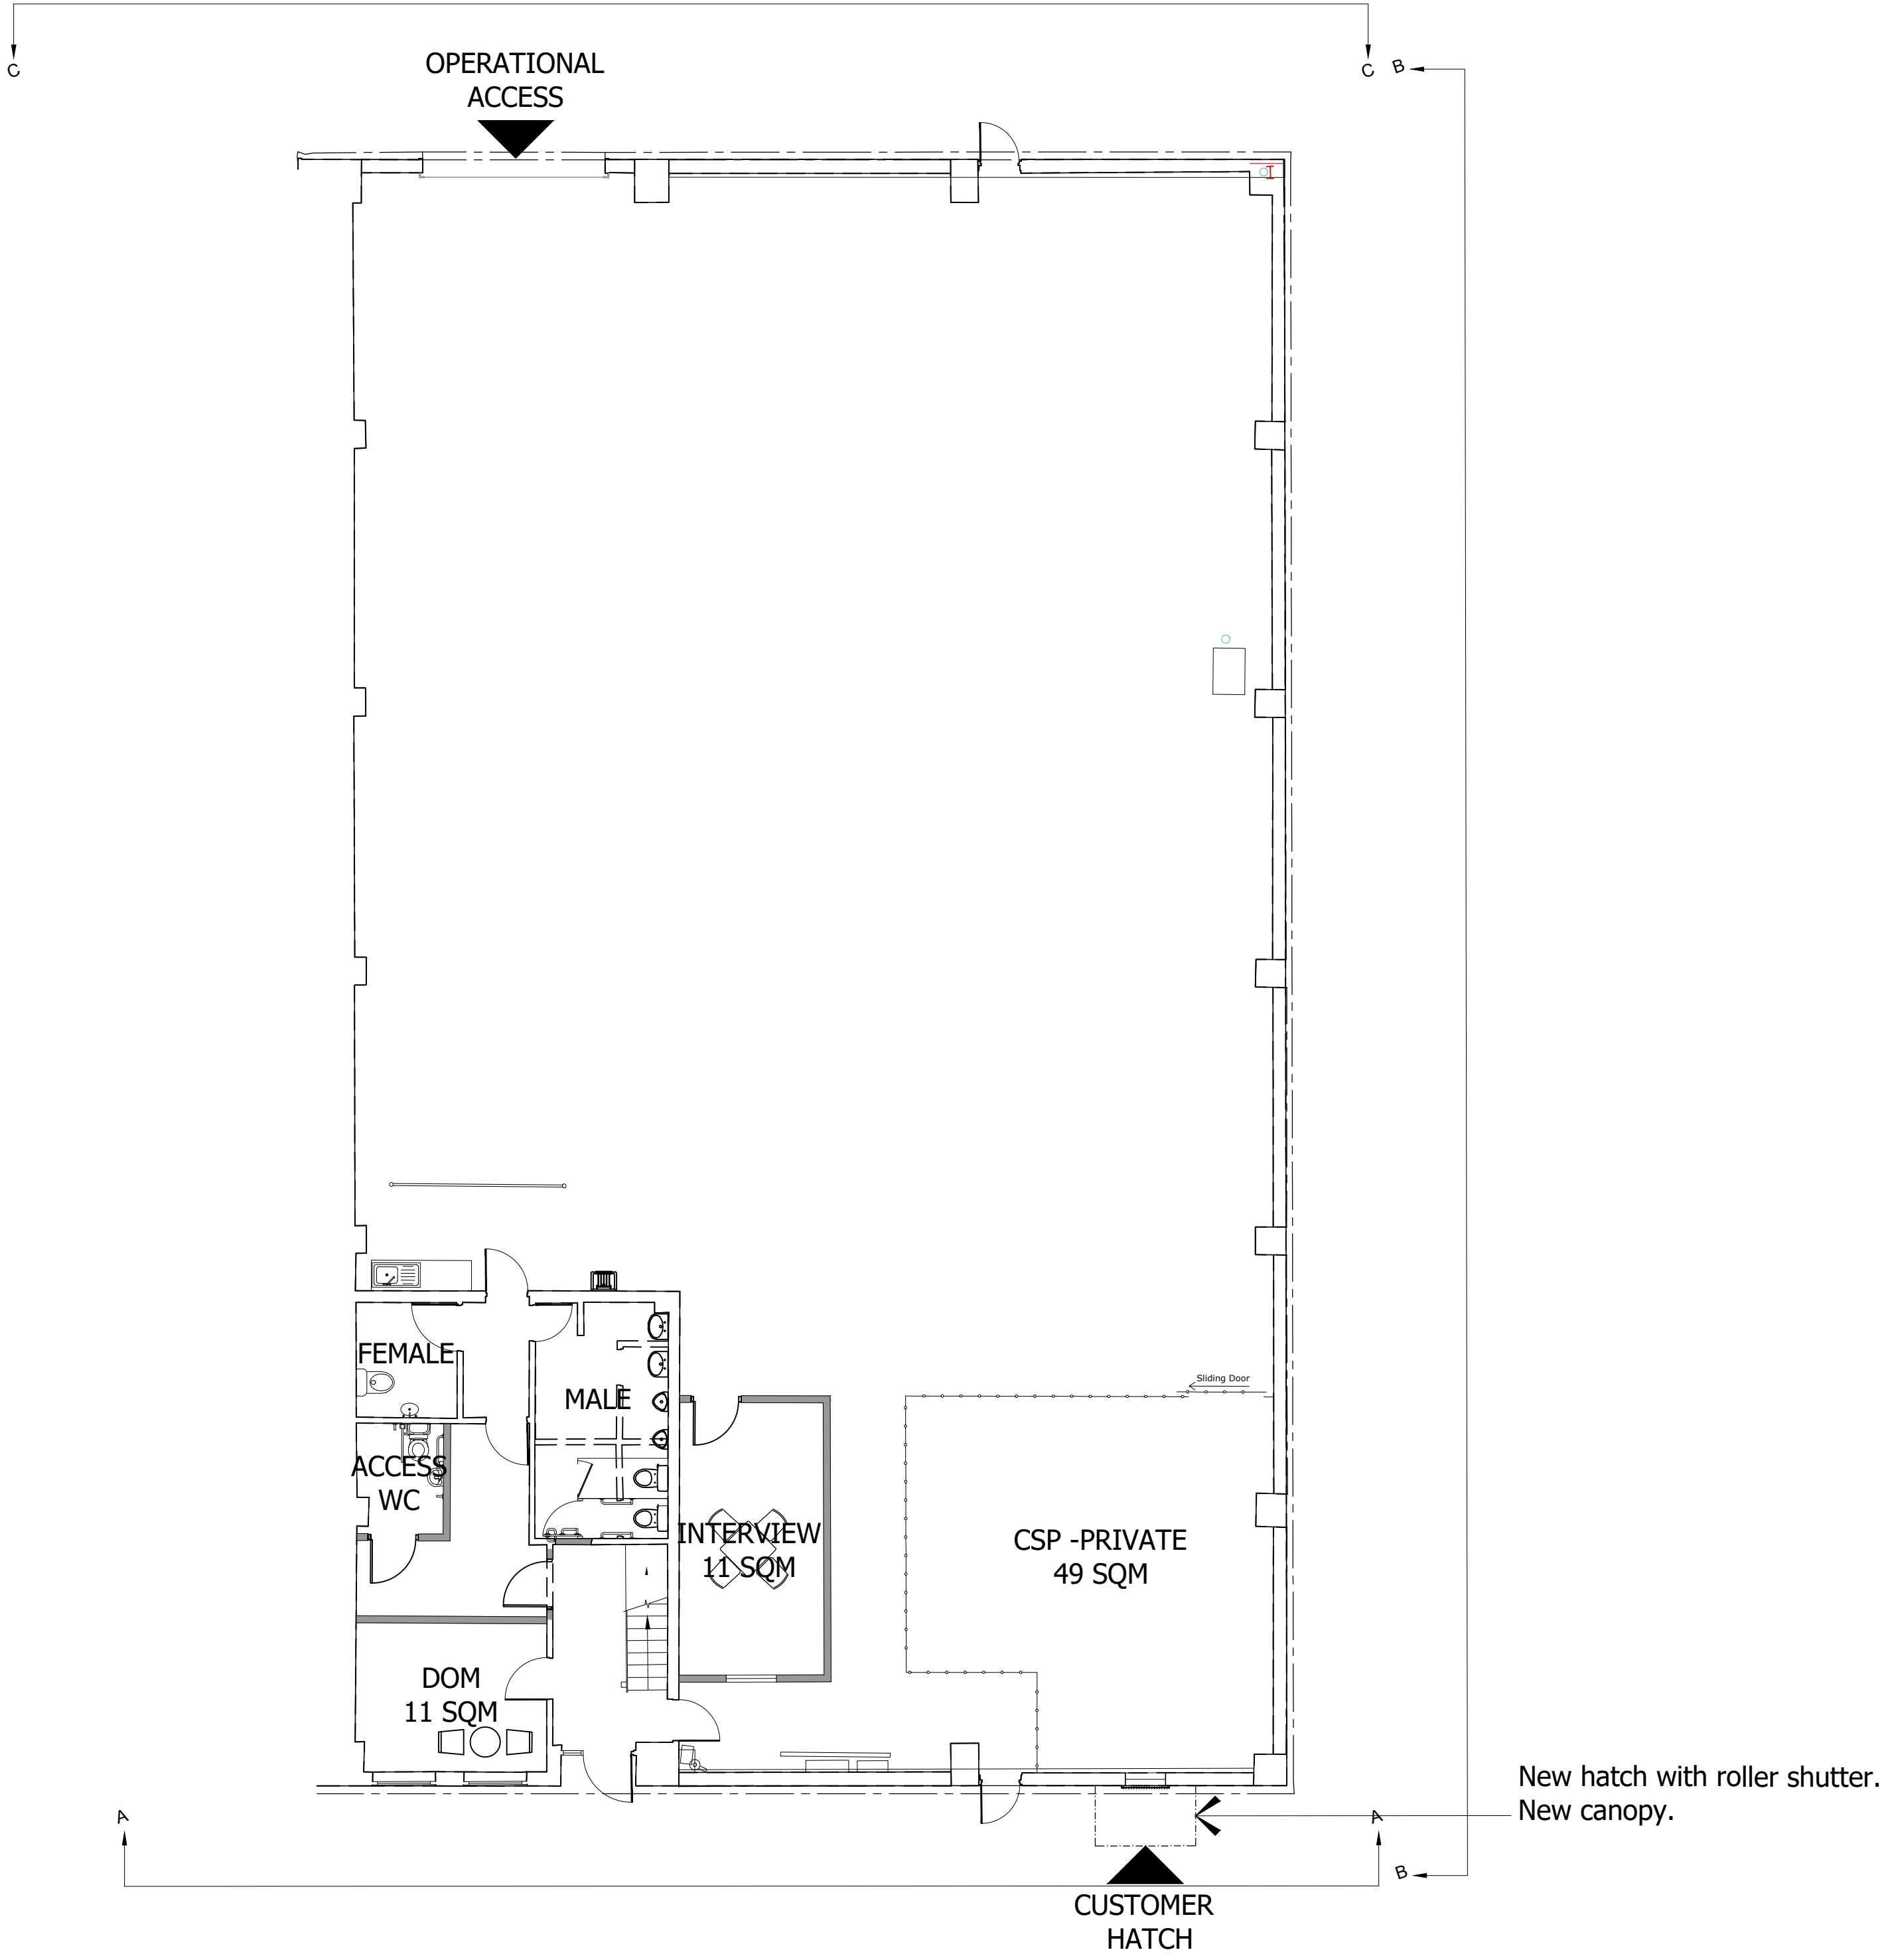


Proposed Ground Floor Plan

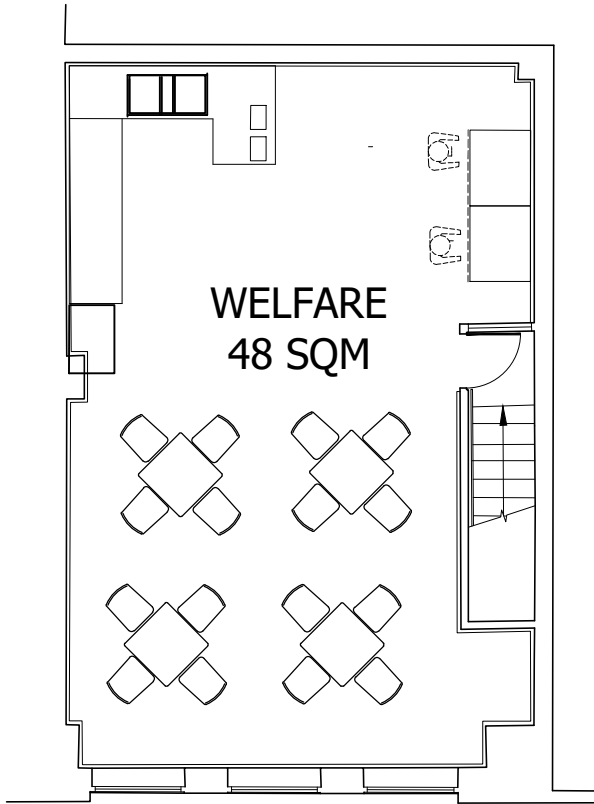


Proposed First Floor Plan

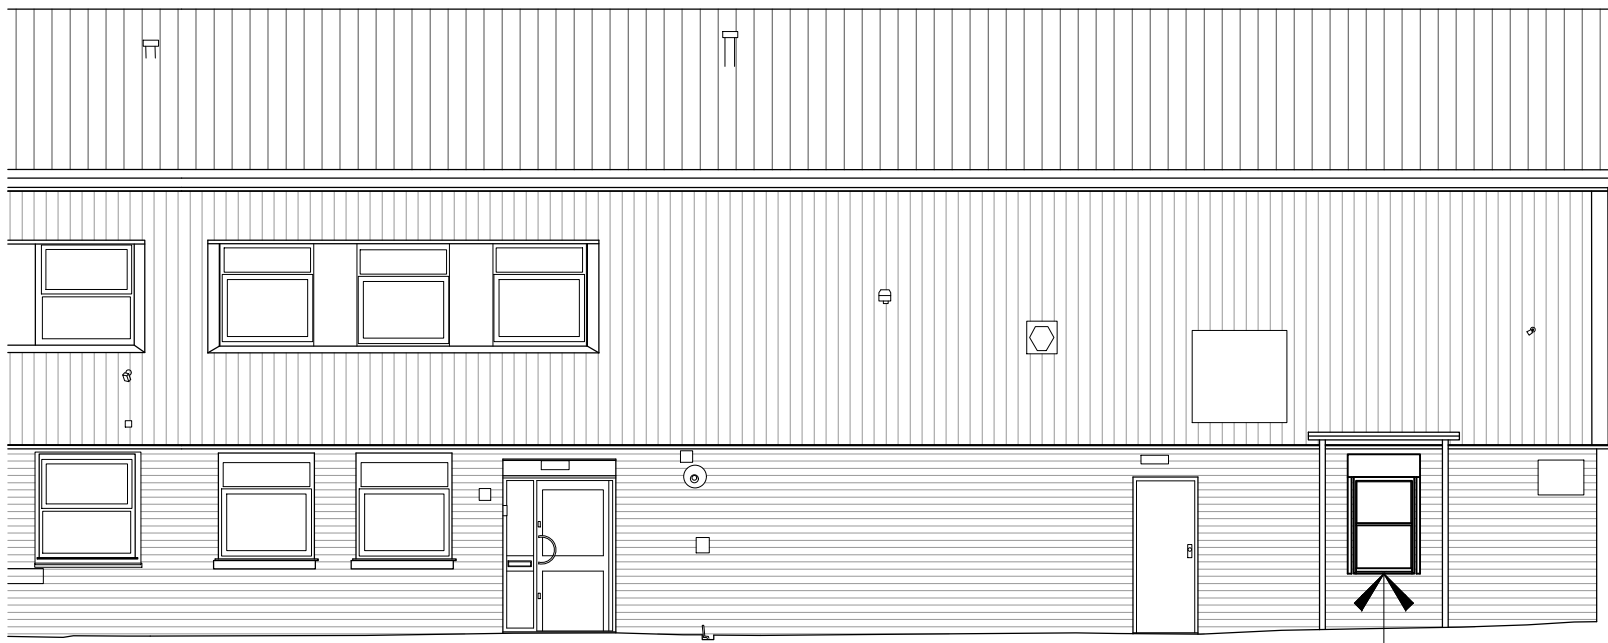


Elevation A-A

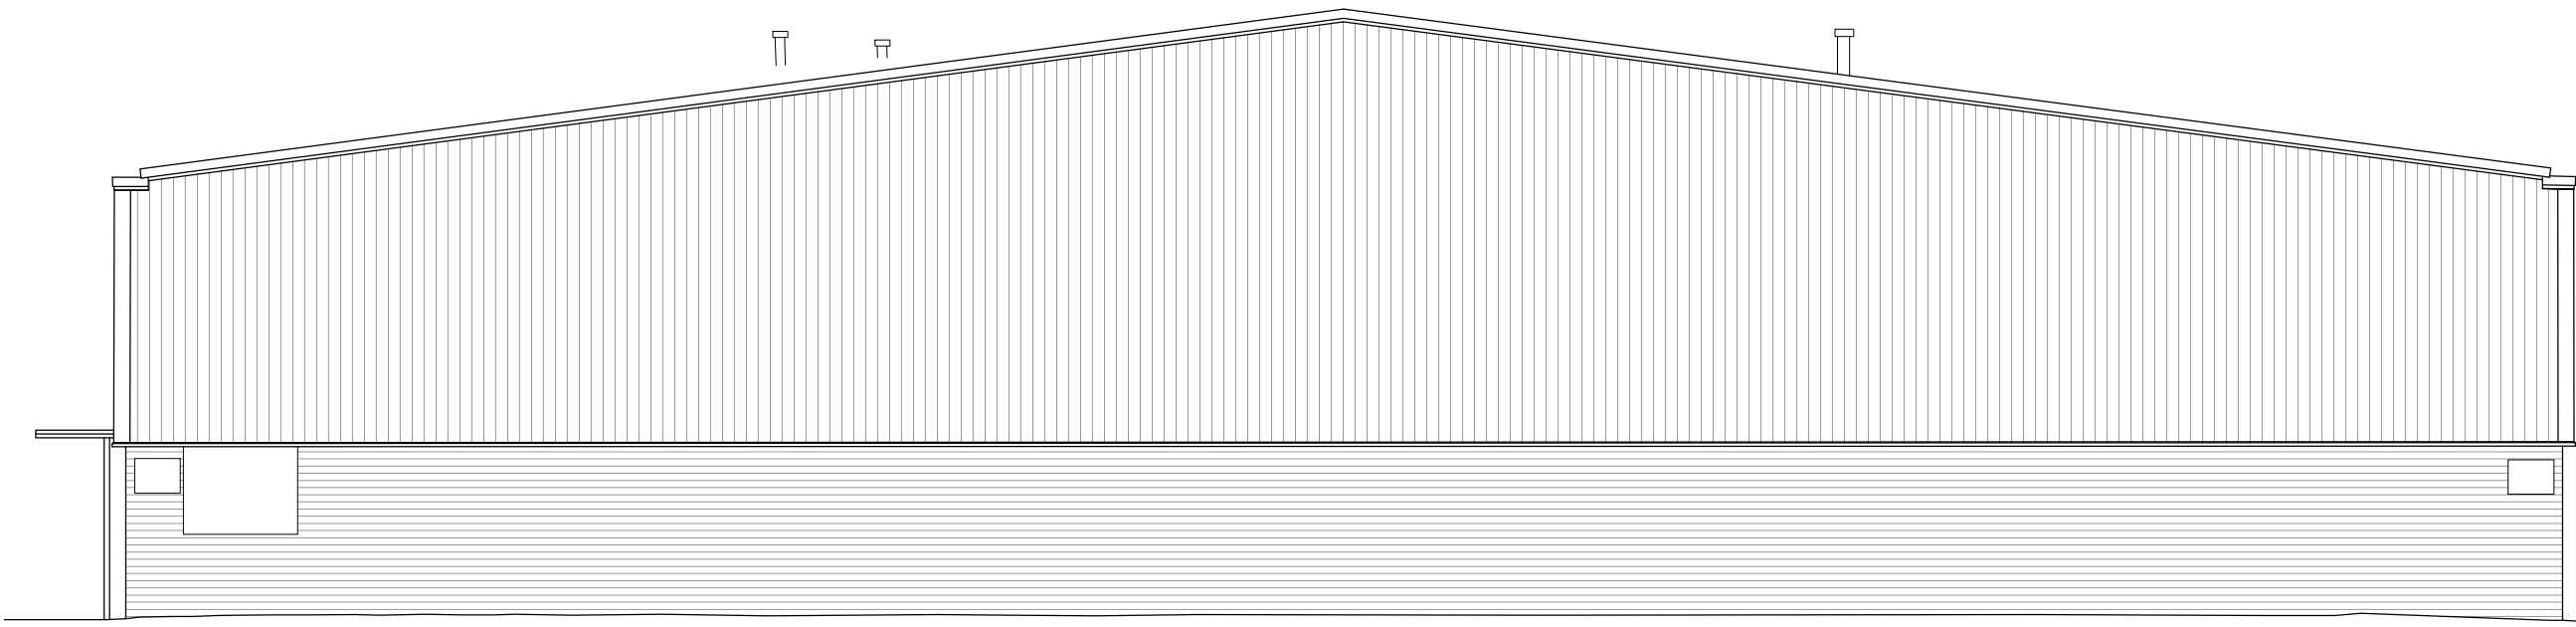

Elevation B-B

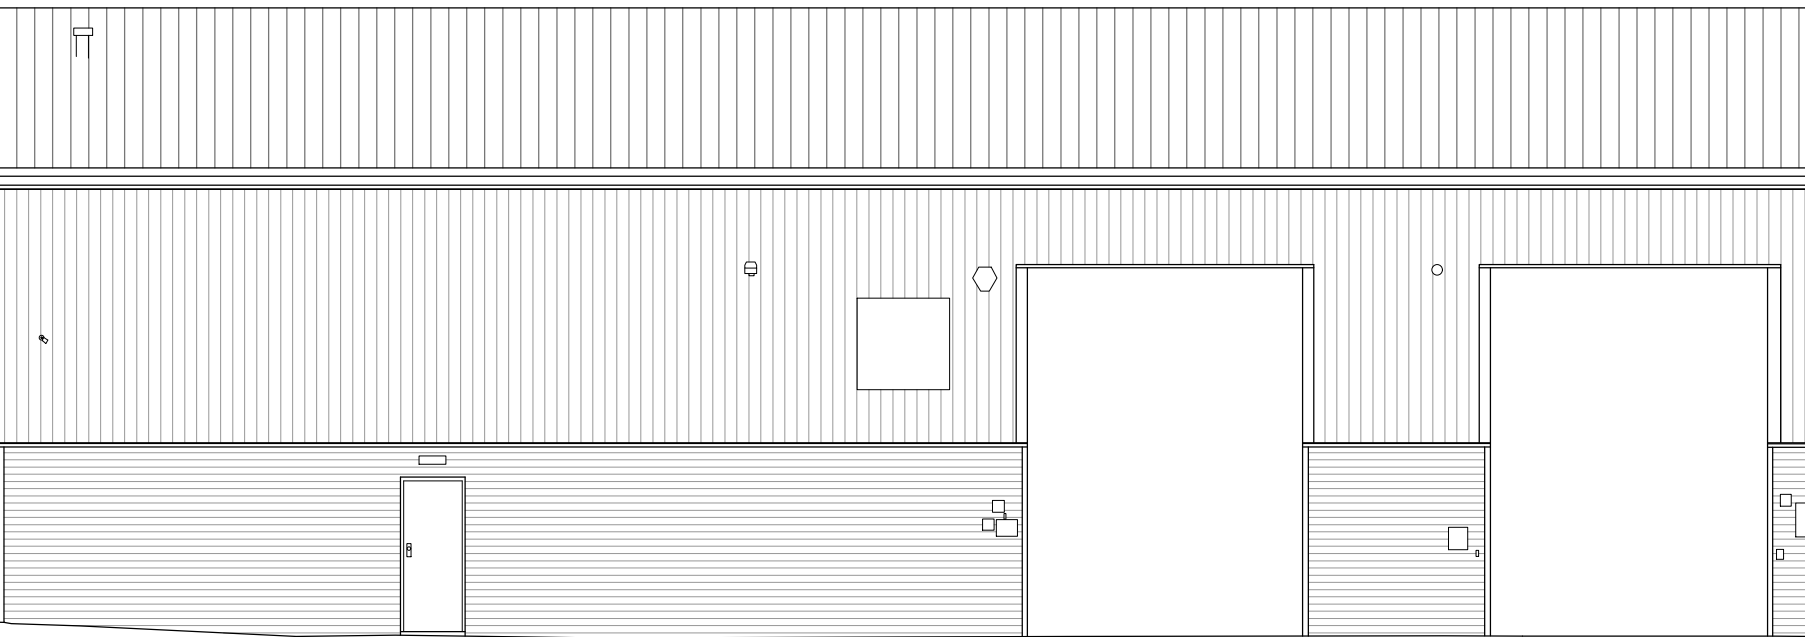

Elevation C-C

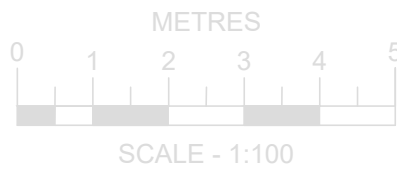

Revision: P1
scale updated.

Date: 13/03/2024

Drawn: BP

Checked: SH

PROJECT:

S0

Work In Progress

Hinckley Delivery Office

Proposed Floor Plans and Elevations

Location:
1 Sketchley Meadows
Hinckley
LE10 3EN

Client:
Royal Mail Group Ltd

Project:
RMHDO_WBA_EB_ZZ_DR_A_PL005
Date: 01/03/2024
CAD REF:

Drawn: BP
Checked: SH
Scale: 1,100@A0

Revision:
P1
Int Job No: 3590_185

NATSON BATTY
ARCHITECTS

Shires House, Shires Road
Guiseley, Leeds LS20 8EU
Leeds Loughborough
T: 01943 876 665
E: enquiries@watsonbatty.com
W: www.watsonbatty.com

FUTURE BUILT

Note: Do not Scale from this drawing. All dimensions to be checked on site.