
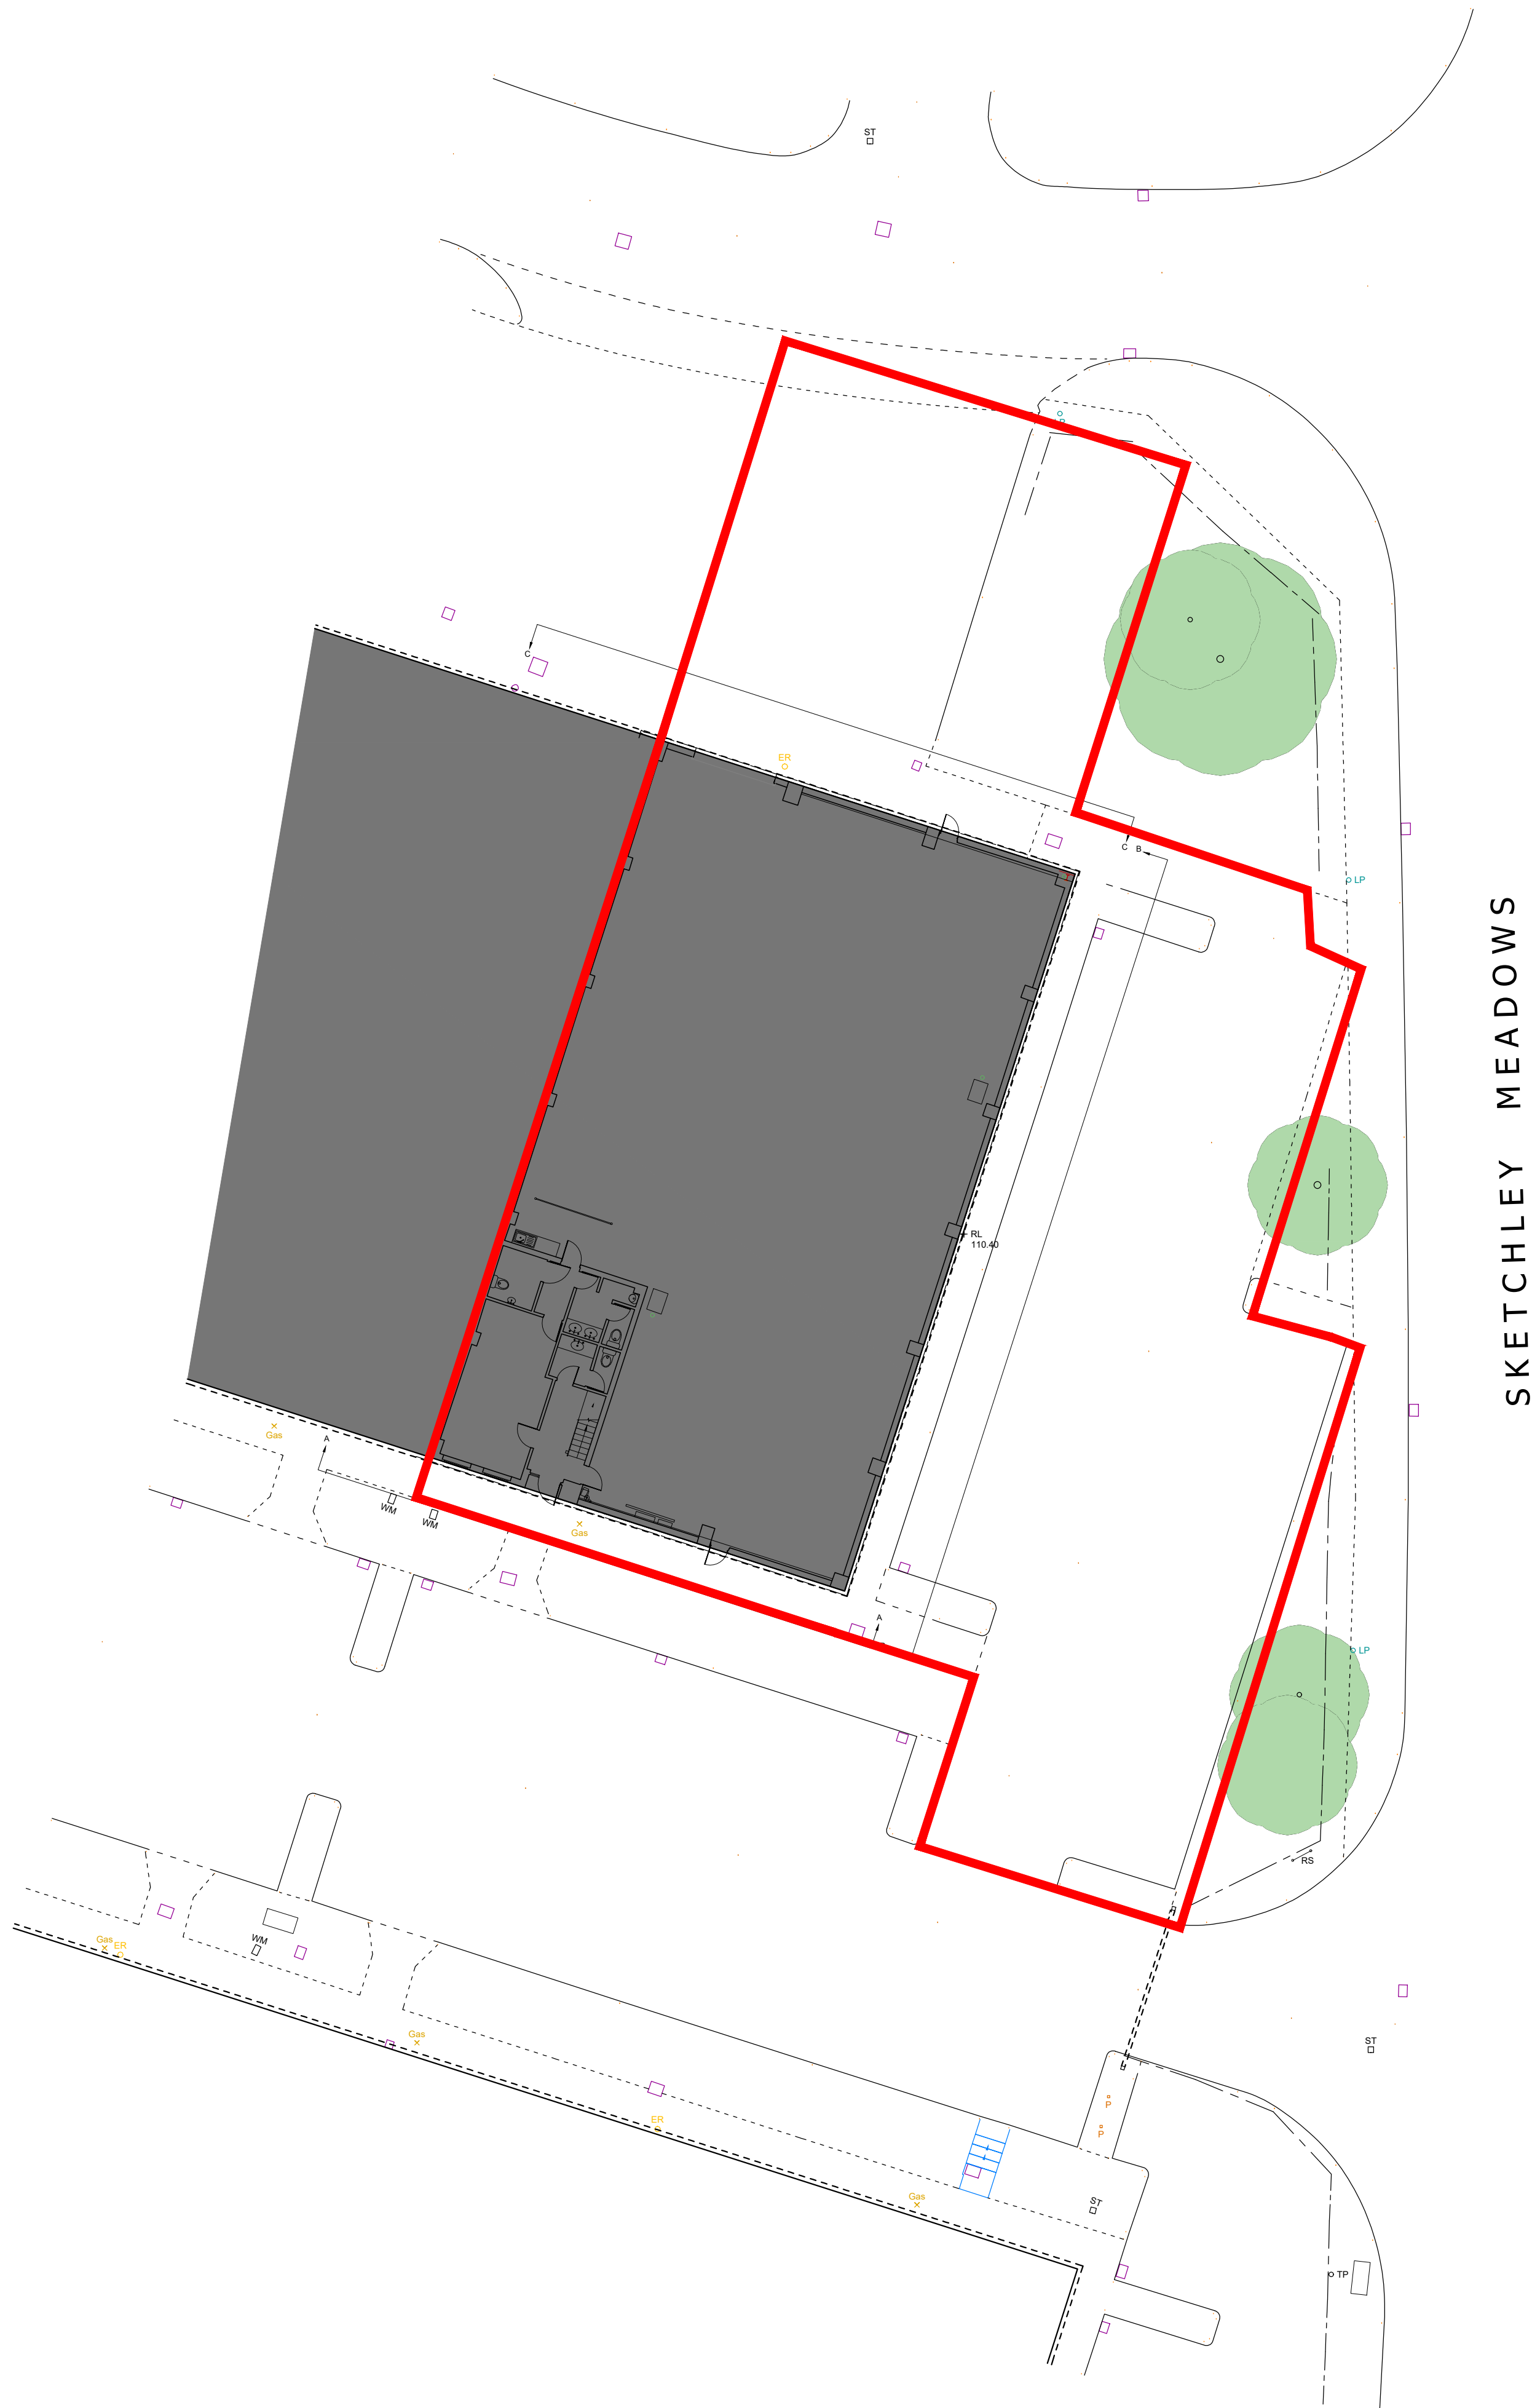


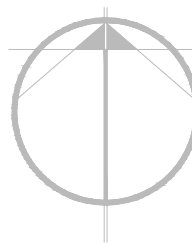

Revision: Date: Drawn: Checked:


S0	Work In Progress
----	------------------

Hinckley Delivery Office
Existing Site Plan

Location:
1 Sketchley Meadows
Hinckley
LE10 3EN
Client:
Royal Mail Group Ltd

UPRN	Originator	Zone	Level	Type	Role	Number	Revision
RMHDO	WBA	SI	00	DR	A	PL002	
Date: 01/03/2024 Drawn: BP Checked: SH Scale: 1.200@a1 Int Job No: 3500_185 CAD REF:							

WATSON BATTY
ARCHITECTS
Shires House, Shires Road
Guiseley, Leeds LS20 8EU
Leeds Loughborough
T: 01943 876 665
E: enquiries@watsonbatty.com
W: www.watsonbatty.com

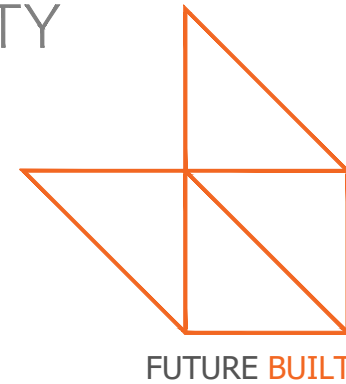

FUTURE BUILT

Note: Do not Scale from this drawing. All dimensions to be checked on site.