


ALL DRAWINGS PREPARED BY ANDREW
LARGE SURVEYORS LTD ARE TO BE
UTILISED FOR PLANNING PURPOSES
ONLY

EXISTING BUILDING:

GROSS EXTERNAL AREA: 1224.76m2

MAXIMUM EAVES HEIGHT: 6.21m

MAXIMUM RIDGE HEIGHT: 7.4m

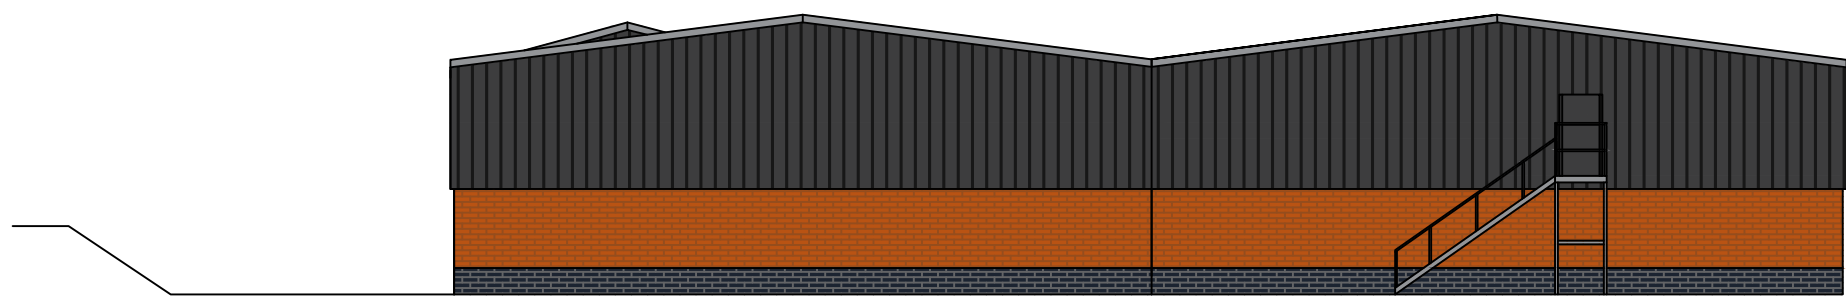

NORTHERN ELEVATION



SOUTHERN ELEVATION




7400

WESTERN ELEVATION




6210

EASTERN ELEVATION

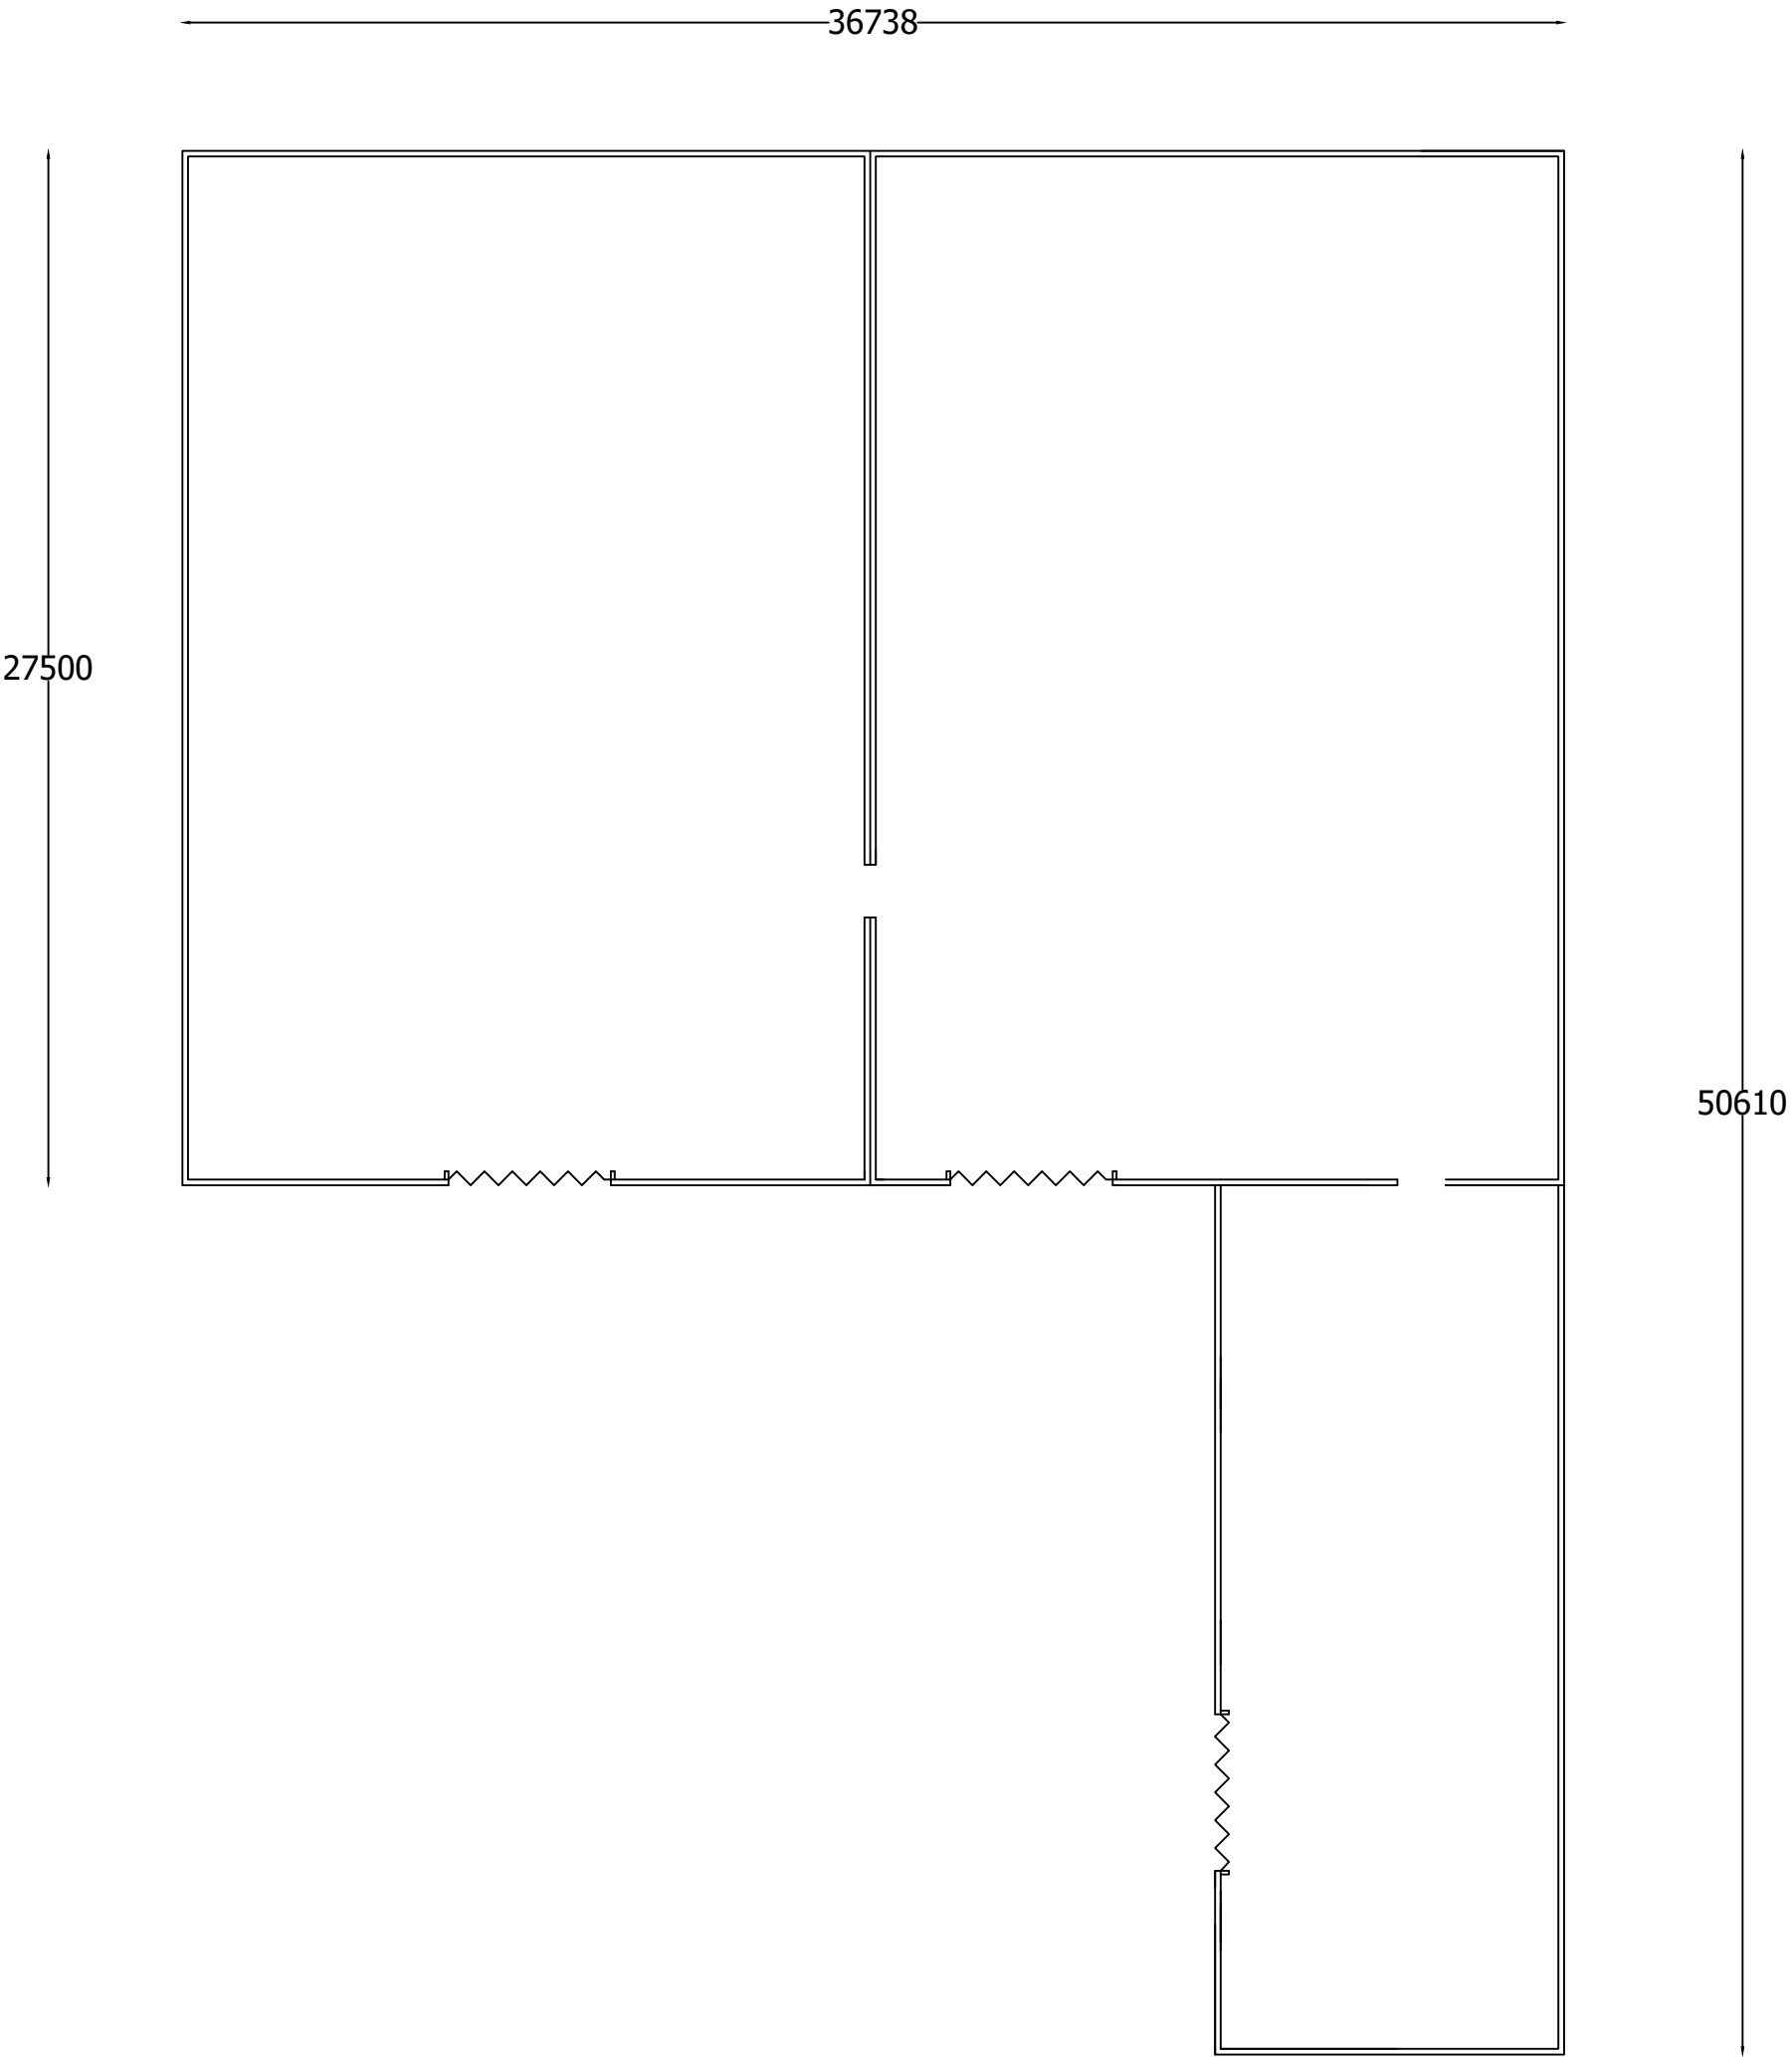

FLOOR PLAN

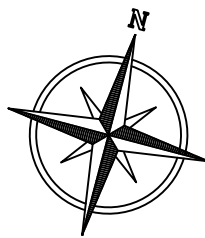

AndrewLarge
surveyors LTD

DRAYTON BARN
DRAYTON LANE
WITHERLEY
FENNY DRAYTON
CV13 6BA
EXISTING ELEVATIONS AND FLOOR
PLAN
SCALE: 1:200@A1