

ALL DRAWINGS PREPARED BY ANDREW
LARGE SURVEYORS LTD ARE TO BE
UTILISED FOR PLANNING PURPOSES
ONLY

PROPOSED BUILDING:

GROSS EXTERNAL AREA: 2150.31m2

MAXIMUM EAVES HEIGHT: 6.21m

MAXIMUM RIDGE HEIGHT: 7.4m

PROPOSED EXTENSION


GROSS EXTERNAL AREA: 925.56m2

MAXIMUM EAVES HEIGHT: 6.21m


MAXIMUM RIDGE HEIGHT: 7.4m




NORTHERN ELEVATION

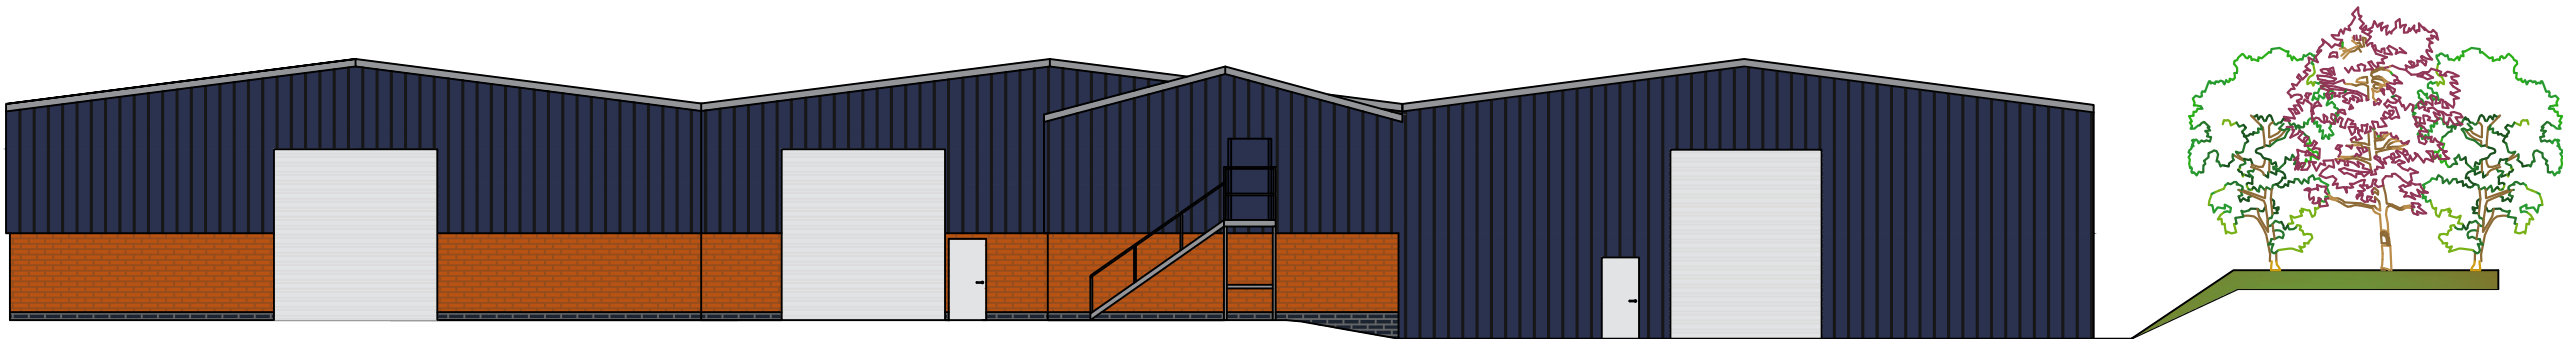


SOUTHERN ELEVATION

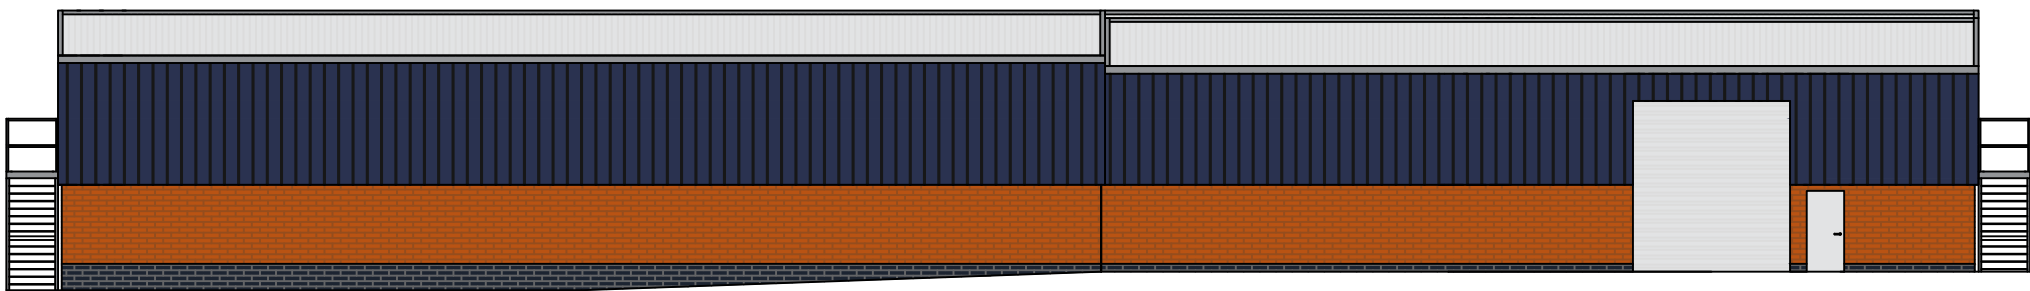


WESTERN ELEVATION

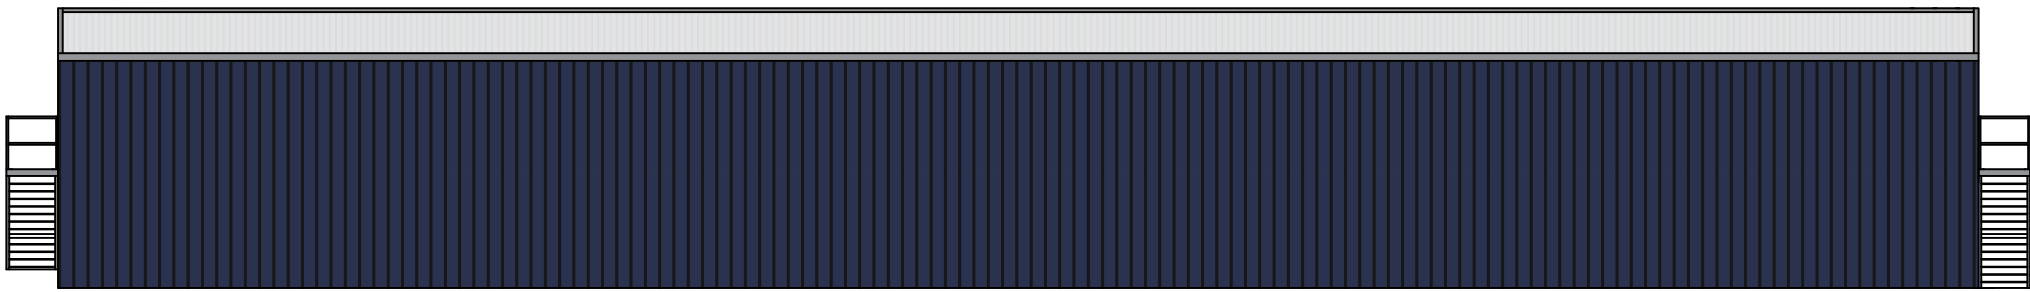

EASTERN ELEVATION

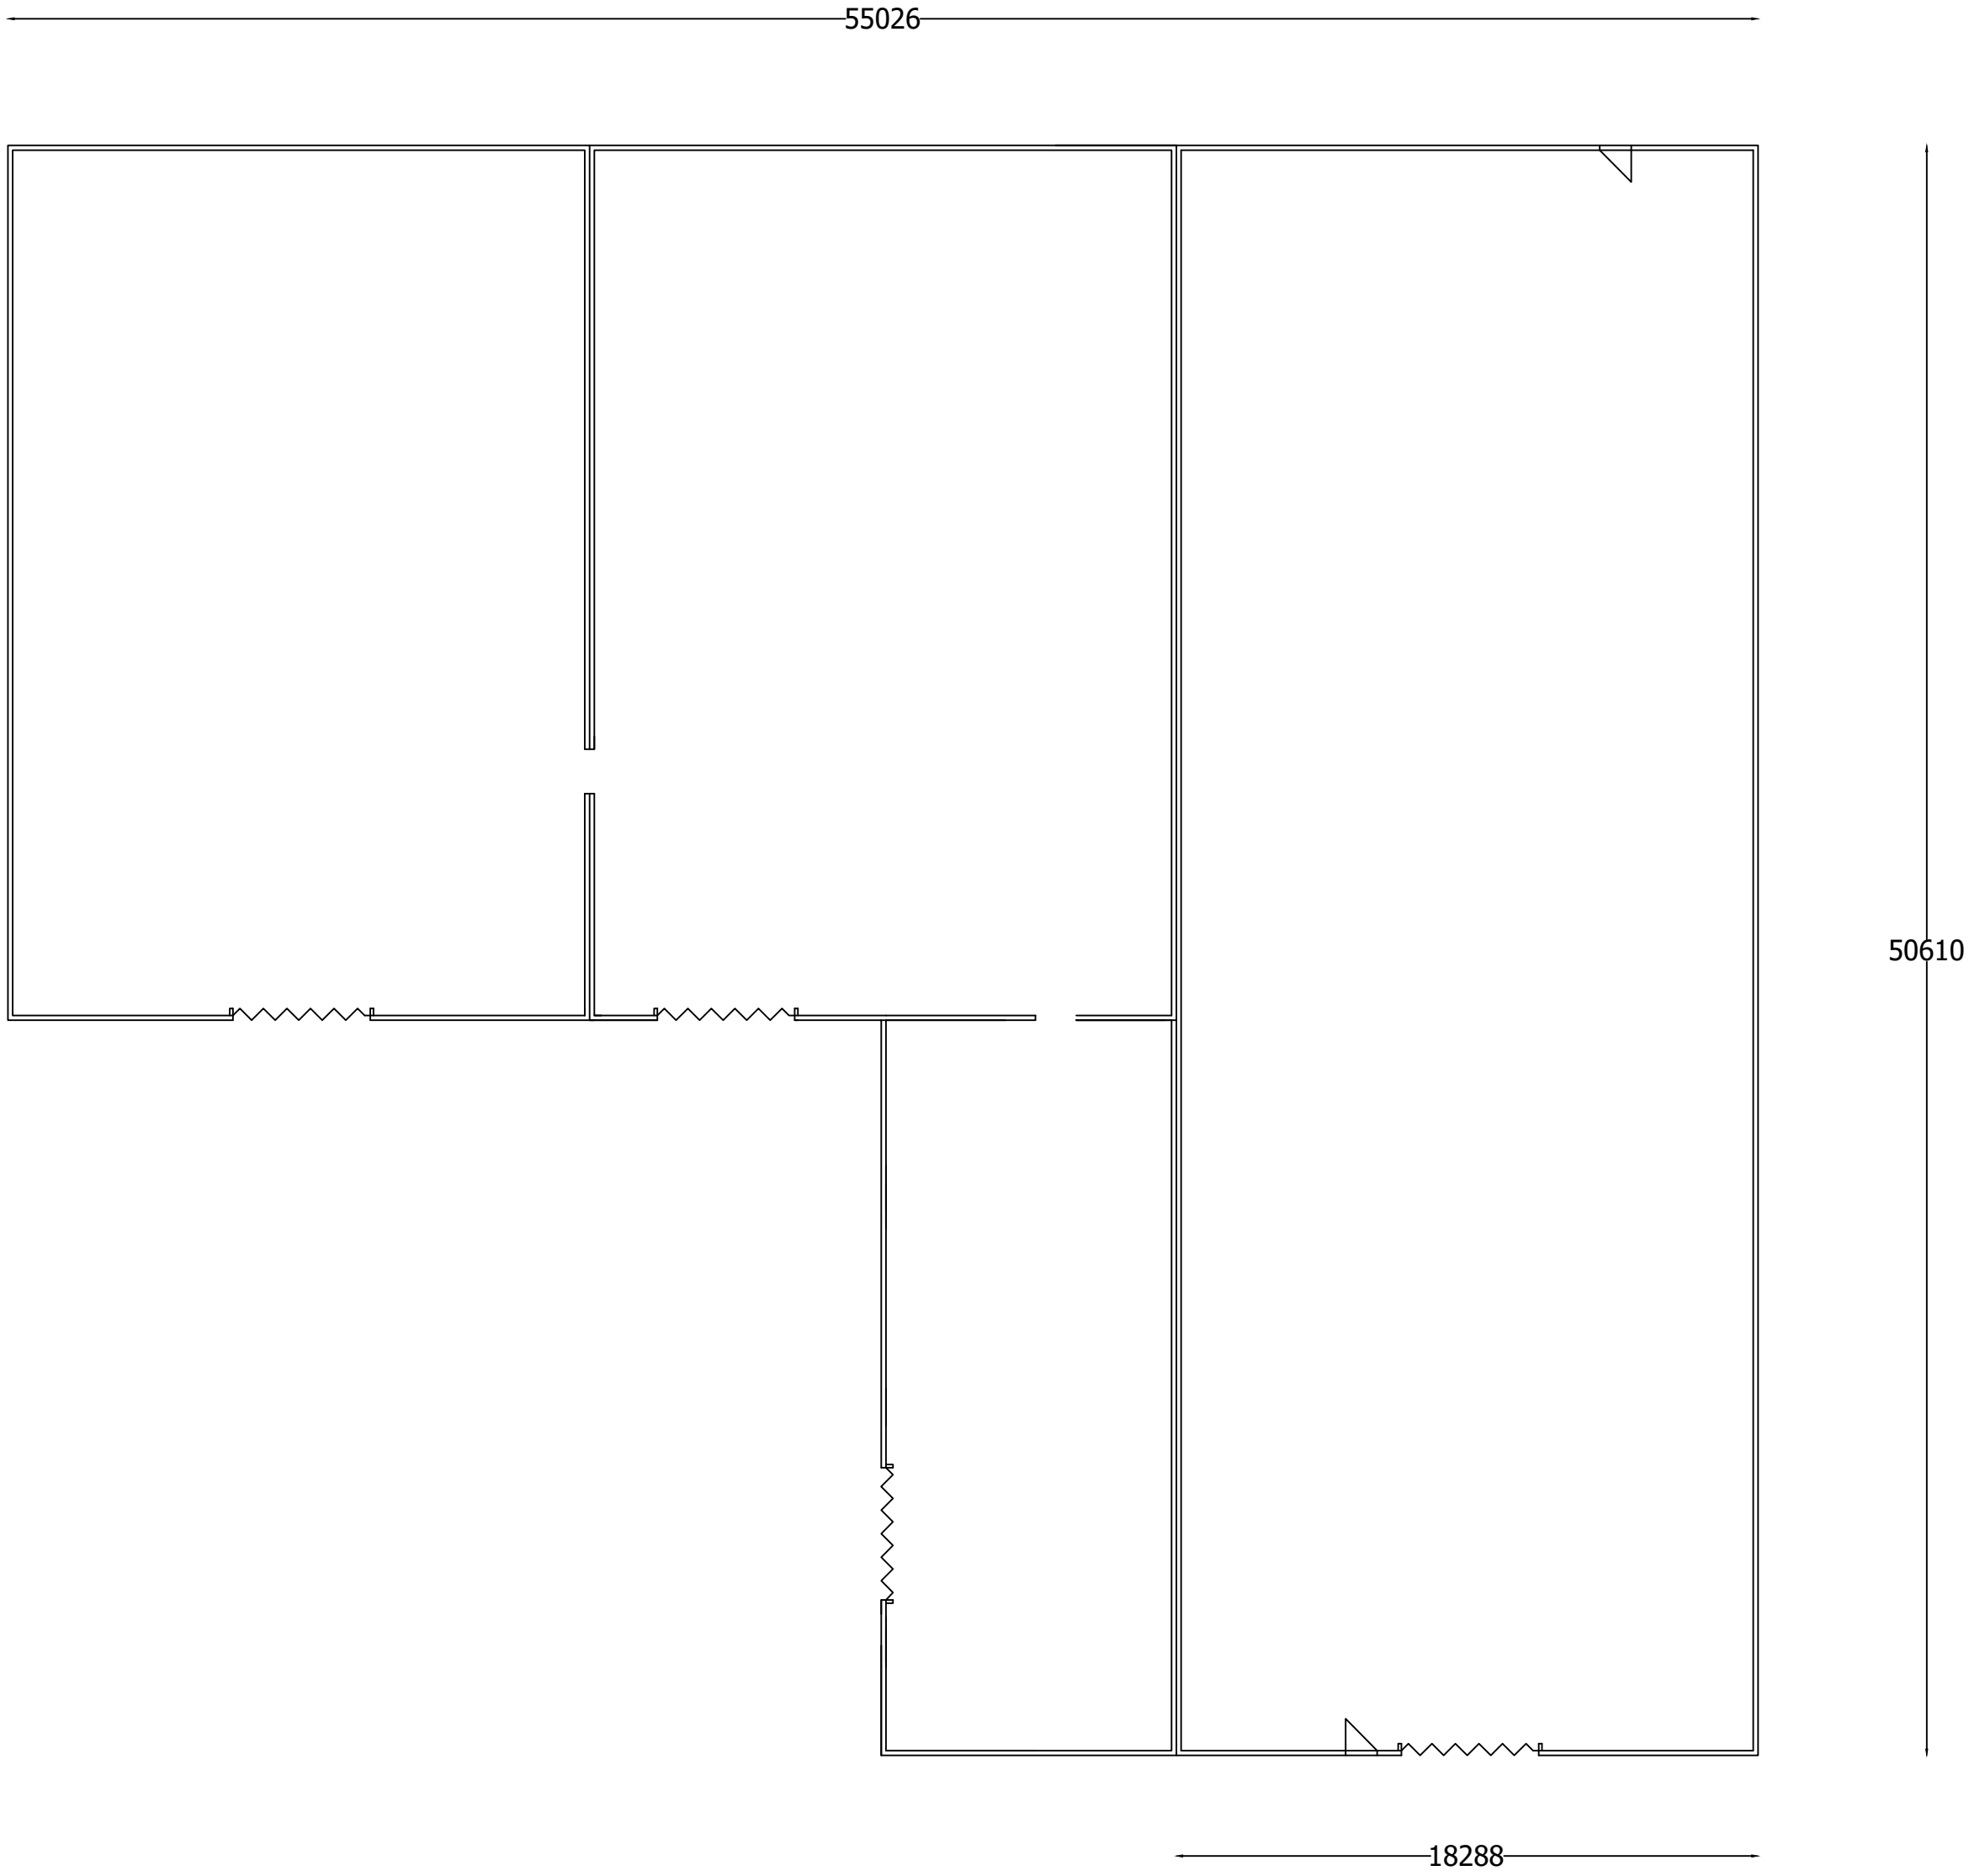

FLOOR PLAN

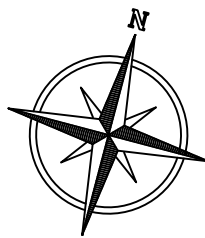

AndrewLarge
surveyors LTD

DRAYTON BARN
DRAYTON LANE
WITHERLEY
FENNY DRAYTON
CV13 6BA
PROPOSED ELEVATIONS AND FLOOR
PLAN
SCALE: 1:200@A1