

ALL DRAWINGS PREPARED BY ANDREW
LARGE SURVEYORS LTD ARE TO BE
UTILISED FOR PLANNING PURPOSES
ONLY

PROPOSED BUILDING

EXISTING BUILDING SHOWN HATCHED
BLUE ON SITE PLAN. (22/00642/AGDO)

PROPOSED BUILDING OUTLINED RED
AND ADJOINS EXISTING BUILDING.


BUILDING MEASURES

200ft x 80ft


MAX EAVES HEIGHT - 7.3m

MAX RIDGE HEIGHT - 10m


GROSS EXTERNAL AREA - 1435.85m²

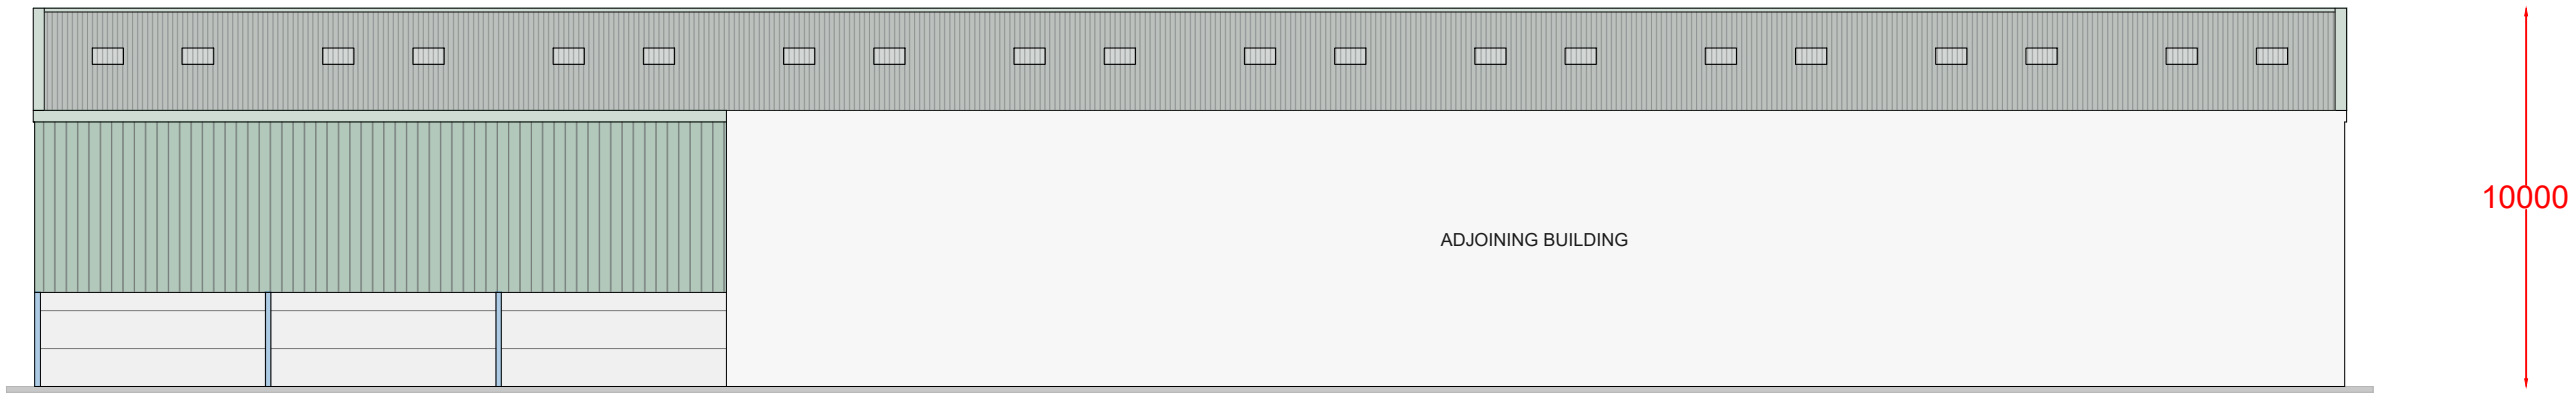


PROPOSED EASTERN ELEVATION
SCALE: 1:200@A1

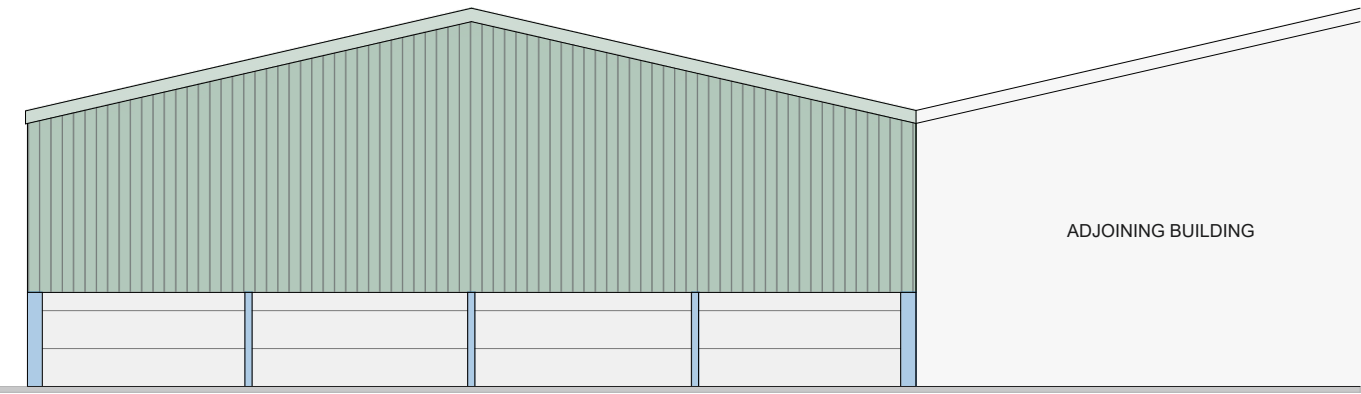


PROPOSED SOUTHERN ELEVATION
SCALE: 1:200@A1

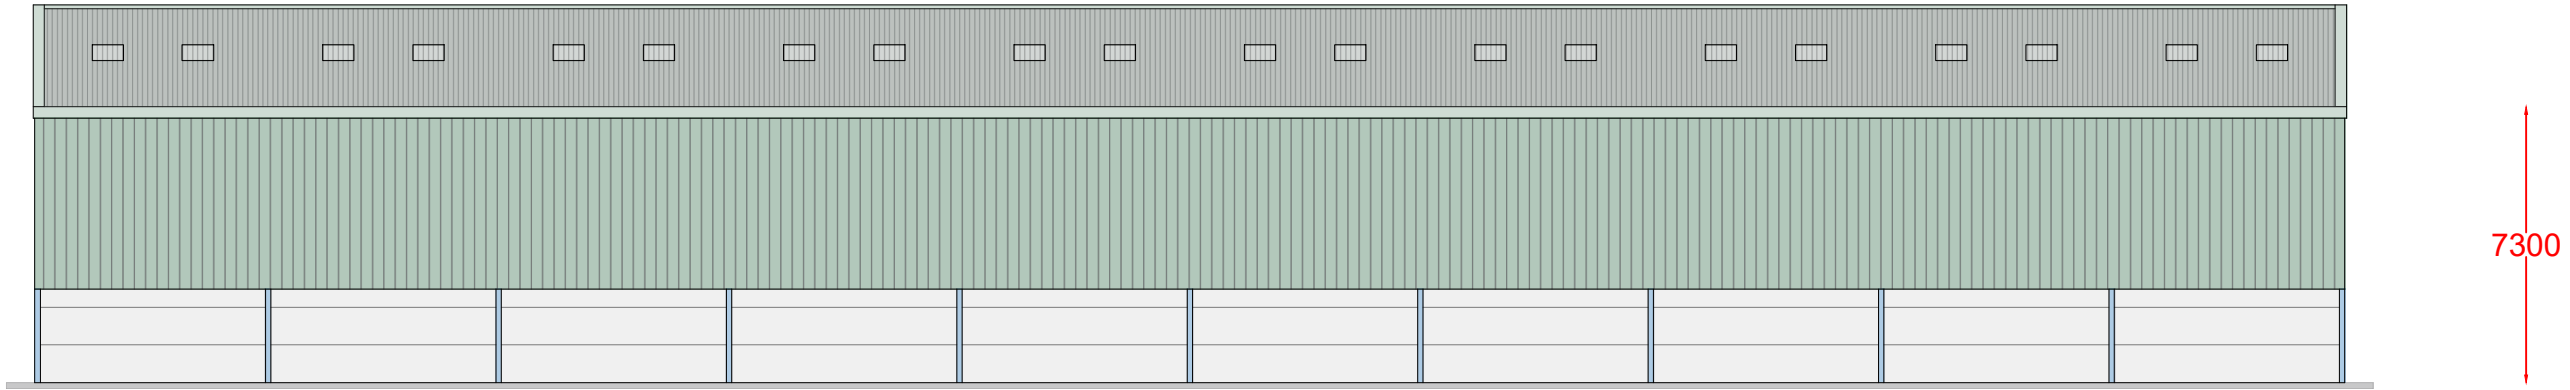

PROPOSED WESTERN ELEVATION
SCALE: 1:200@A1

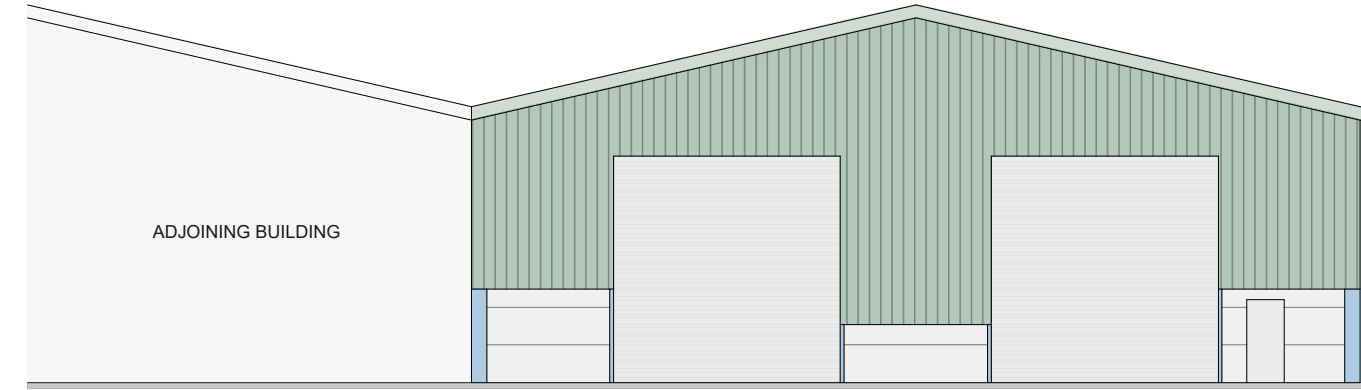


PROPOSED NORTHERN ELEVATION
SCALE: 1:200@A1

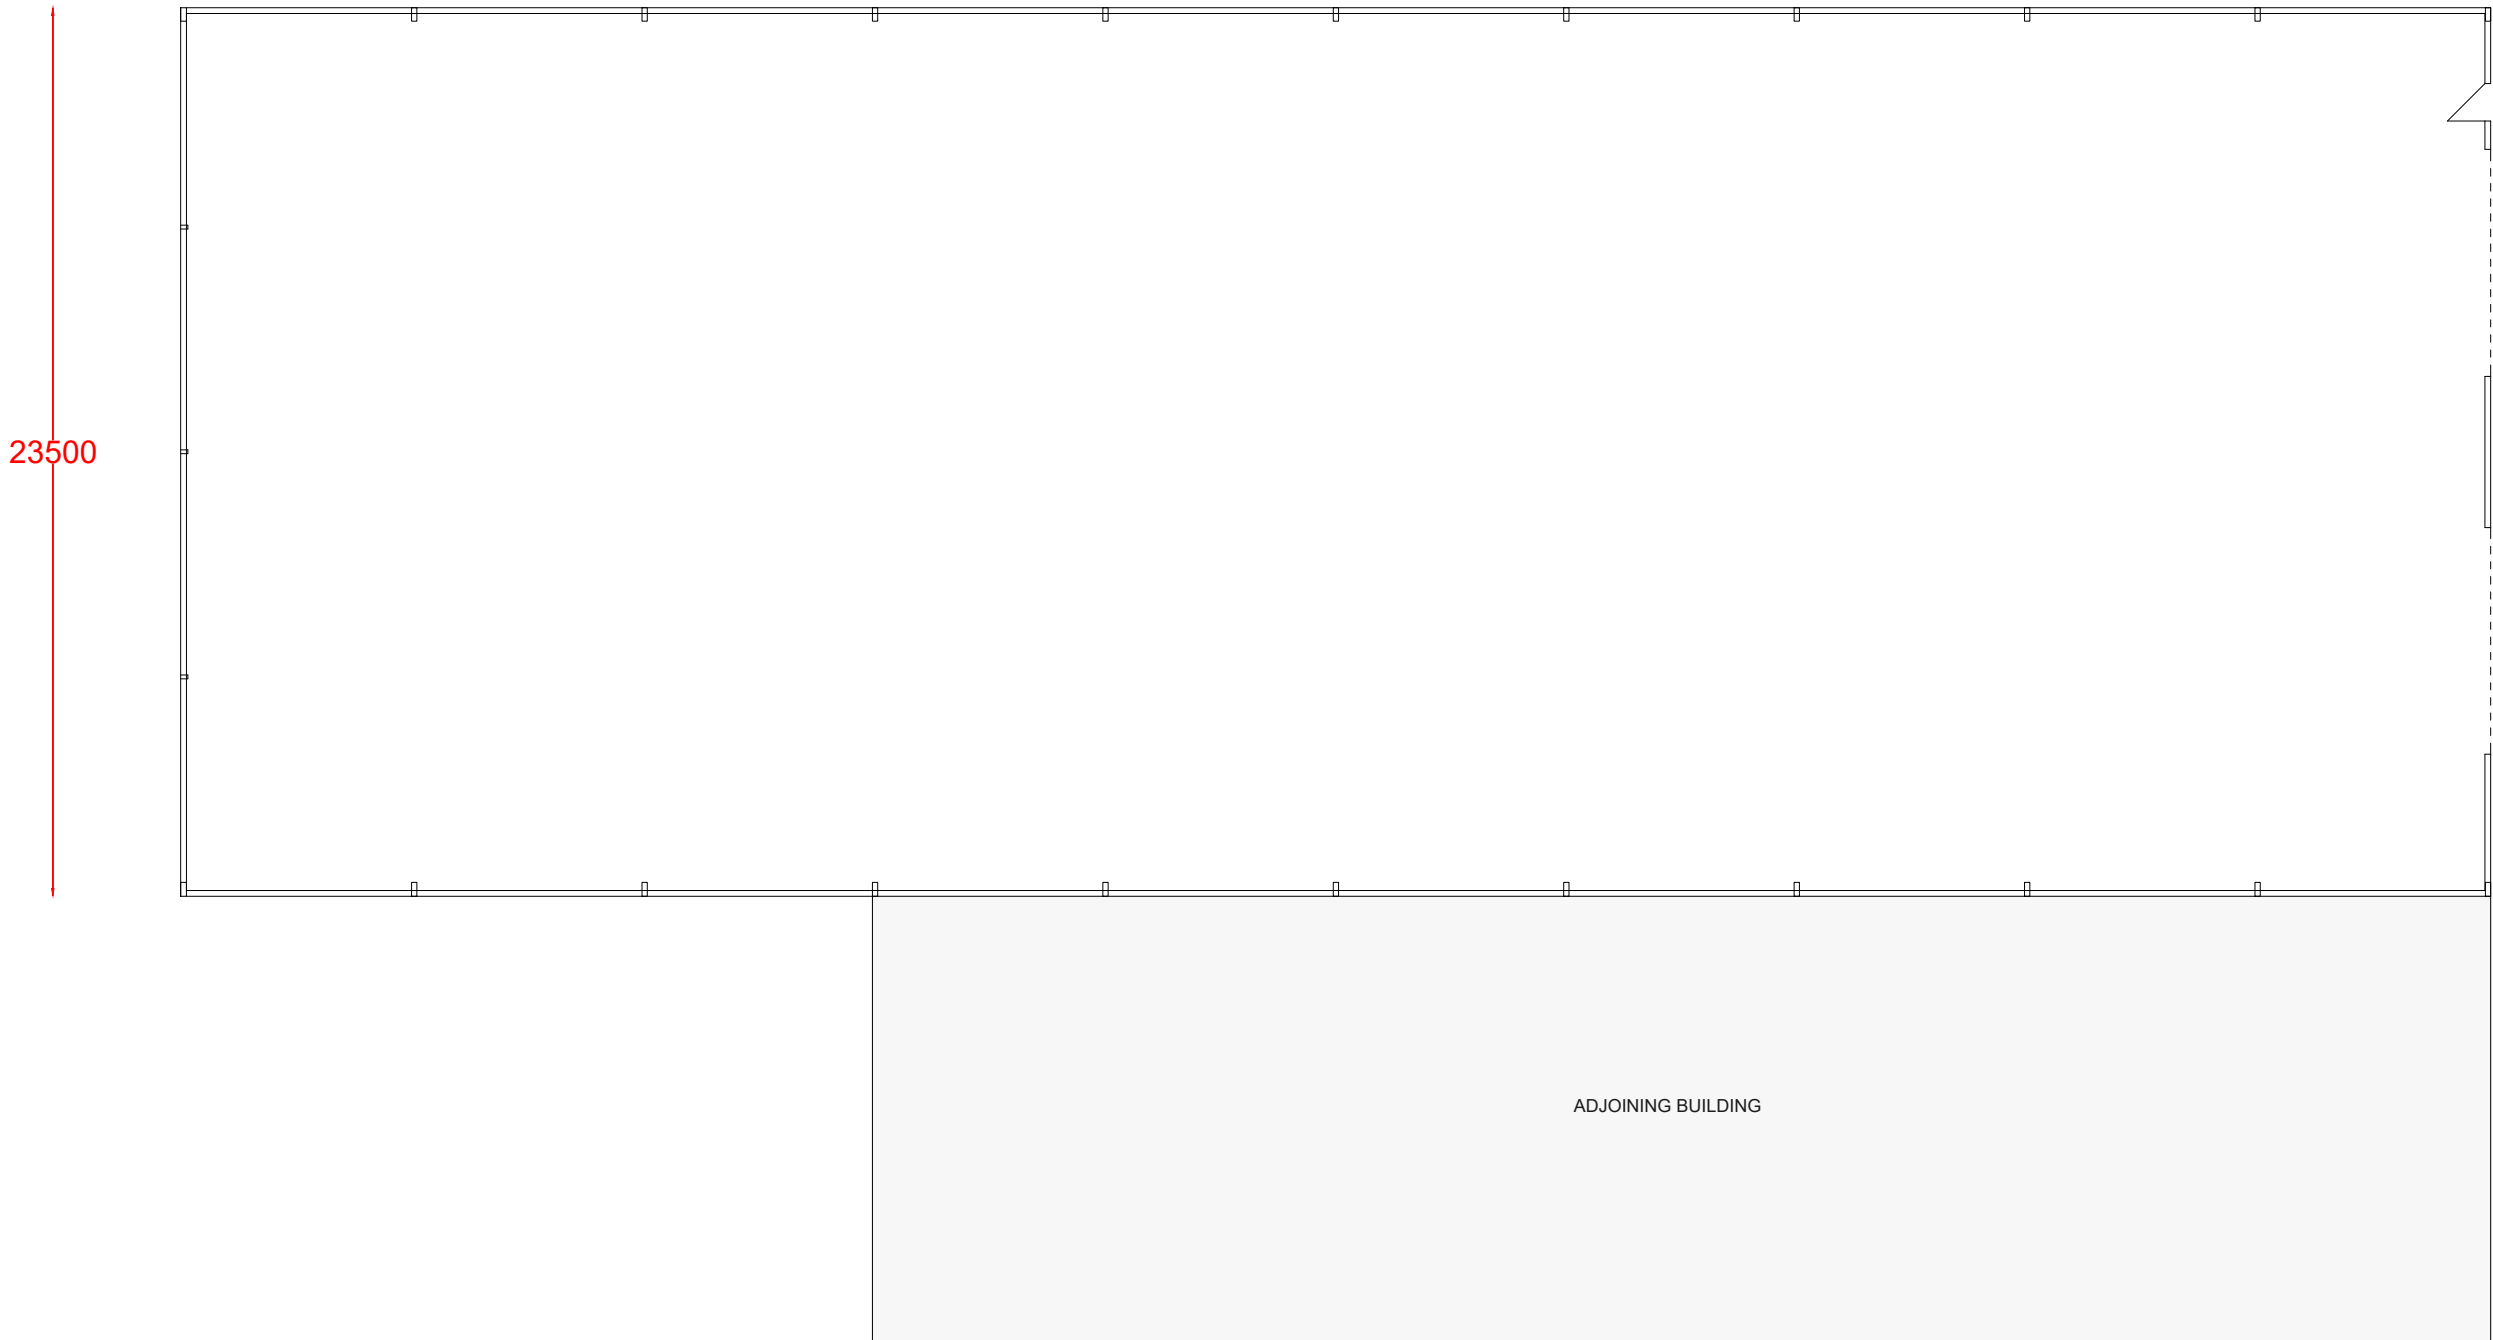

PROPOSED FLOOR PLAN
SCALE: 1:200@A1

PROPOSED SITE PLAN
SCALE: 1:500@A1

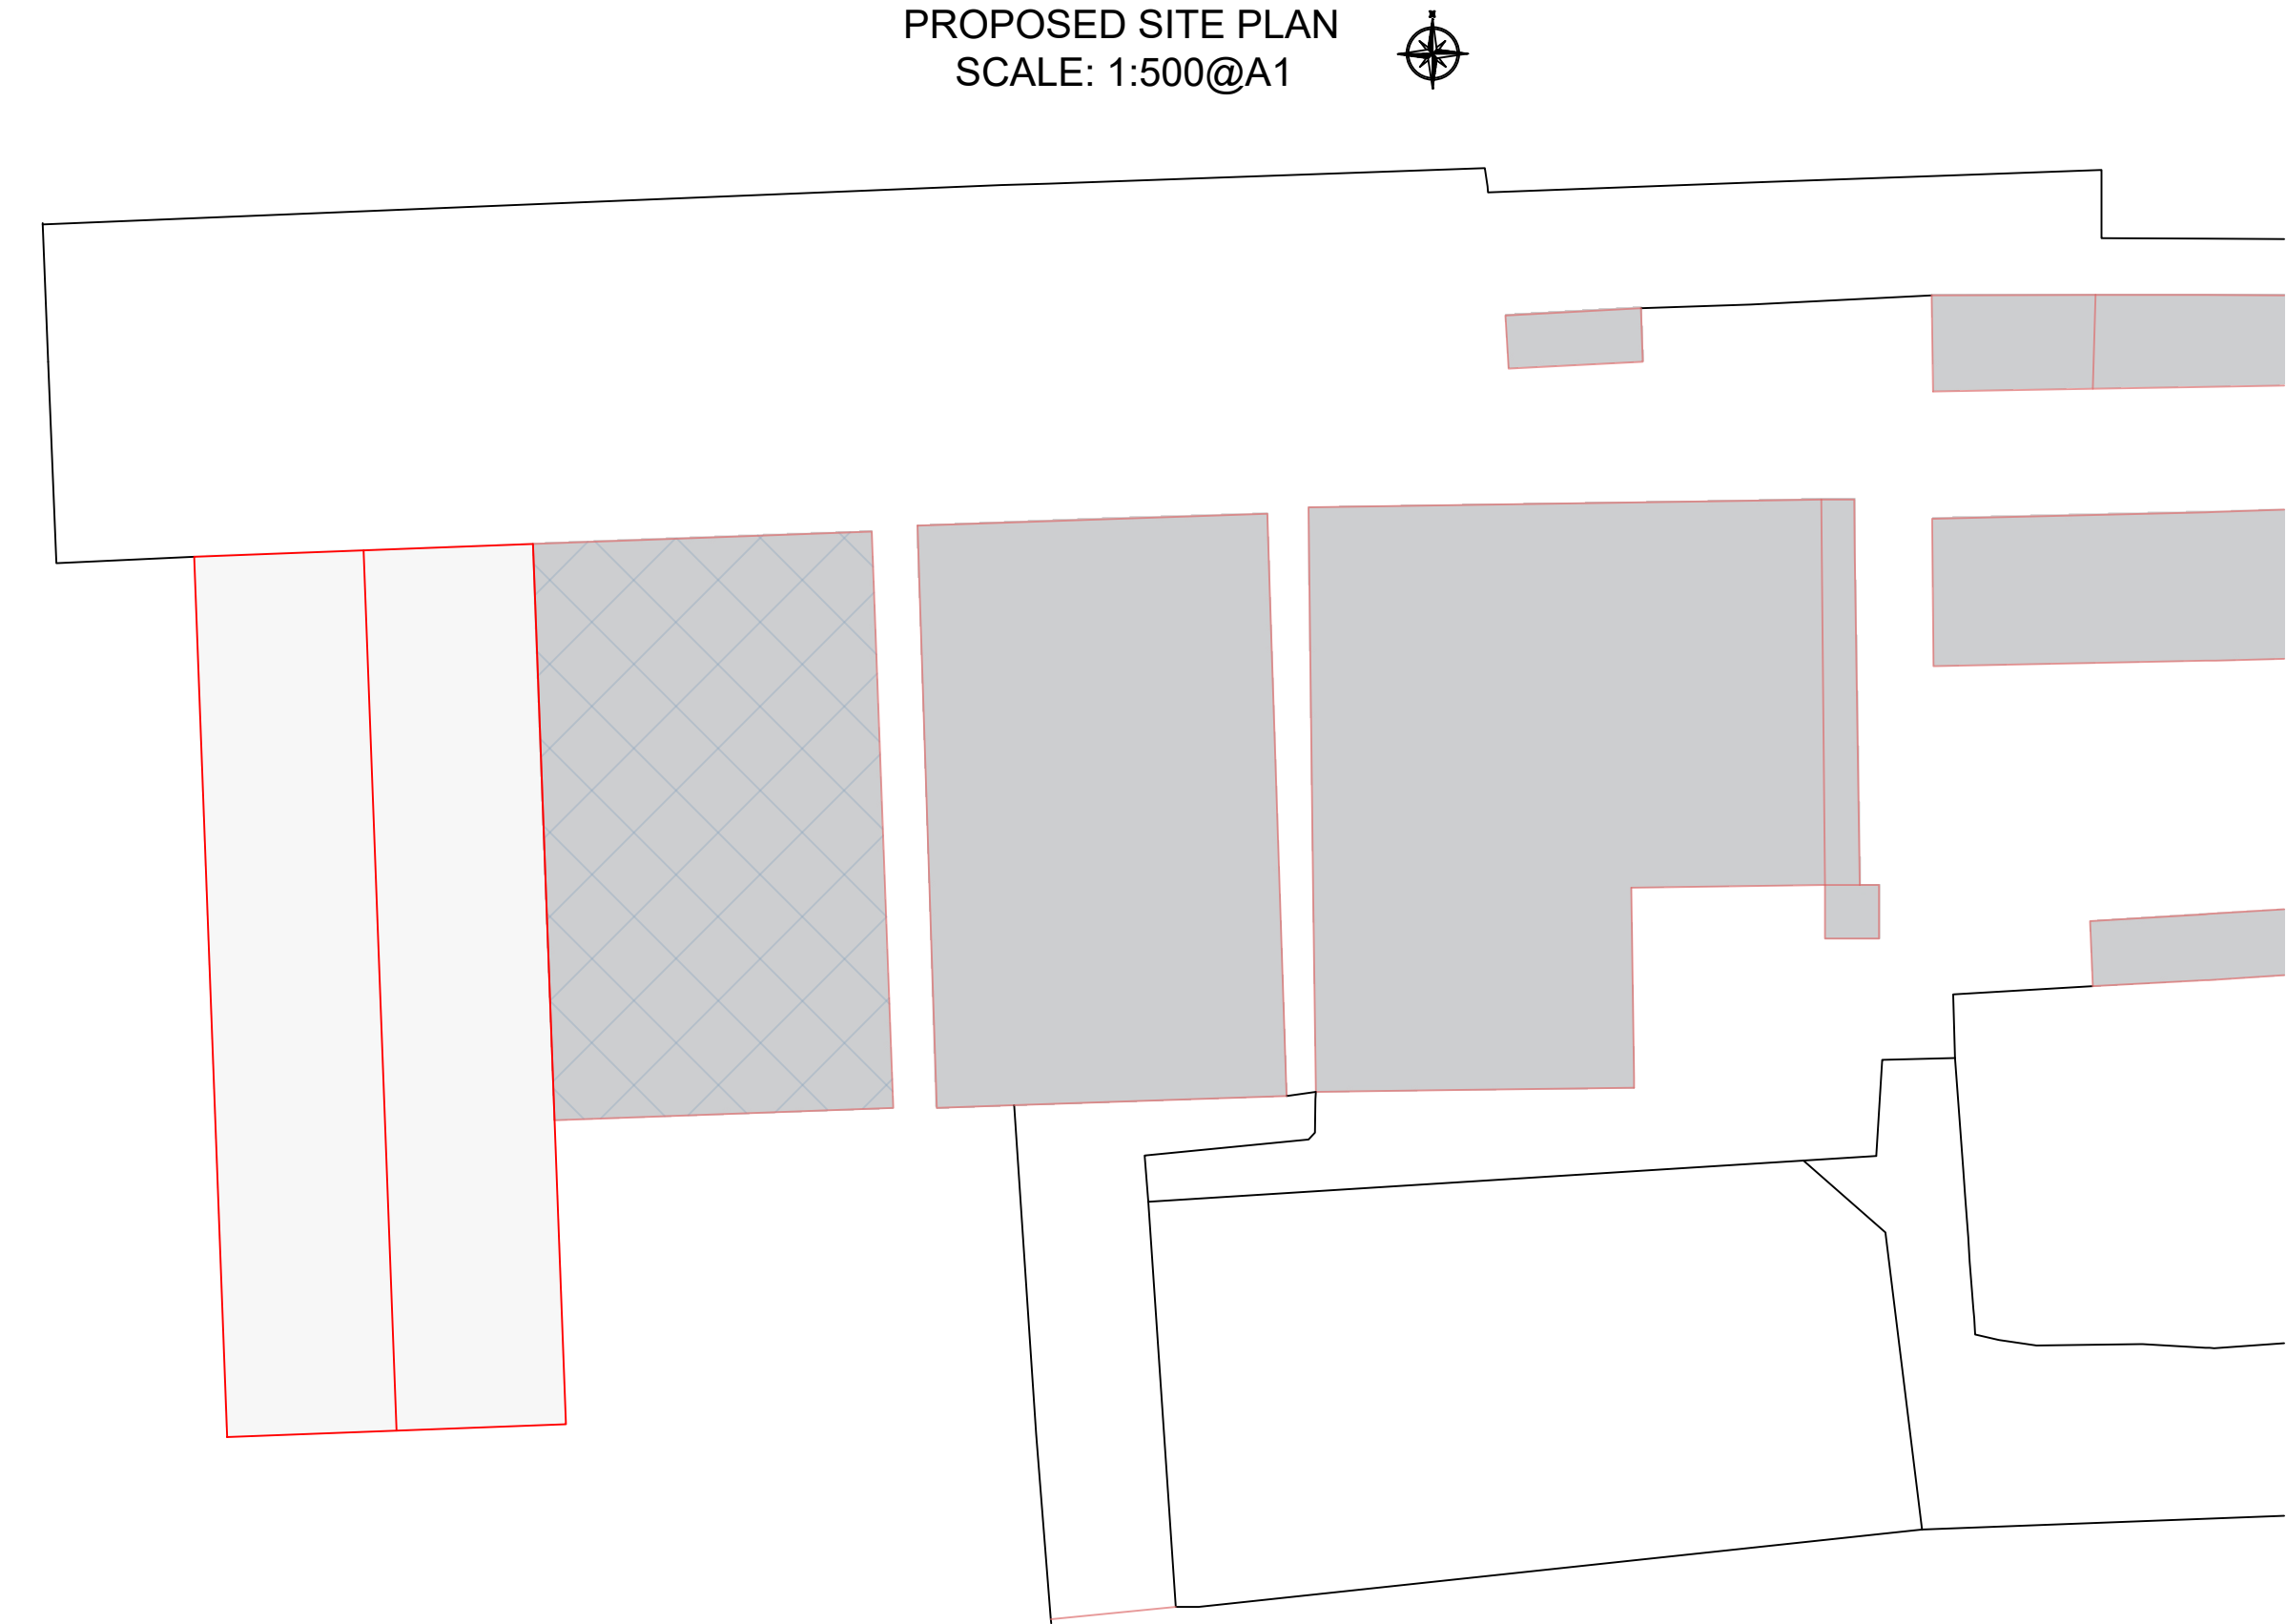

Andrew Large
surveyors LTD

VALLEY FARM
TINSEL LANE
WELSBOROUGH
NUNEATON
LEICESTERSHIRE CV13 6LL
PROPOSED BUILDING
SCALE: 1:200@A1 & 1:500@A1