



EXISTING BUILDING

EXISTING BUILDING SHOWN HATCHED
BLUE ON SITE PLAN. (22/00642/AGDO)

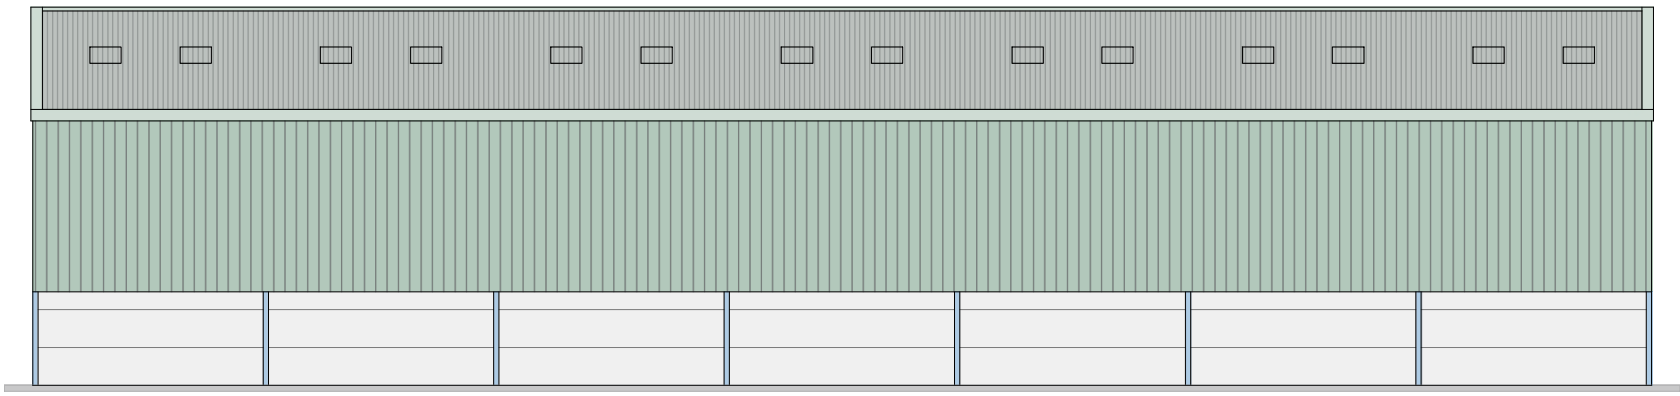


EXISTING EASTERN ELEVATION
SCALE: 1:200@A1

10000

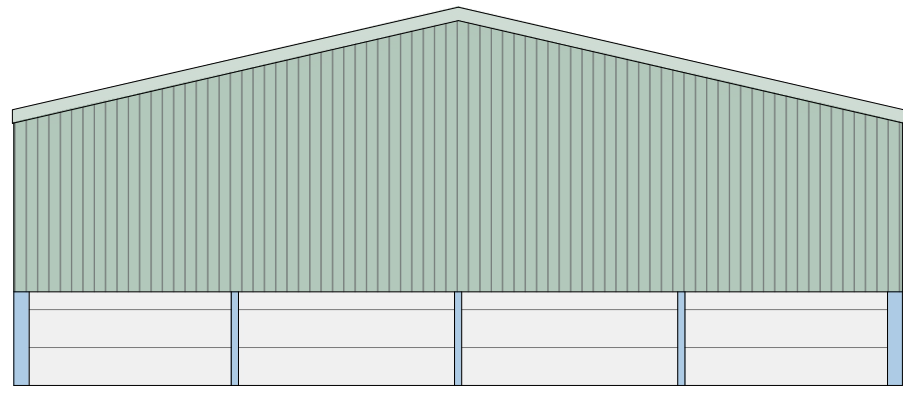


EXISTING SOUTHERN ELEVATION
SCALE: 1:200@A1

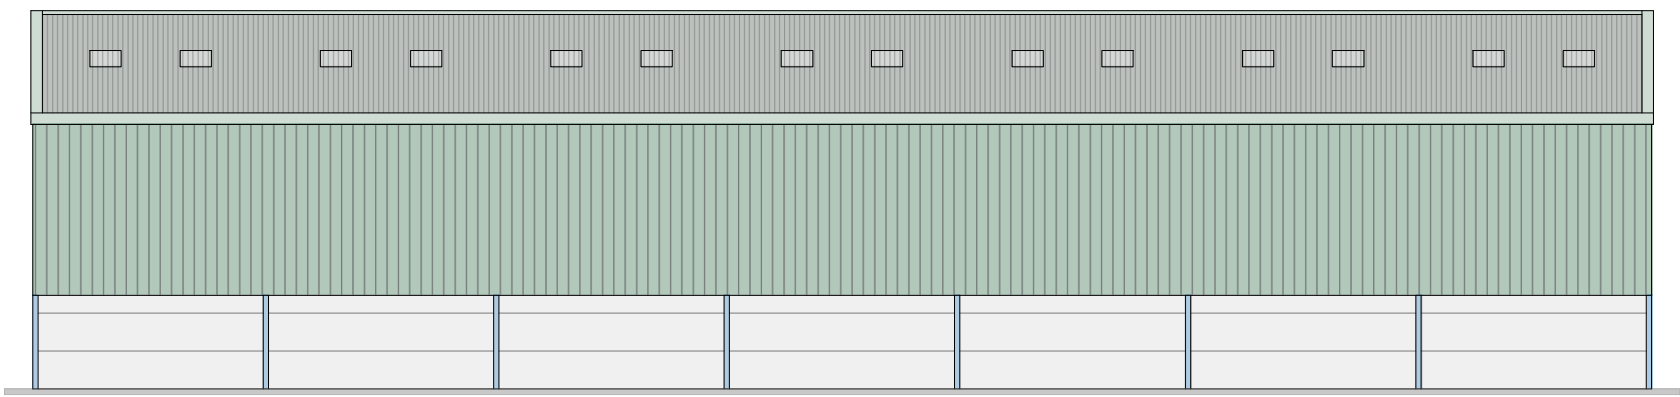

EXISTING WESTERN ELEVATION
SCALE: 1:200@A1


7300

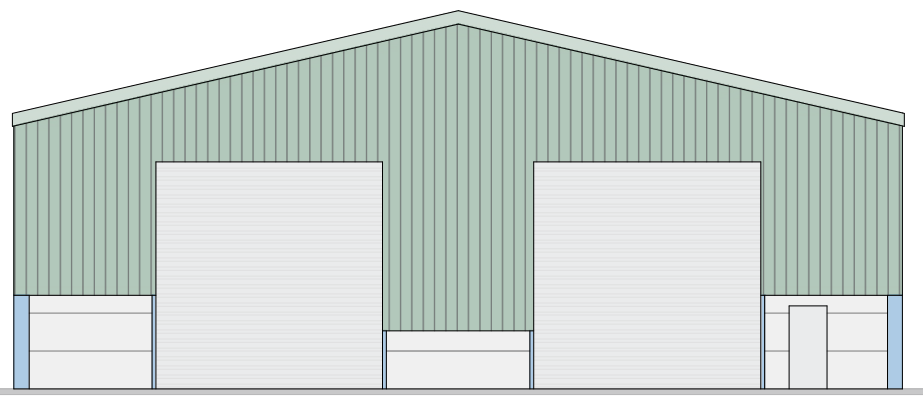

EXISTING NORTHERN ELEVATION
SCALE: 1:200@A1

23500

23500

 

EXISTING FLOOR PLAN
SCALE: 1:200@A1



EXISTING SITE PLAN
SCALE: 1:500@A1

