





Existing Ground Floor Plan
Scale 1:100


Proposed Ground Floor Plan
Scale 1:100

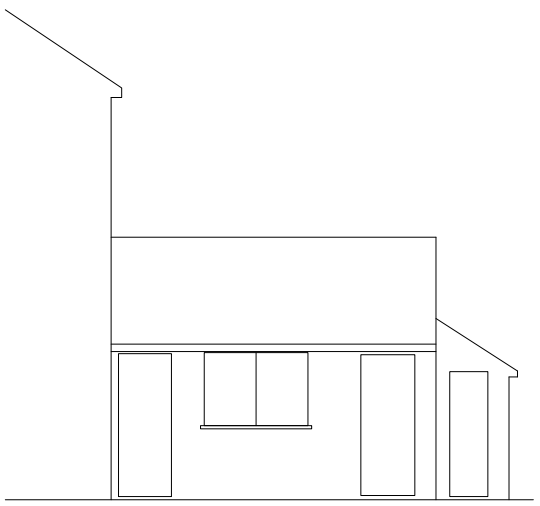


Existing Side Elevation
Scale 1:100

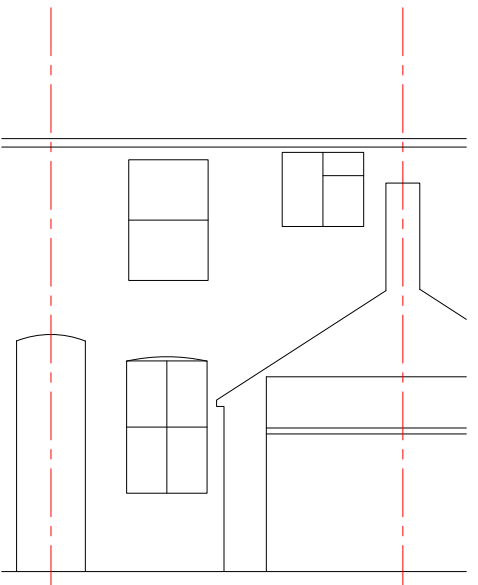

Existing Rear Elevation
Scale 1:100

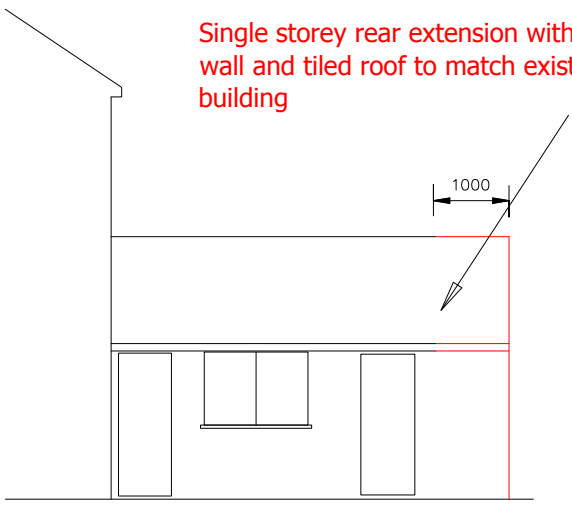

Proposed Side Elevation
Scale 1:100

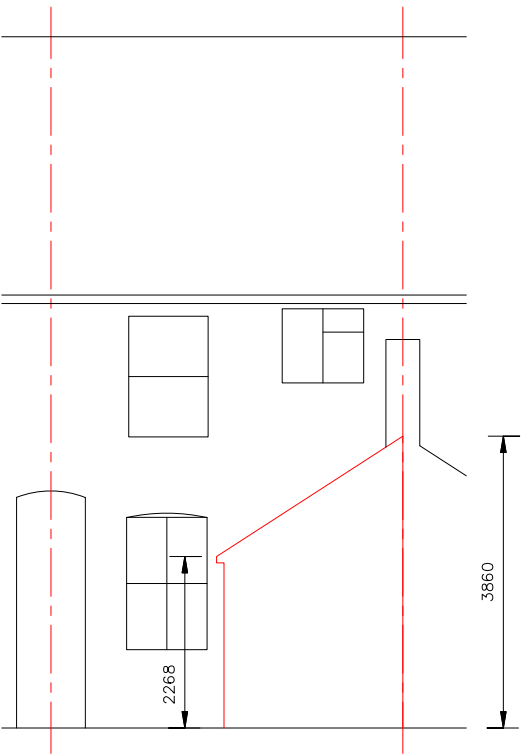

Proposed Rear Elevation
Scale 1:100



Rev	Description	Date	chkd	Project: 88 Trinity Lane, Hinckley LE10 0BJ			
 Anjum Design Limited, Suite 104, 123 Stratford Road, Shirley, Solihull B90 3ND TEL: 0121 364 7650 E: info@anjumdesign.co.uk				Scale: As shown @ A2	Drawn by: RM	Date: Feb 2025	Status:
				Title: Existing and Proposed Layout			
				Drg. No. PL02			Rev: A