



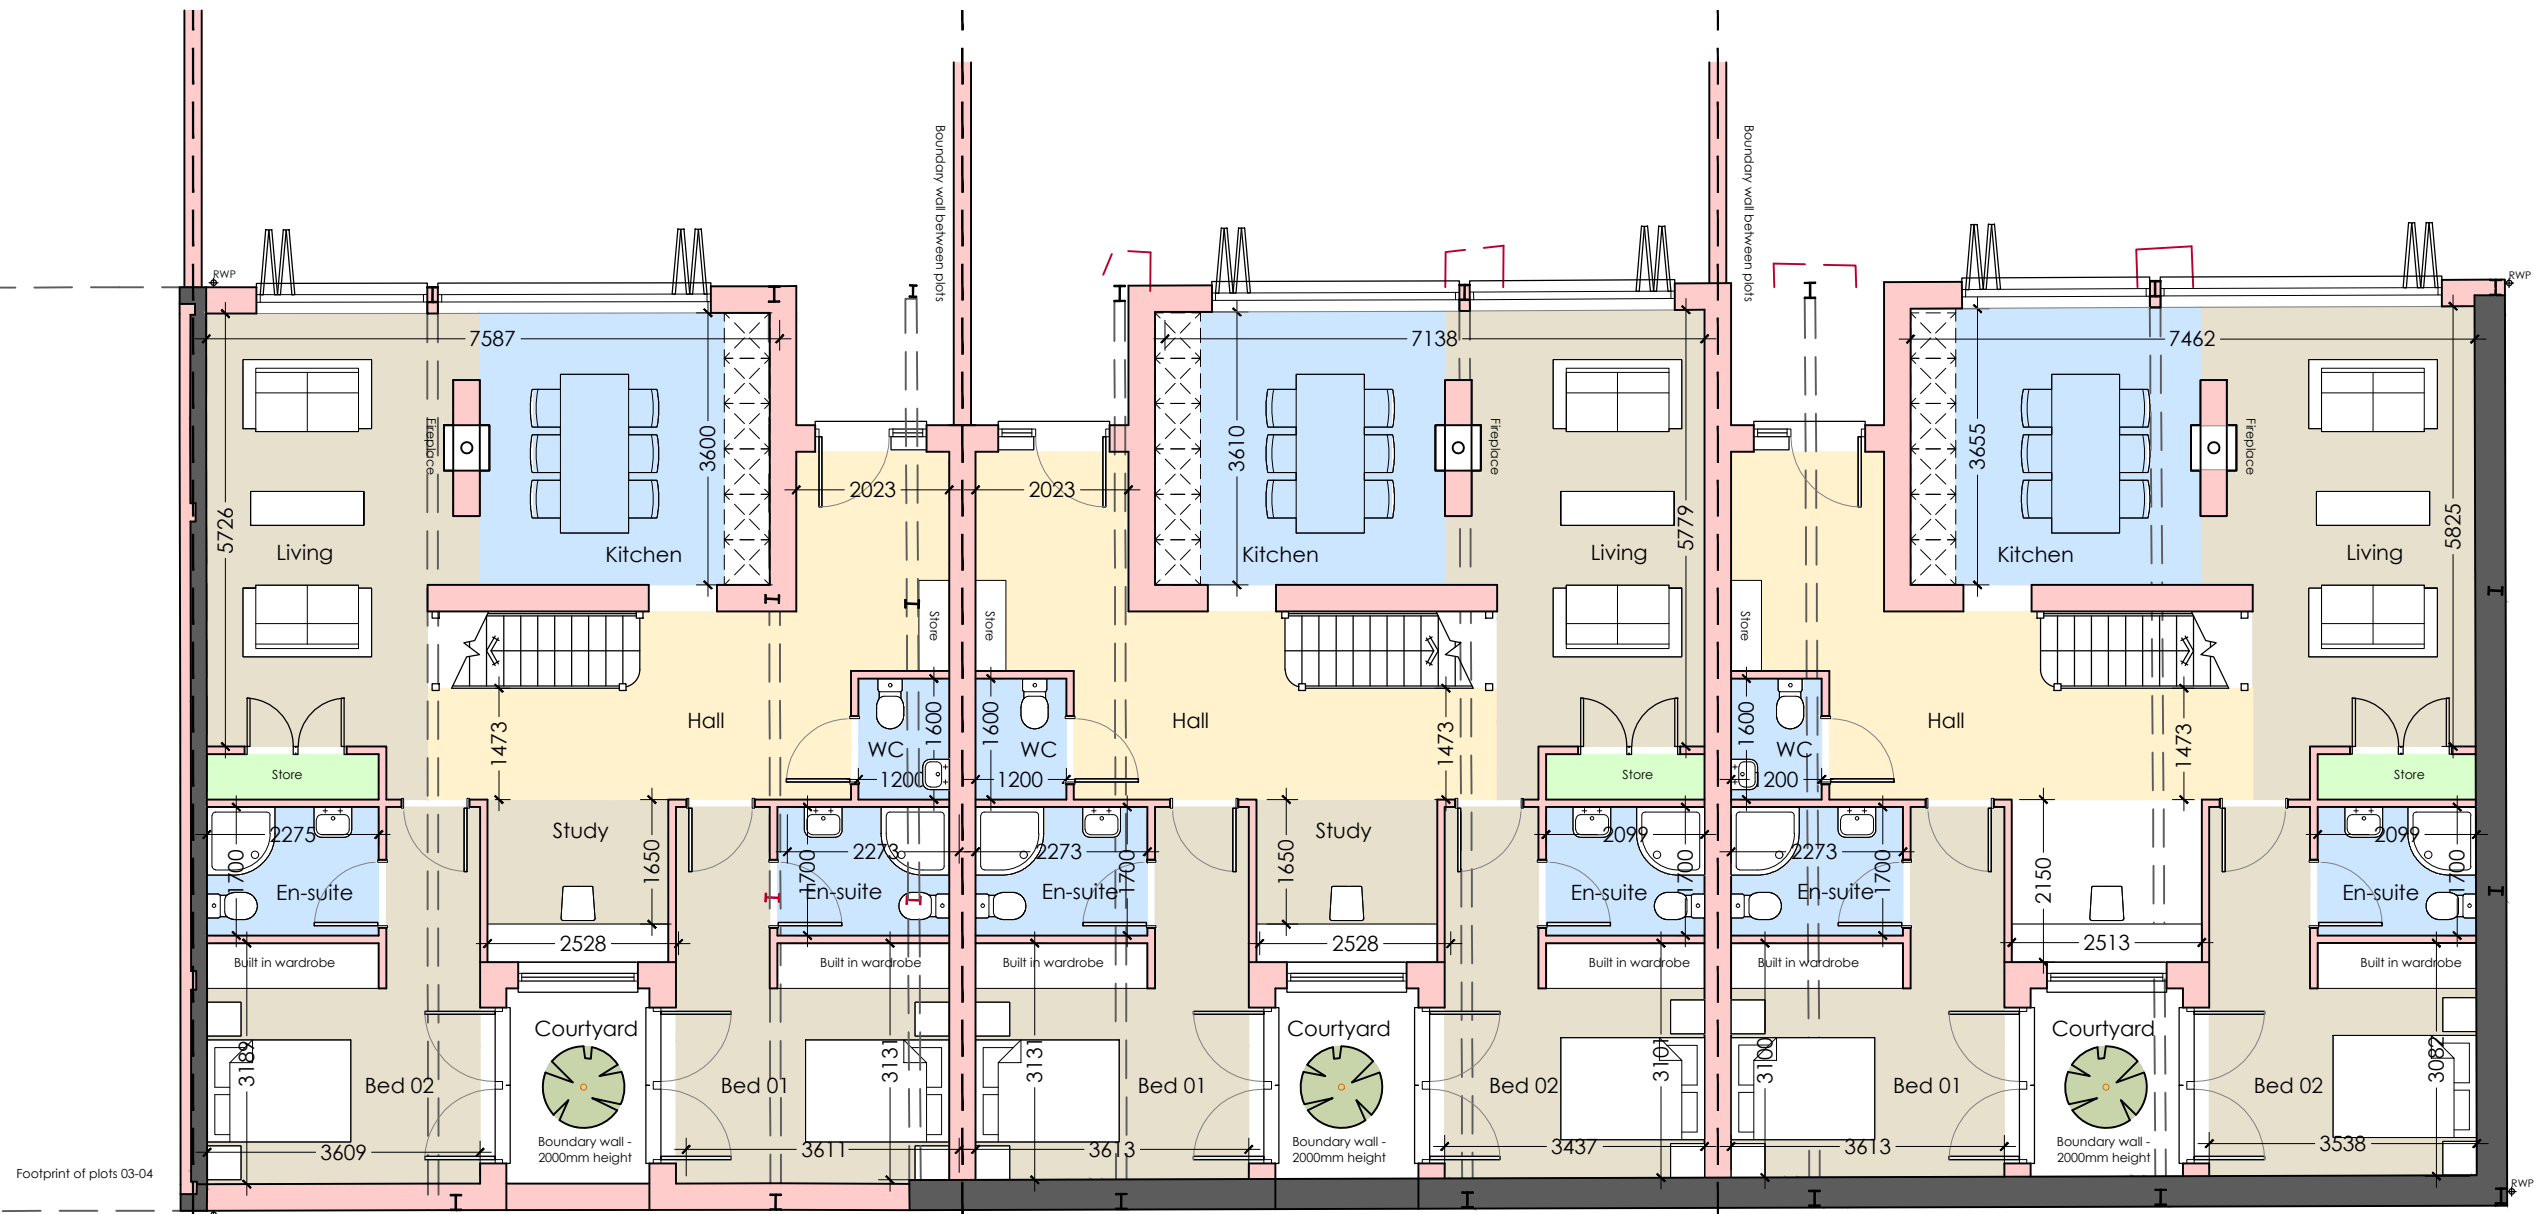

Ground Floor Plan - Plot 05
102m²


Ground Floor Plan - Plot 06
100m²

Ground Floor Plan - Plot 07
101m²

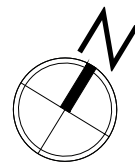

- Demolish
- Circulation space/stairs
- Kitchens & bathrooms
- Habitable rooms/bedrooms
- Storage rooms/cupboards

NB - ALL NEW WALLS IN RED

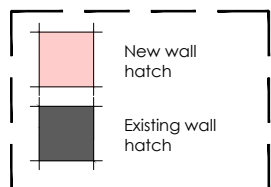


Class Q Schedule:

Plot 05:
GF - 102sqm
FF - 35.4sqm
Total - 137.4sqm

Plot 06:
GF - 100sqm
FF - 34.9sqm
Total - 134.9sqm

Plot 07:
GF - 101sqm
FF - 35.5sqm
Total - 136.5sqm

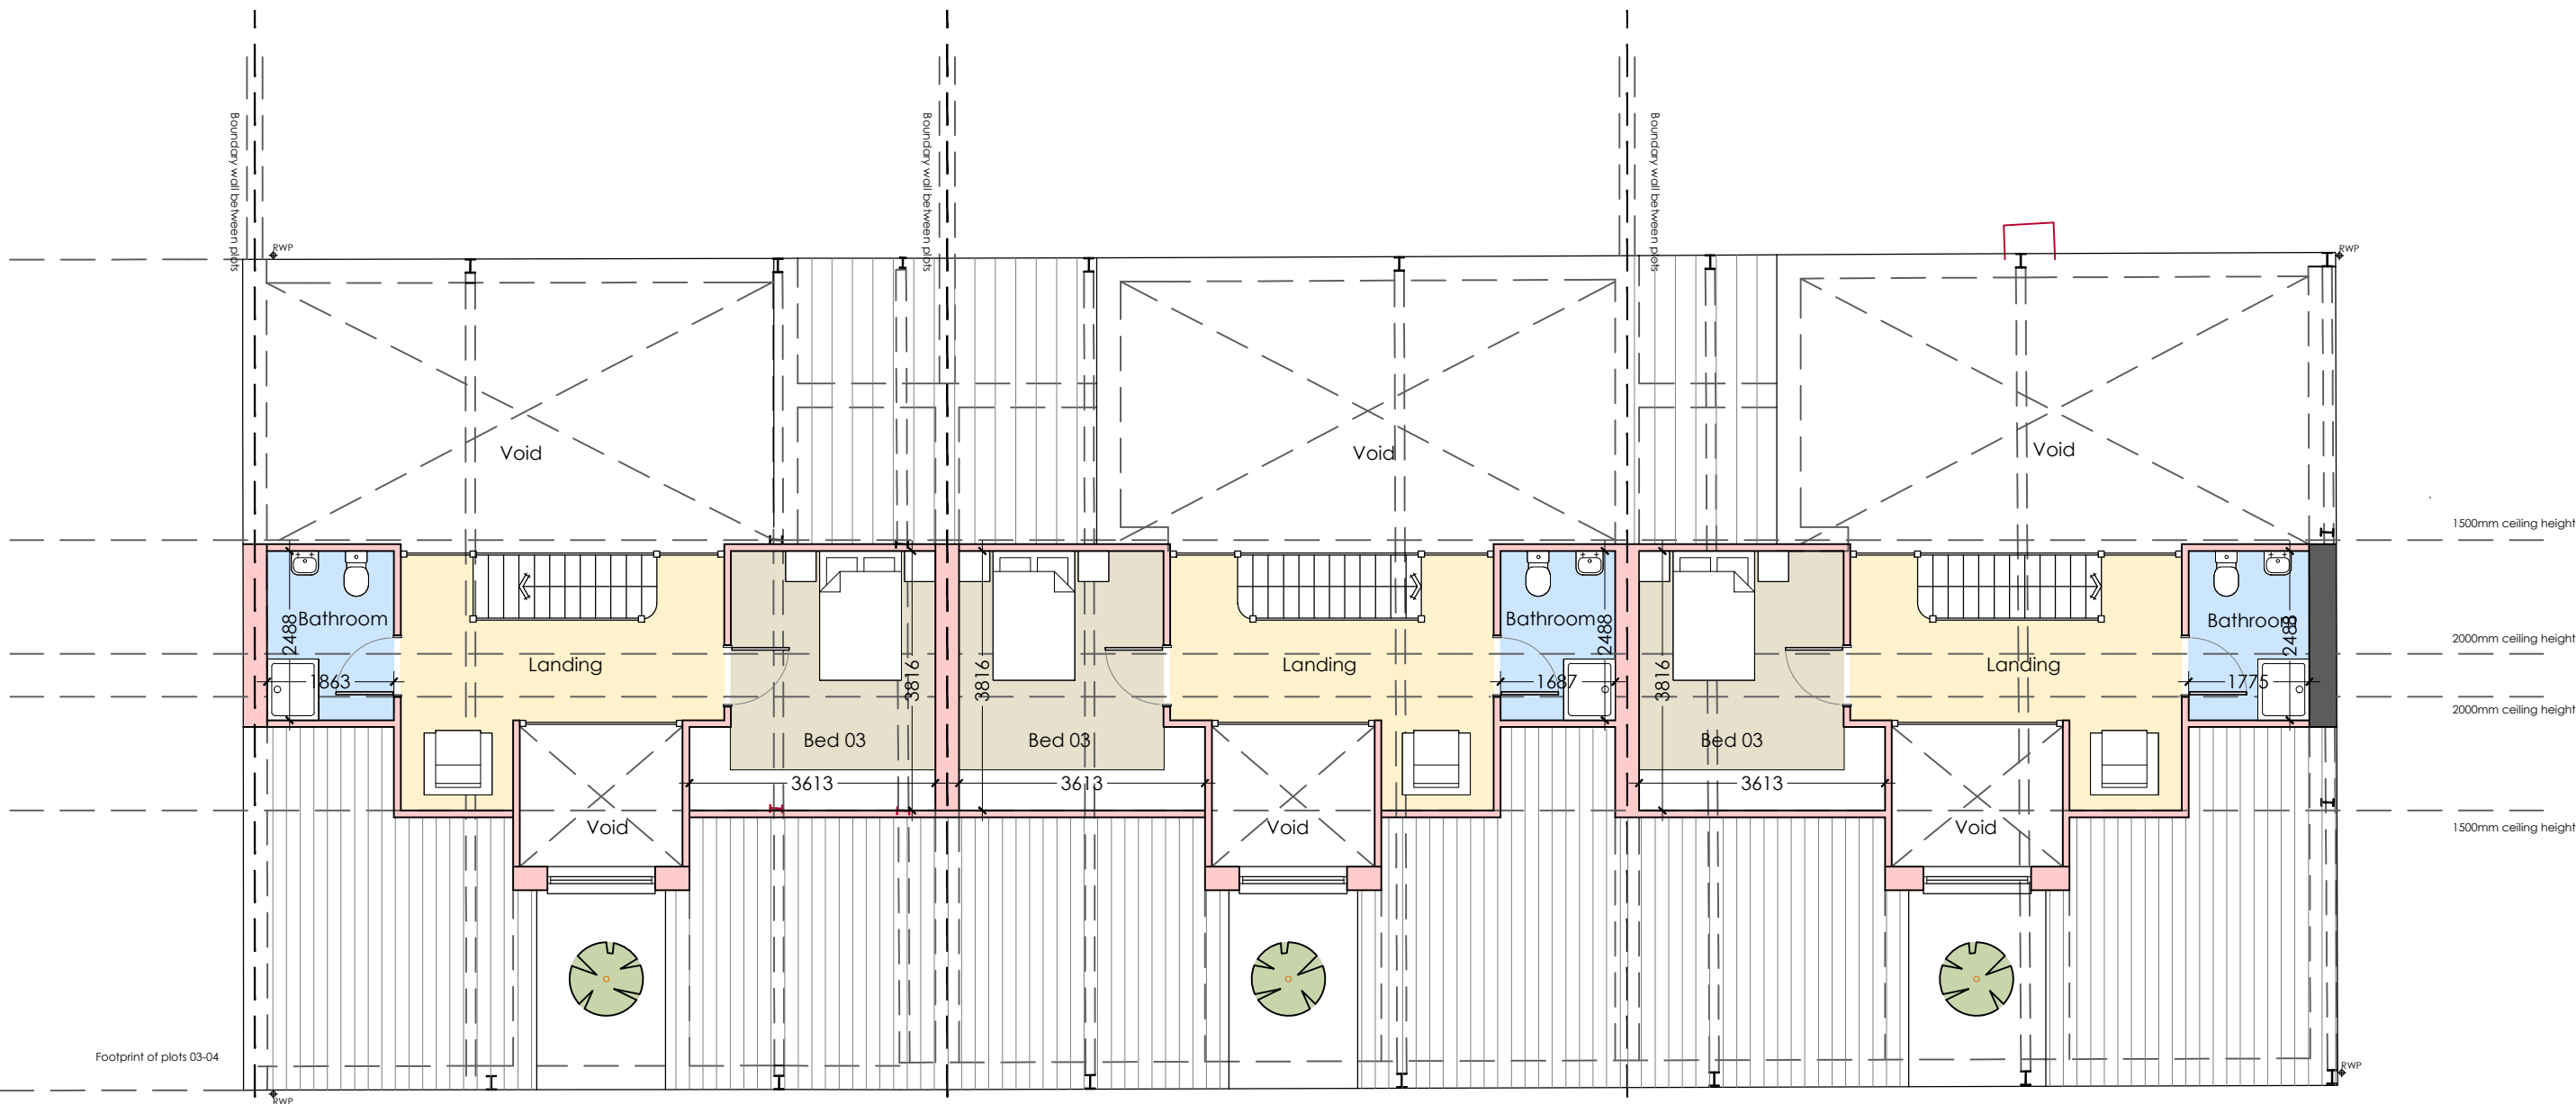

First Floor Plan - Plot 05
35.4m²

First Floor Plan - Plot 06
34.9m²

First Floor Plan - Plot 07
35.5m²



250108 - PL2 - Planning Drawings - Issued to client - LB
241219 - PL1 - Draft Planning Drawings - Issued to client - LB

Revision Notes:

Drawing Status:

PLANNING

hssp
architects

Pera Business Park, Nottingham Road
Melton Mowbray, LE13 0PB

Telephone: 01664 563 288 Fax: 01664 563 360
E-Mail: info@hssparchitects.co.uk Web: www.hssparchitects.co.uk

Project:

Proposed Class Q Conversion
Carlton House Farm
Carlton
Dr Julia & Stephen Pointon

Title:

Proposed Floor Plan - Plot 05-07

Scale:

1:100

Drawn:

LB

Checked:

JB

Date:

Dec '24

Revision:

PL2

Drawing No:

9138-03-022

HSP A2