
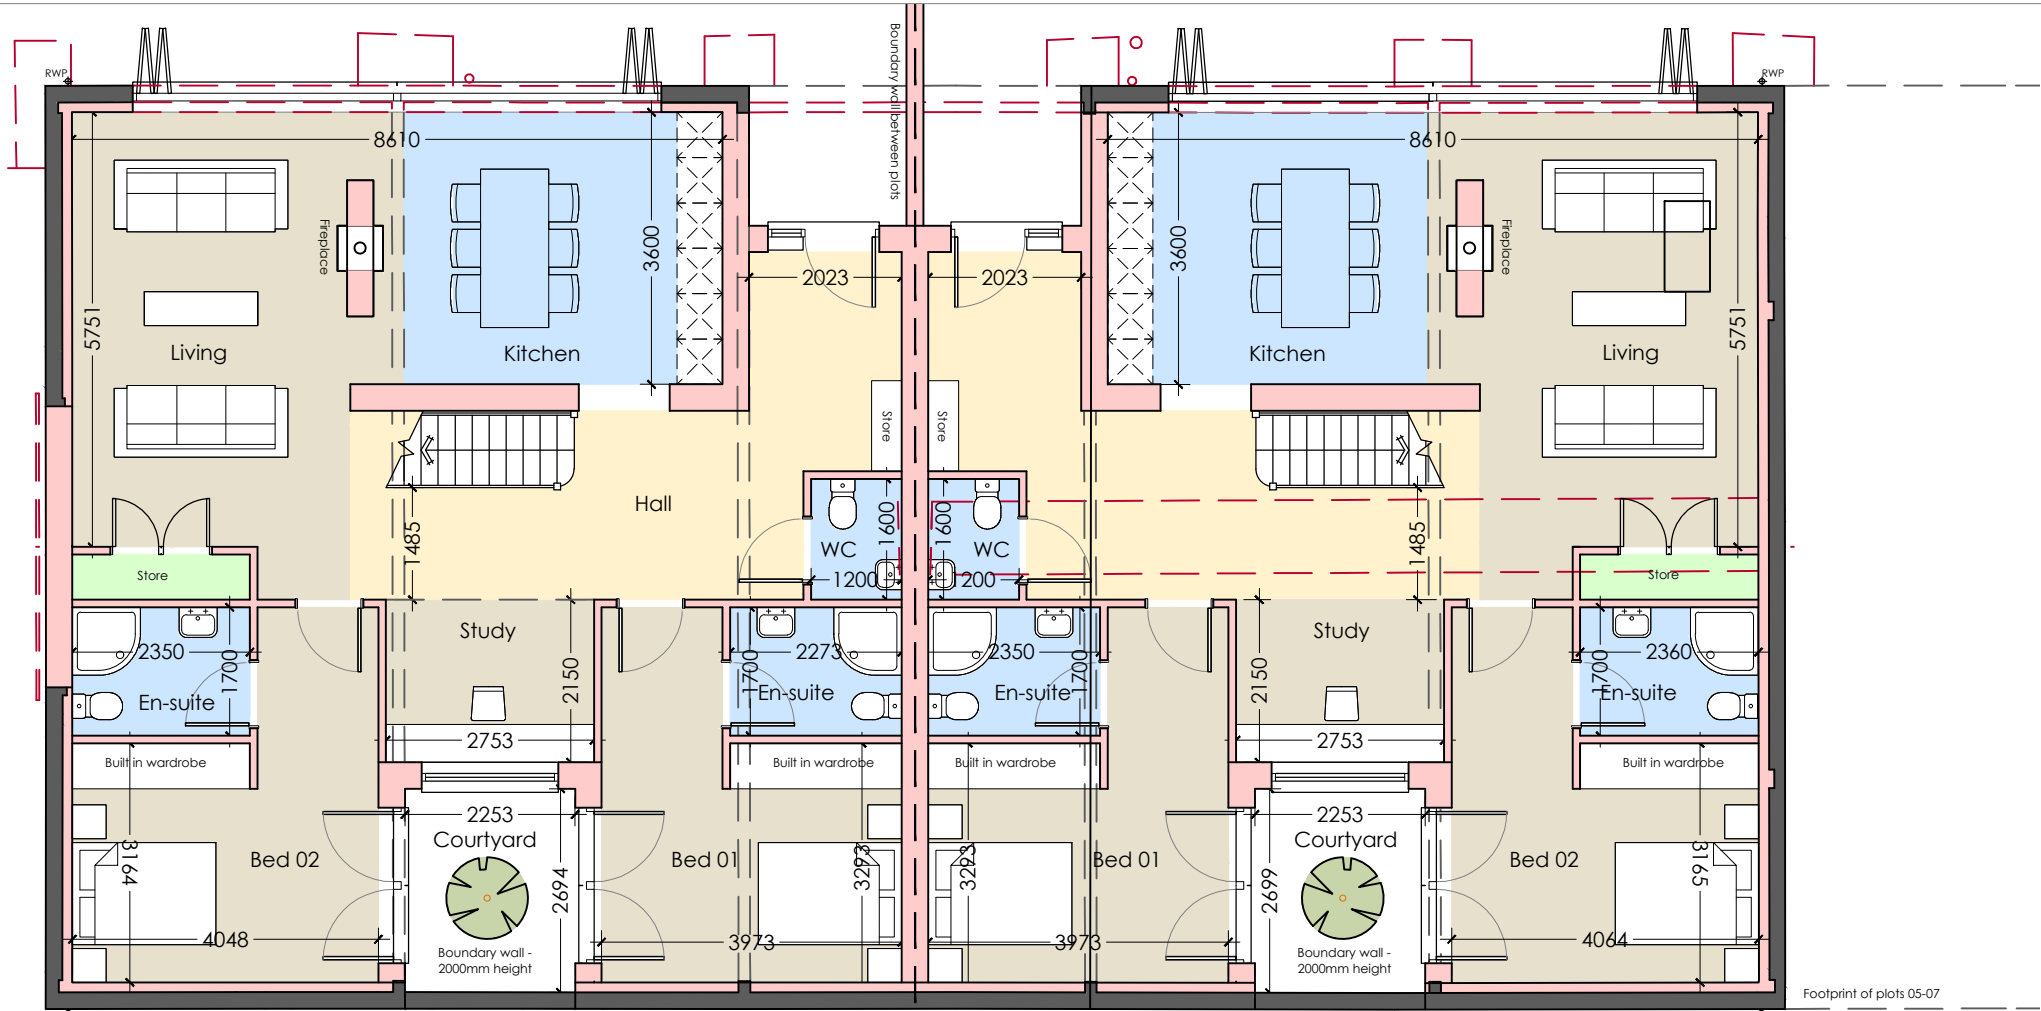


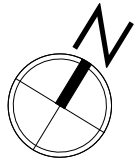


Ground Floor Plan - Plot 03
113m²

Ground Floor Plan - Plot 04
113m²

- Demolish
- Circulation space/stairs
- Kitchens & bathrooms
- Habitable rooms/bedrooms
- Storage rooms/cupboards

- NB - ALL NEW WALLS IN RED
- New wall hatch
 - Existing wall hatch

Class Q Schedule:	
Plot 03:	
GF - 113sqm	
FF - 35sqm	
Total - 148sqm	
Plot 04:	
GF - 113sqm	
FF - 35sqm	
Total - 148sqm	

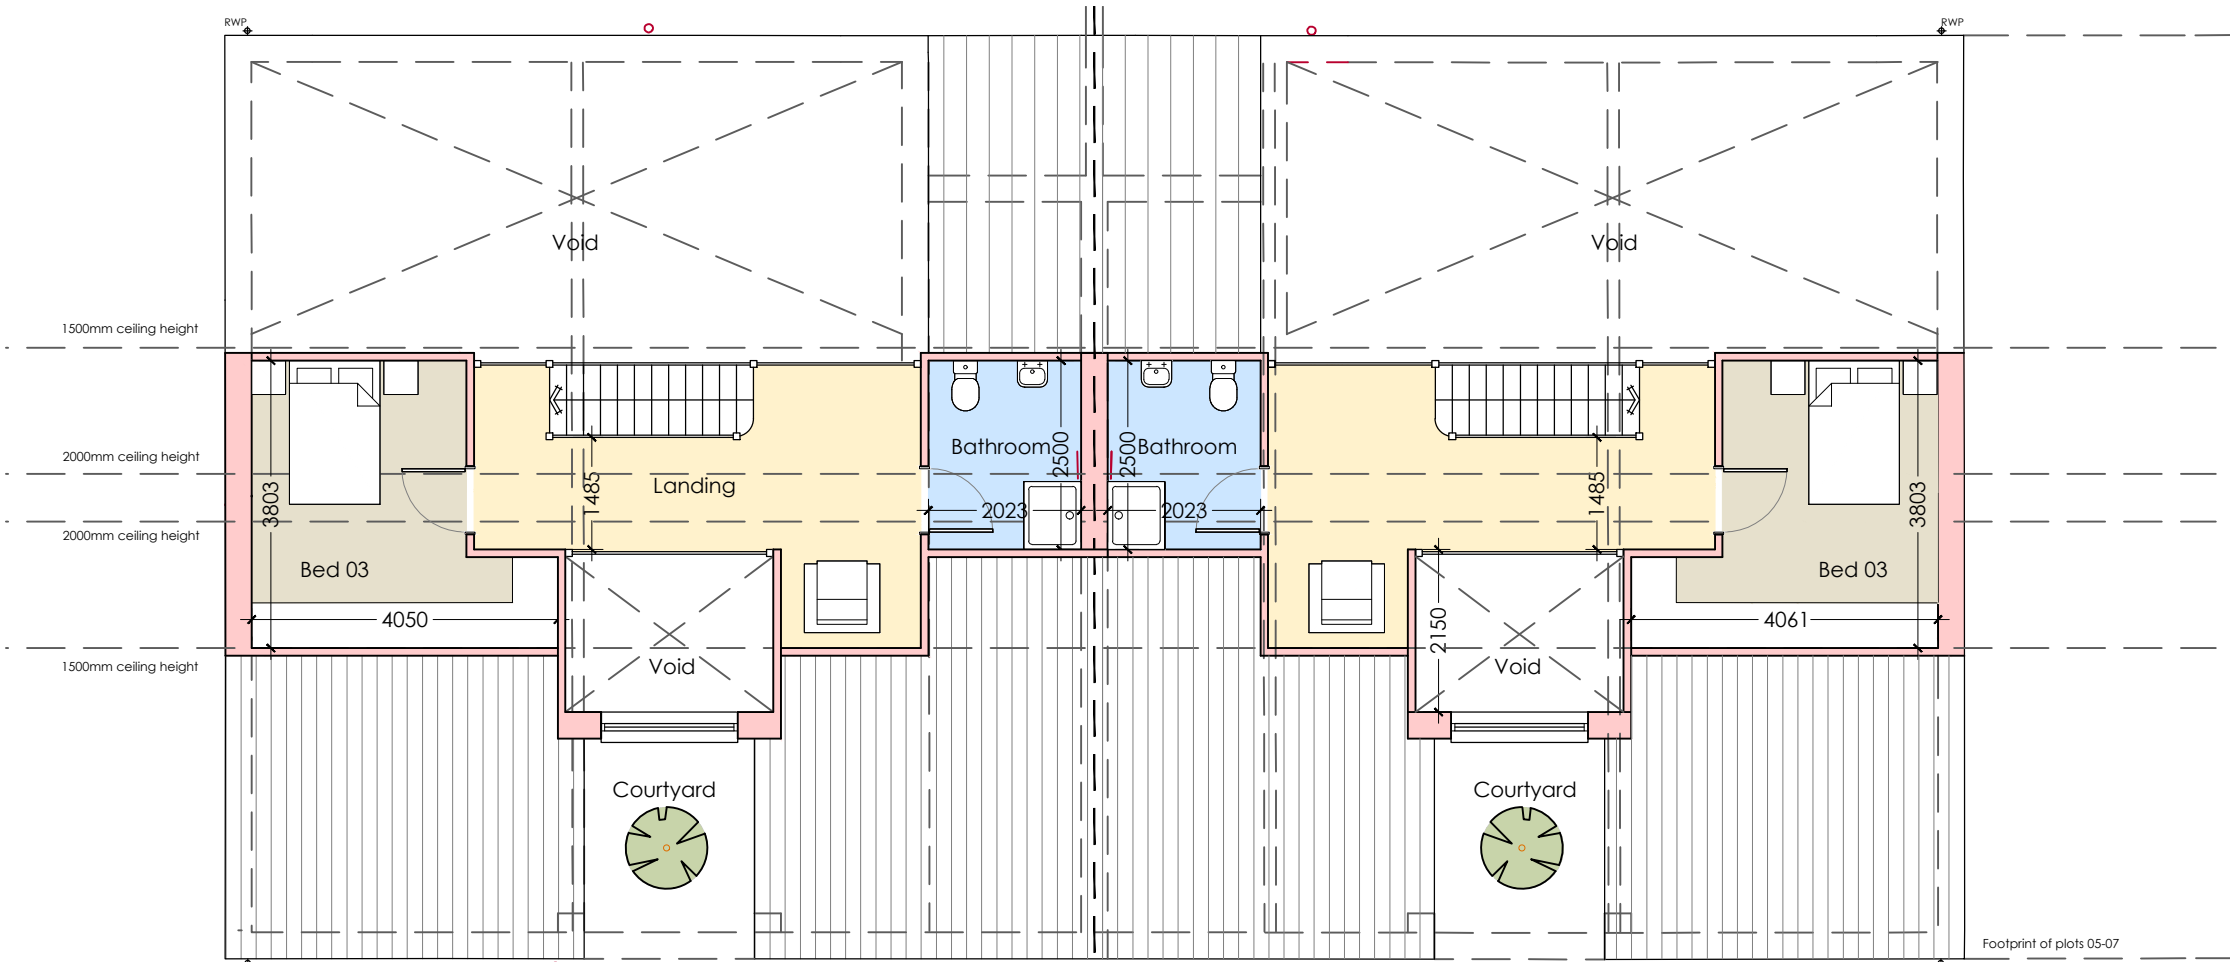

First Floor Plan - Plot 03
35m²

First Floor Plan - Plot 04
35m²

COPYRIGHT NOTICE:
This drawing is the copyright of the Architects and may not be reproduced or used except by written permission.

©Crown copyright and database rights(2014)
Ordnance Survey licence number100047514

Notes:
This drawing is to be read in conjunction with all relevant drawings and specifications.
Do not scale from this drawing. Use figured dimensions only. All levels and dimensions are to be checked on site. All level and dimensional discrepancies are to be brought to the immediate attention of HSSP Architects Ltd.
Responsibility cannot be accepted for alteration and/or deviation from this design without prior acknowledgement of HSSP Architects Ltd.
Copyright reserved. This drawing may only be used for the client and location specified in the title block. It may not be copied or disclosed to any other third party without prior written consent from HSSP Architects Ltd.
Prior to any works commencing on site, the engineer is to be contacted regarding the current status, revision or regulatory approval of this drawing.
All work to be to the entire satisfaction of the NtBC or Local Authority not withstanding anything shown or indicated on these drawings. All workmanship and materials to be the best of their respective kind and at least equivalent of the appropriate British Standard Code of Practice. All relevant dimensions and levels to be ascertained or checked and verified on site before specific areas of work are commenced.
This drawing is to be read in conjunction with clients specification/employers requirements and structural engineers design.

250108 - PL1 - Planning Drawings - Issued to client - LB
241219 - PL1 - Draft Planning Drawings - Issued to client - LB
Revision Notes.

Drawing Status:

PLANNING

hssp
architects

Pera Business Park, Nottingham Road
Melton Mowbray, LE13 0PB

Telephone: 01664 563 288 Fax: 01664 563 360
E-Mail: info@hssparchitects.co.uk Web: www.hssparchitects.co.uk

Project:
Proposed Class Q Conversion
Carlton House Farm
Carlton
Dr Julia & Stephen Pointon

Title:
Proposed Floor Plan - Plot 03-04

Scale: 1:100	Drawn: LB	Checked: JB	Date: Dec '24
Drawing No: 9138-03-021	Revision: PL2		

HSSP A3