



Soft & Hard Landscaping along with all external levels and 3D visuals are shown indicatively only

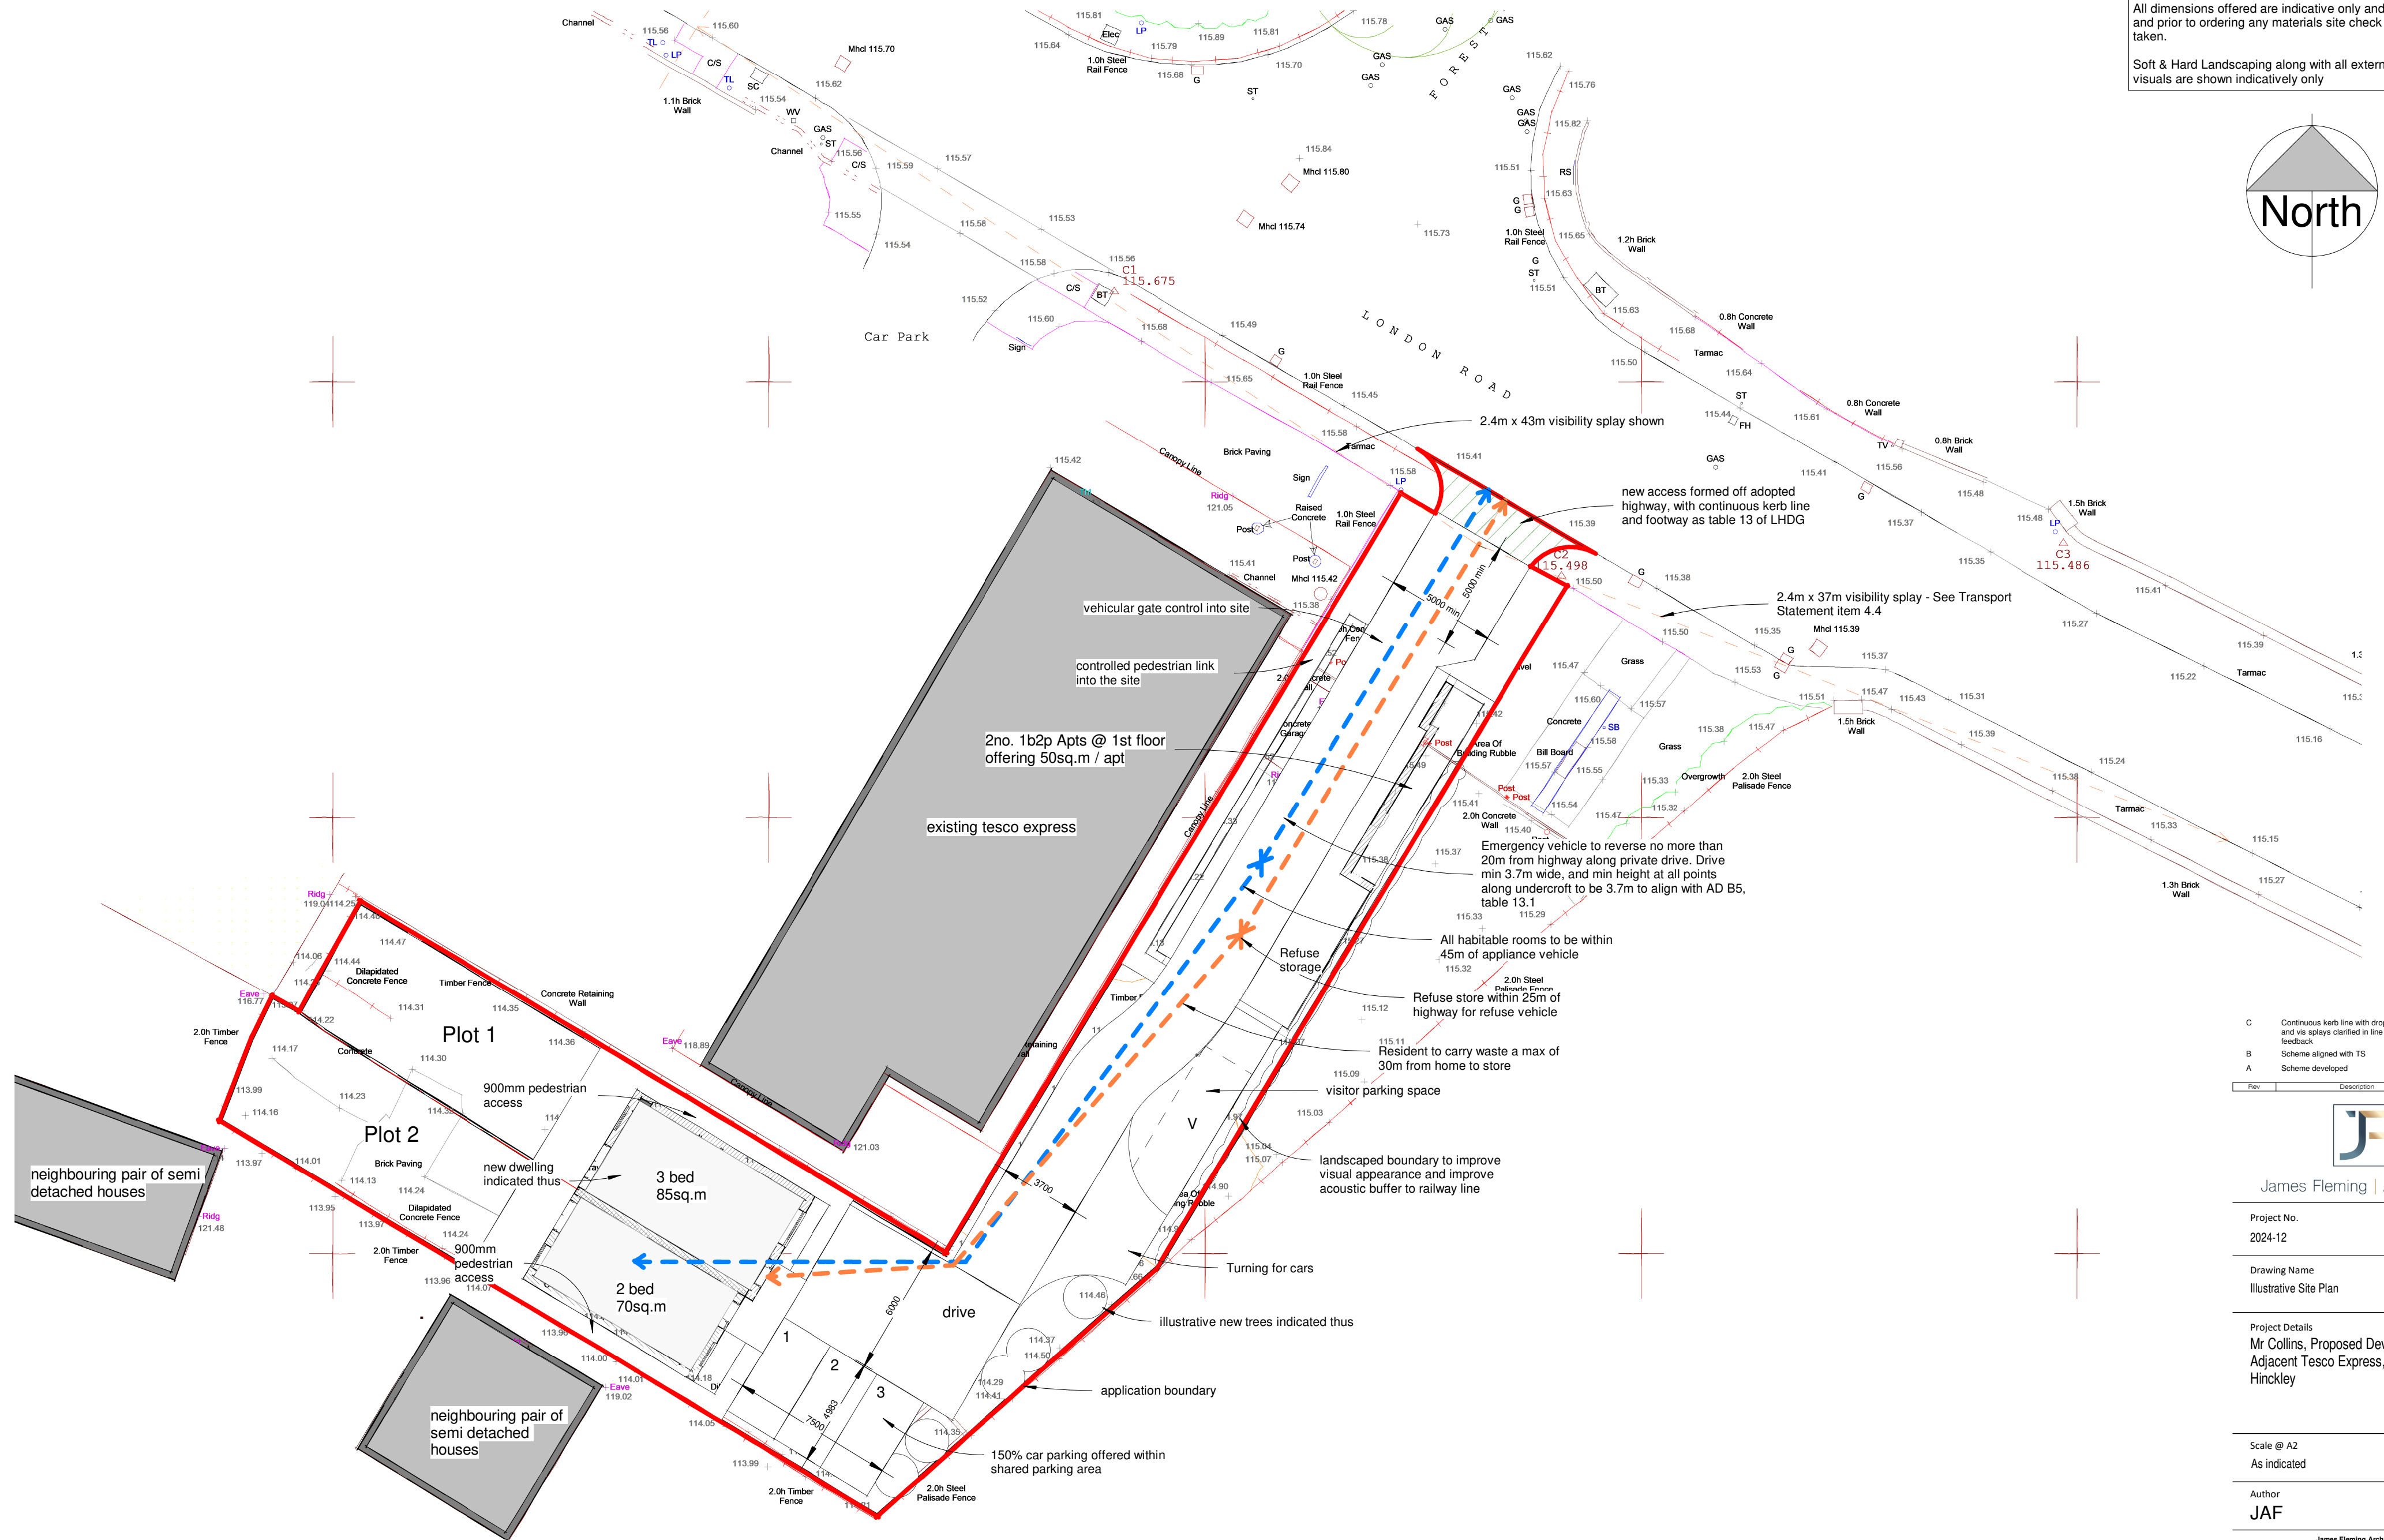

C	Continuous kerb line with dropped crossing and vis plays clarified in line with Highways feedback	17.02.25
B	Scheme aligned with TS	02.12.24
A	Scheme developed	28.11.24
Rev	Description	Date

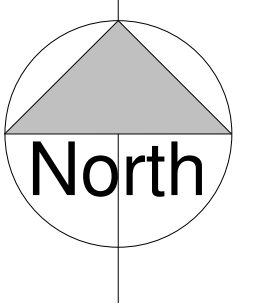

Project No.	Drawing No.
2024-12	113 Rev C

Drawing Name
Illustrative Site Plan

Project Details
Mr Collins, Proposed Development, Land
Adjacent Tesco Express, London Road,
Hinckley

Scale @ A2
As indicated


Author
JAF

James Fleming Architectural Ltd
50 Leicester Road, Hinckley, Leicestershire, LE10 1LT
Tel: 01455 372041 / 07885 718350 james@jamesflemingarchitectural.co.uk



This drawing and the building works depicted are the copyright of James Fleming Architectural Ltd and may not be reproduced or amended except by written permission. No liability will be accepted for amendments made by other persons.
All dimensions to be checked on site and architect notified of any discrepancies prior to commencement. Do not scale.

1 : 200

 

SCALE 1:200 @ A2