



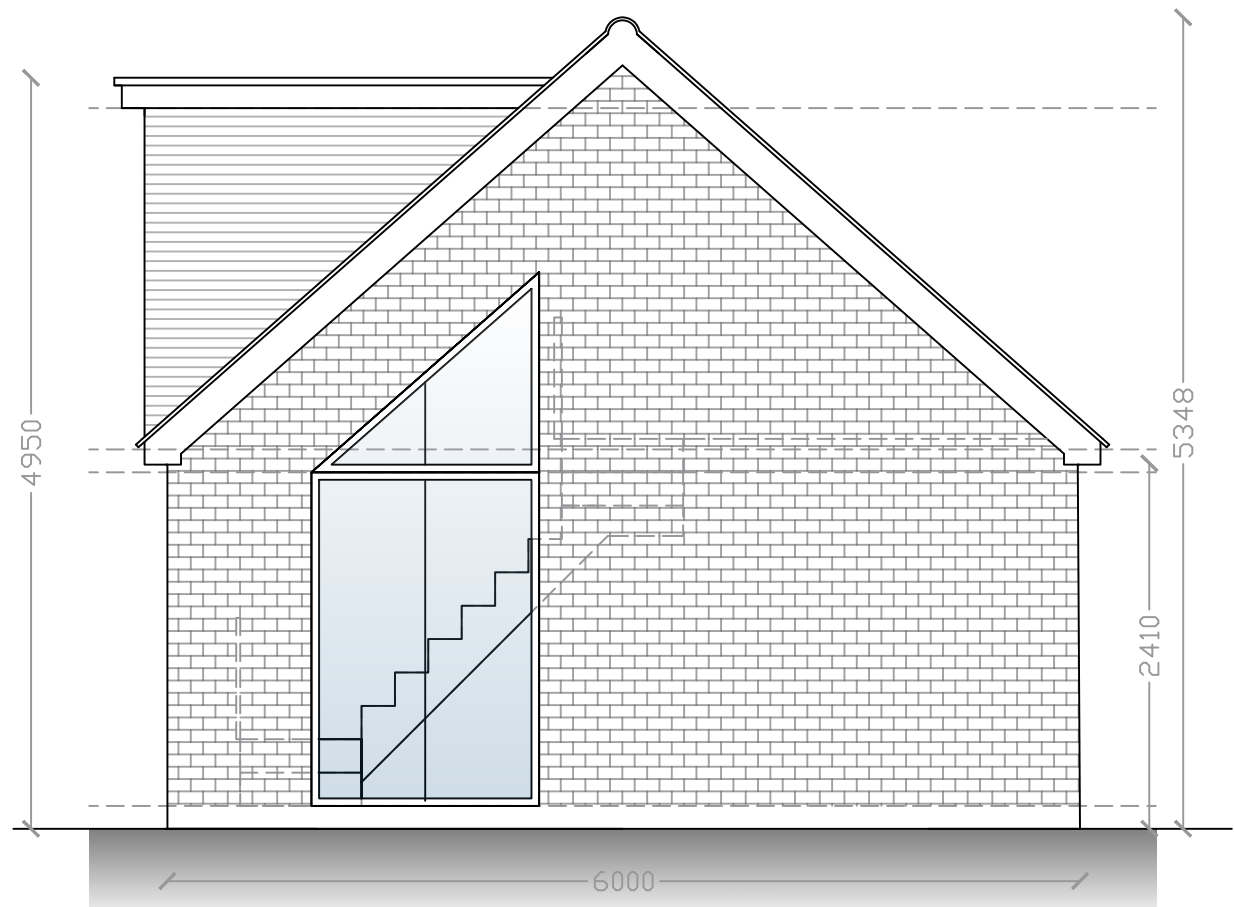

2 kennel Cottages Outbuilding Proposed Front Elevation South




2 kennel Cottages Outbuilding Proposed Side Elevation East

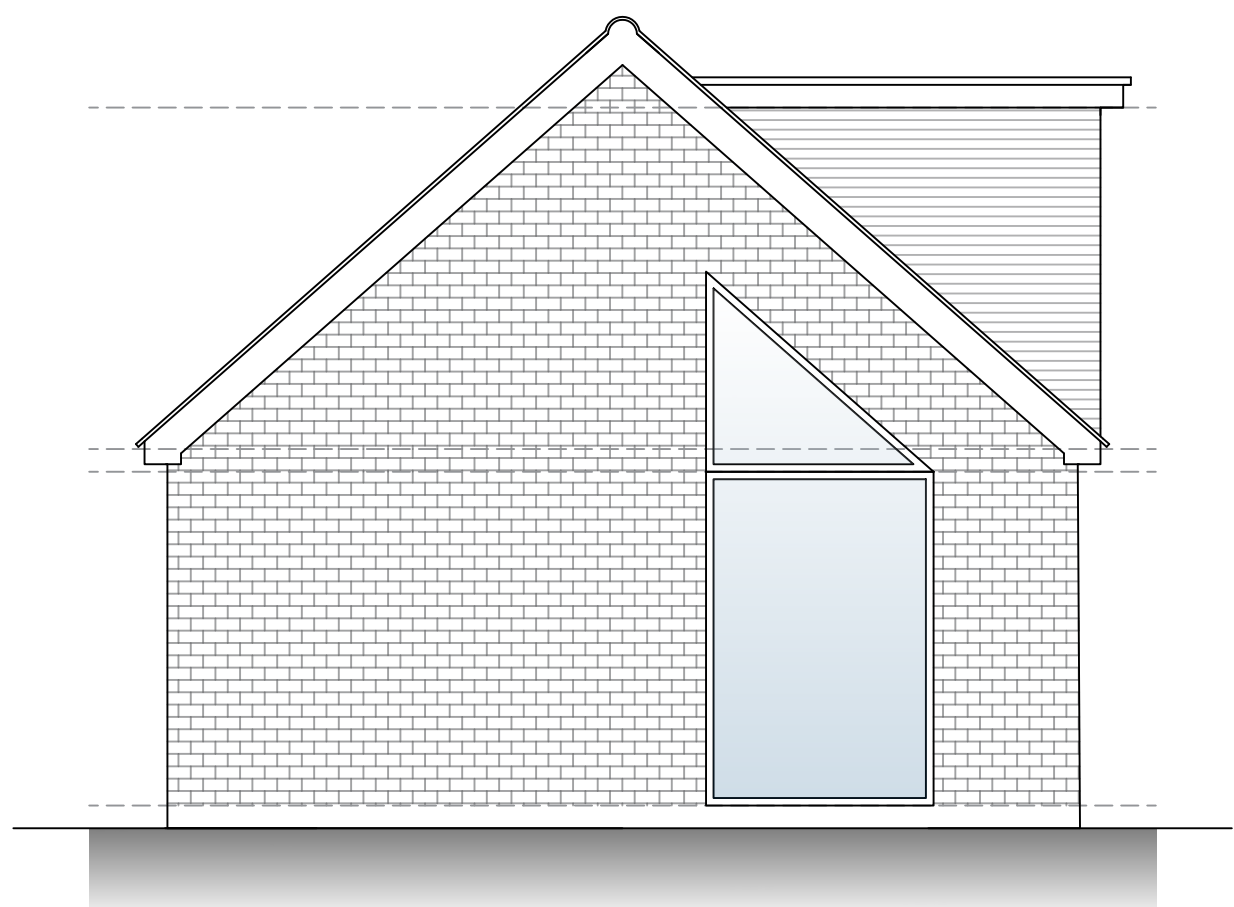

2 kennel Cottages Outbuilding Proposed Rear Elevation North



2 kennel Cottages Outbuilding Proposed Side Elevation West

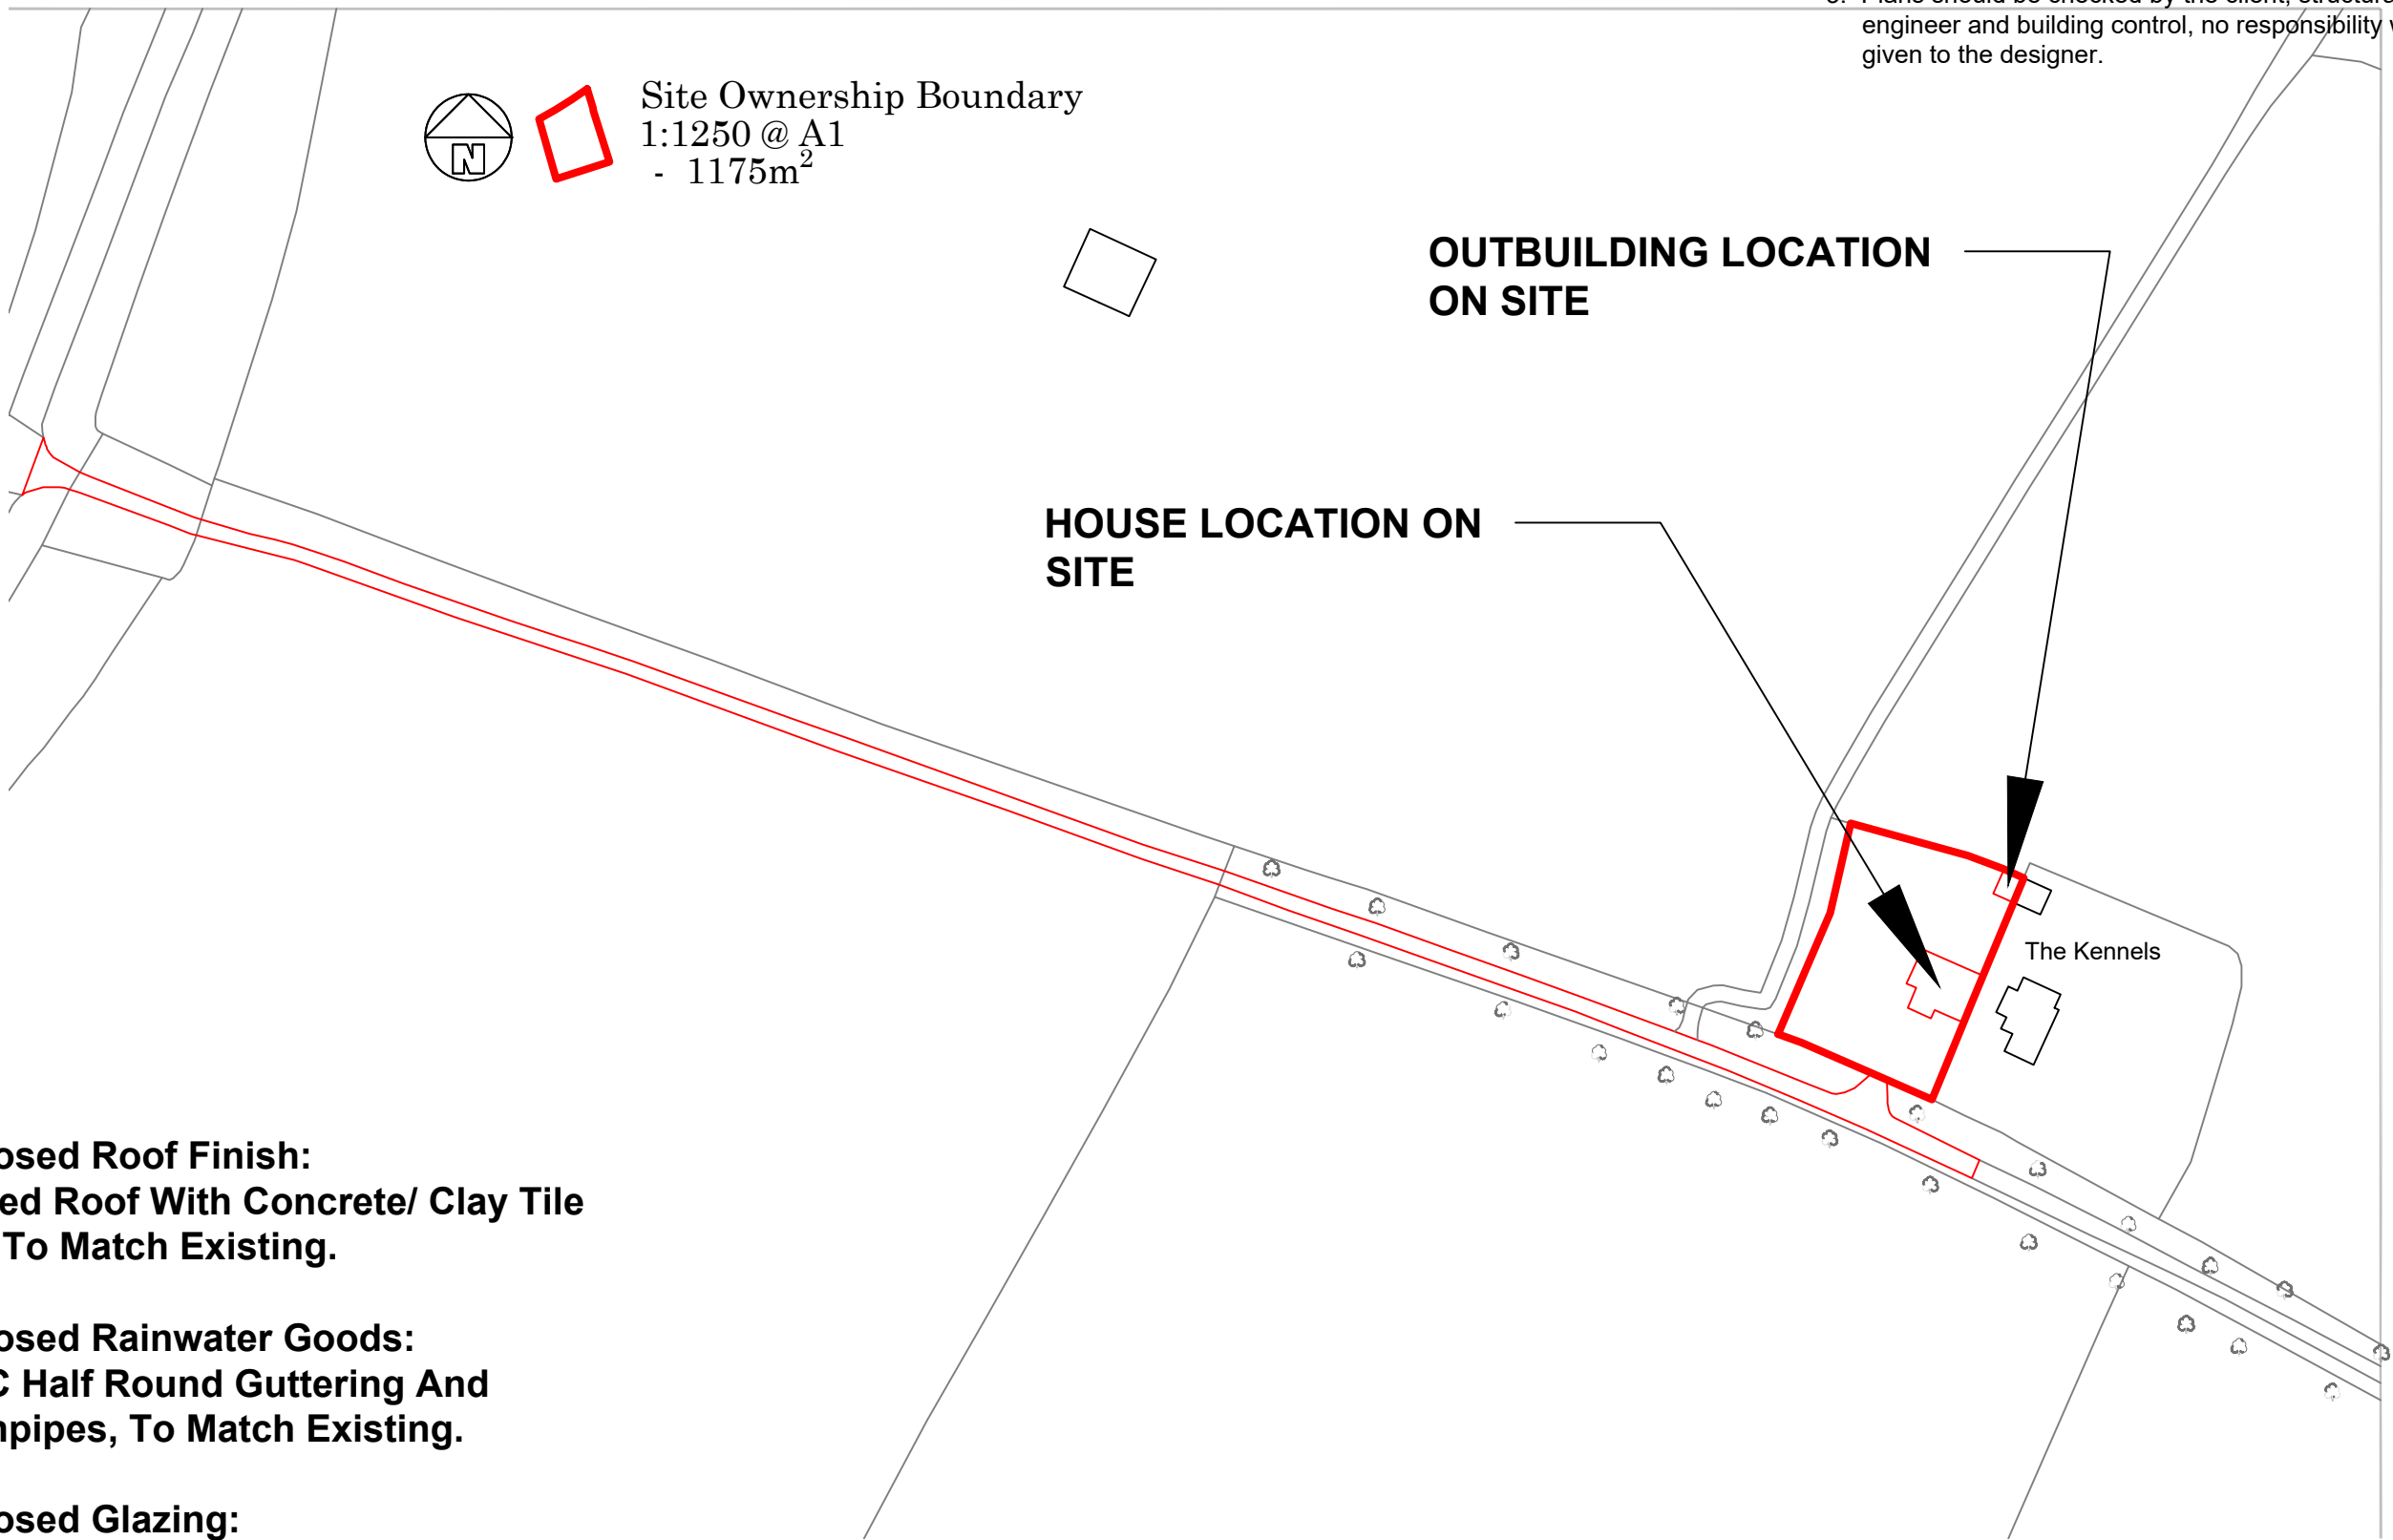


Proposed Roof Finish:
Pitched Roof With Concrete/ Clay Tile
Roof To Match Existing.


Proposed Rainwater Goods:
UPVC Half Round Guttering And
Downpipes, To Match Existing.

Proposed Glazing:
UPVC Windows

Proposed Wall Finish:
Facing Brickwork To Match The Existing
House

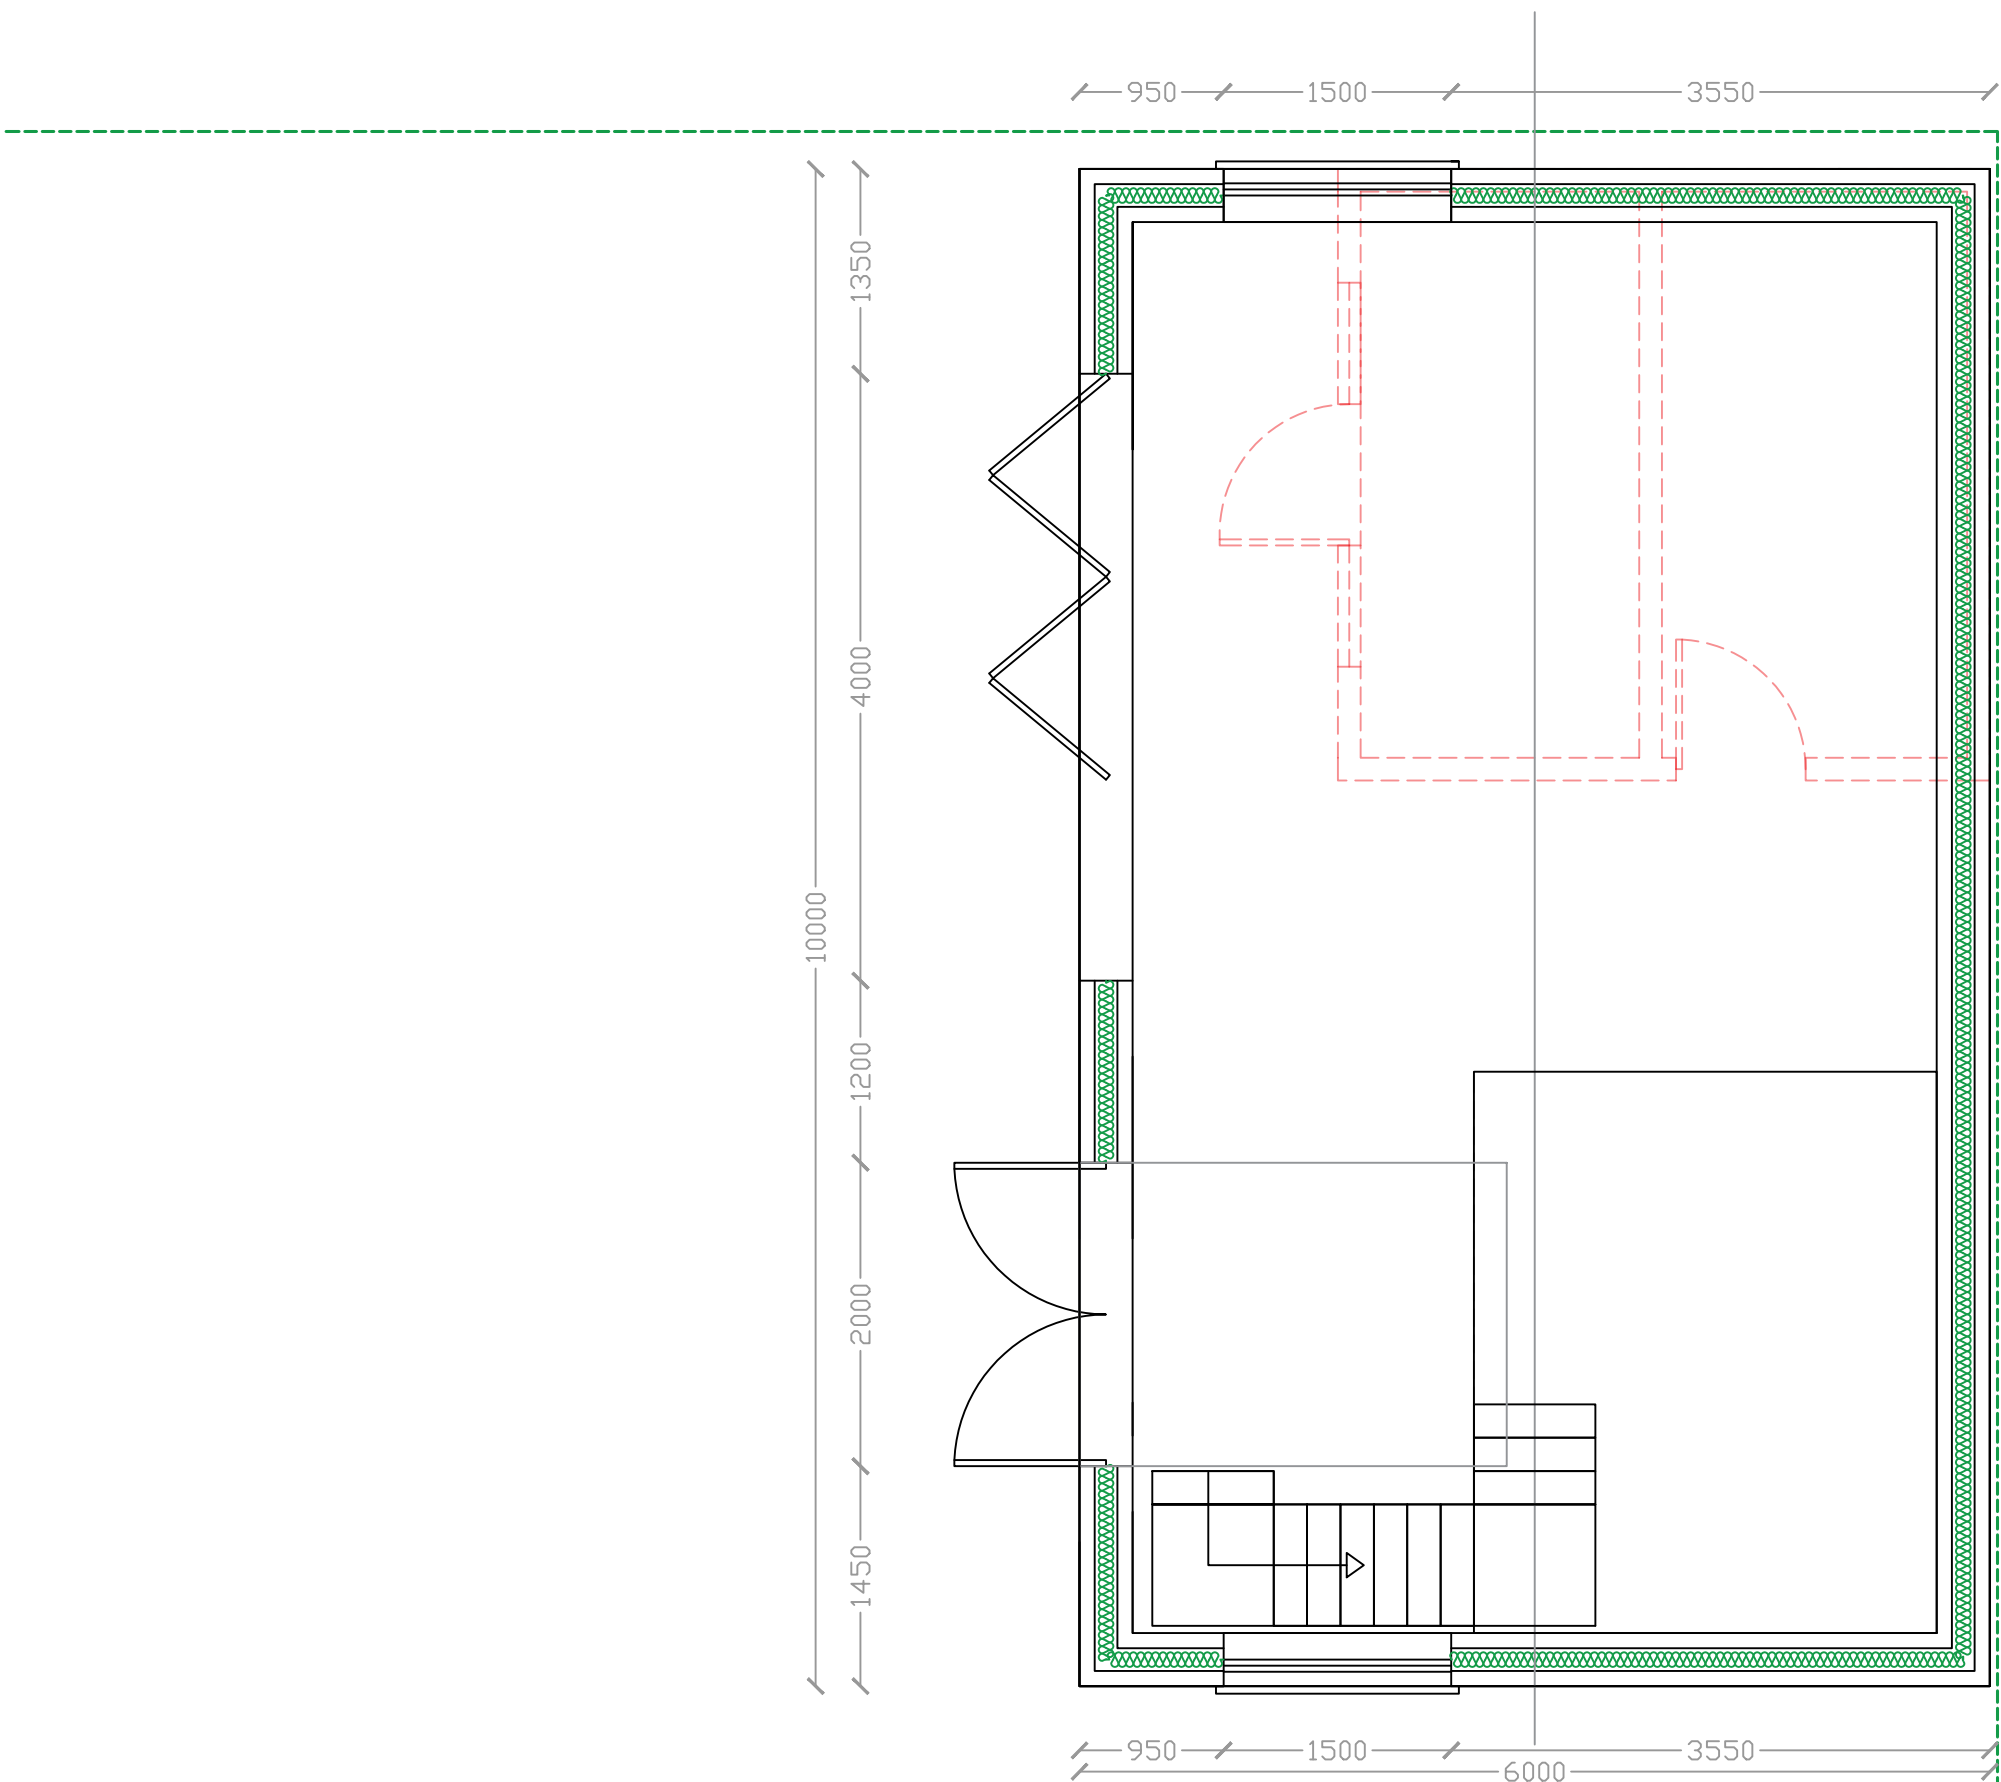


2 kennel Cottages Outbuilding Proposed Floor Plan

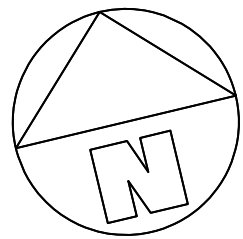

Key:

- Removed Element
- Lintel
- Drain Run
- Existing Solid Brick Wall
- Existing Stud Wall
- Site Boundary
- Proposed 350mm Cavity Wall

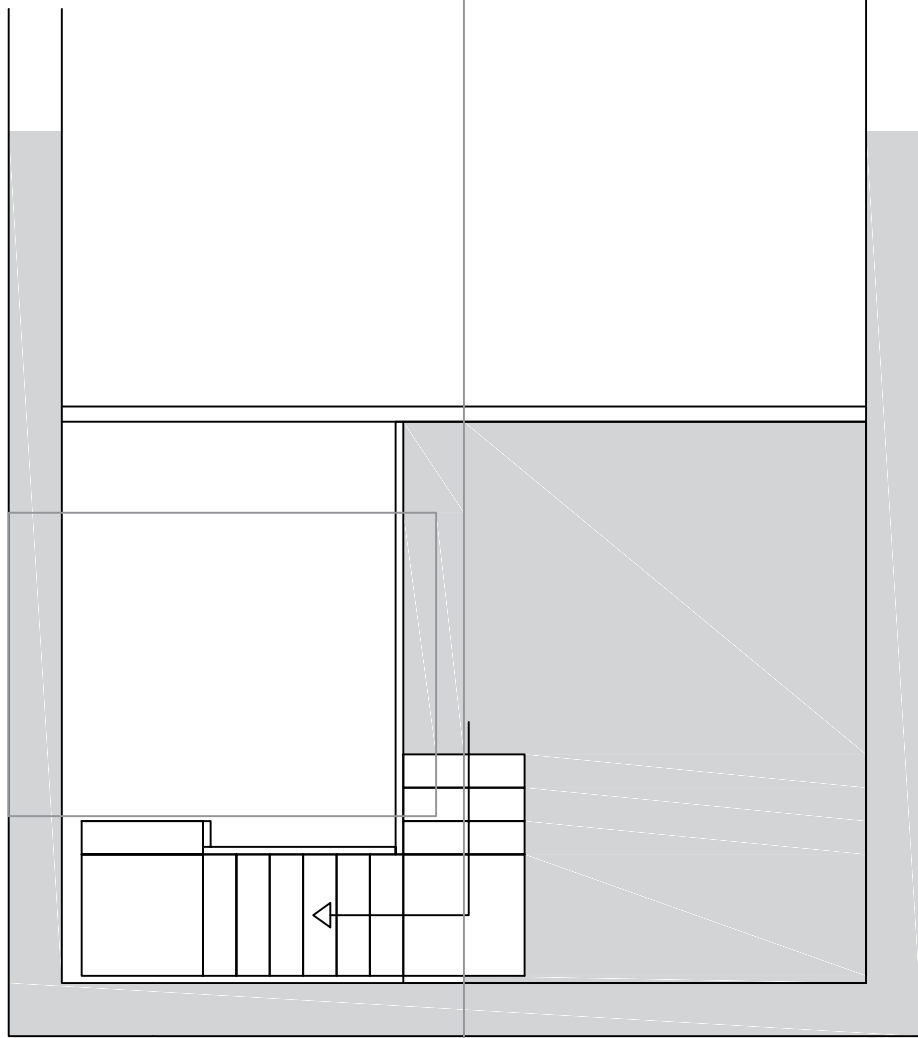

2 kennel Cottages Outbuilding Proposed Mezzanine Floor



- No Note
1. ONLY TO BE SCALED WHEN PRINTED AT A1
 2. All dimensions in mm unless indicated.
 3. Plans should be checked by the client, structural engineer and building control, no responsibility will be given to the designer.

B	WL	05.06	OUTBUILDING REDESIGN	DE
Rev	By	Date	Description	Chk'd

Ladbury Architectural Design
WILLIAM LADBURY
6 HEReward WAY
NUNEATON
CV10 0FA
TEL : 07841354894
ladburyw@gmail.com



Project:
**2 KENNEL COTTAGES
GOPSALL, CV9 3QJ**

Drawing Title:
**PROPOSED OUTBUILDING
PLAN & ELEVATIONS**

Drawn	Chk'd	Appd	Status	Date
WLADBURY			PLANNING	12.11.2023

Project No:
DELKERTON

Scale @ A1
1:50/1:1250

Drawing No:
2KENNEL-PS23-12 B