



Front Elevation




Side Elevation




Rear Elevation



Side Elevation

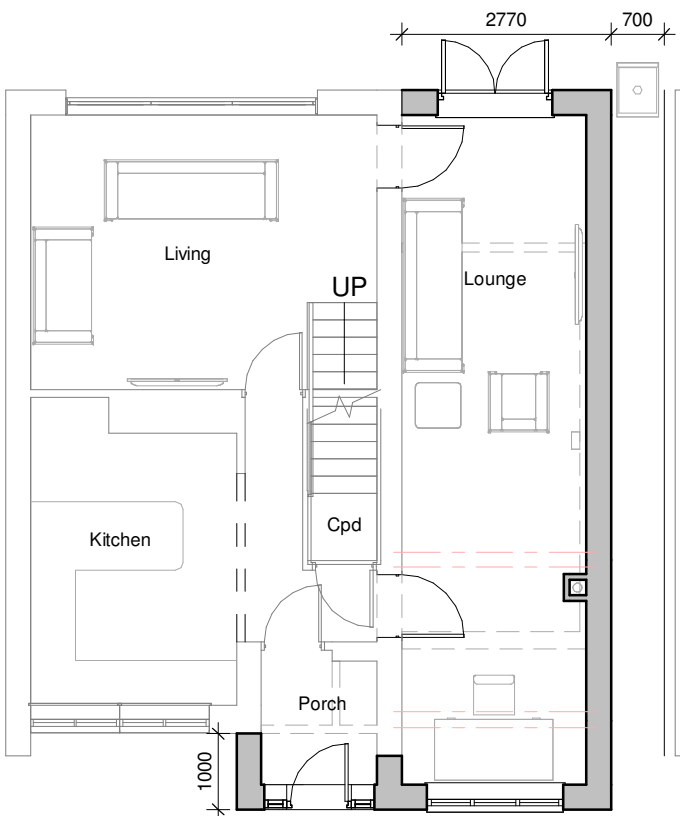

Ground Floor Plan

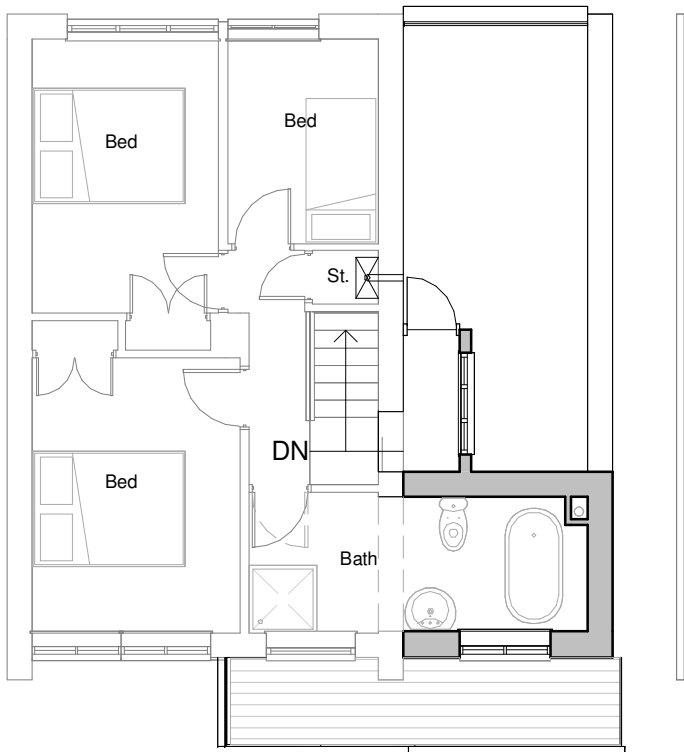

First Floor Plan



Client Mr Fitzgeorge				hayward ARCHITECTS LTD	
Project Extention and Alteration 10 Friary Close Hinckley	Scale 1:100	Sheet A3	Job No. 21 122		
Drawing Proposed - Scheme 4	Date APRIL 2024	Author MS	Checked by LJW	Drawing No. 08B	19 Station Road Hinckley Leicestershire LE10 1AW Tel: 01455 635 665 Fax: 01455 618 971 www.hayward-architects.co.uk
THE COPYRIGHT OF THIS DRAWING IS VESTED IN HAYWARD ARCHITECTS LTD. REPRODUCTION IN ANY FORM, EITHER IN WHOLE OR IN PART IS FORBIDDEN WITHOUT THE PRIOR WRITTEN PERMISSION OF THE COPYRIGHT HOLDER. DO NOT SCALE FROM DRAWING AND ONLY FIGURED DIMENSIONS ARE TO BE USED					Drawing Status Planning