




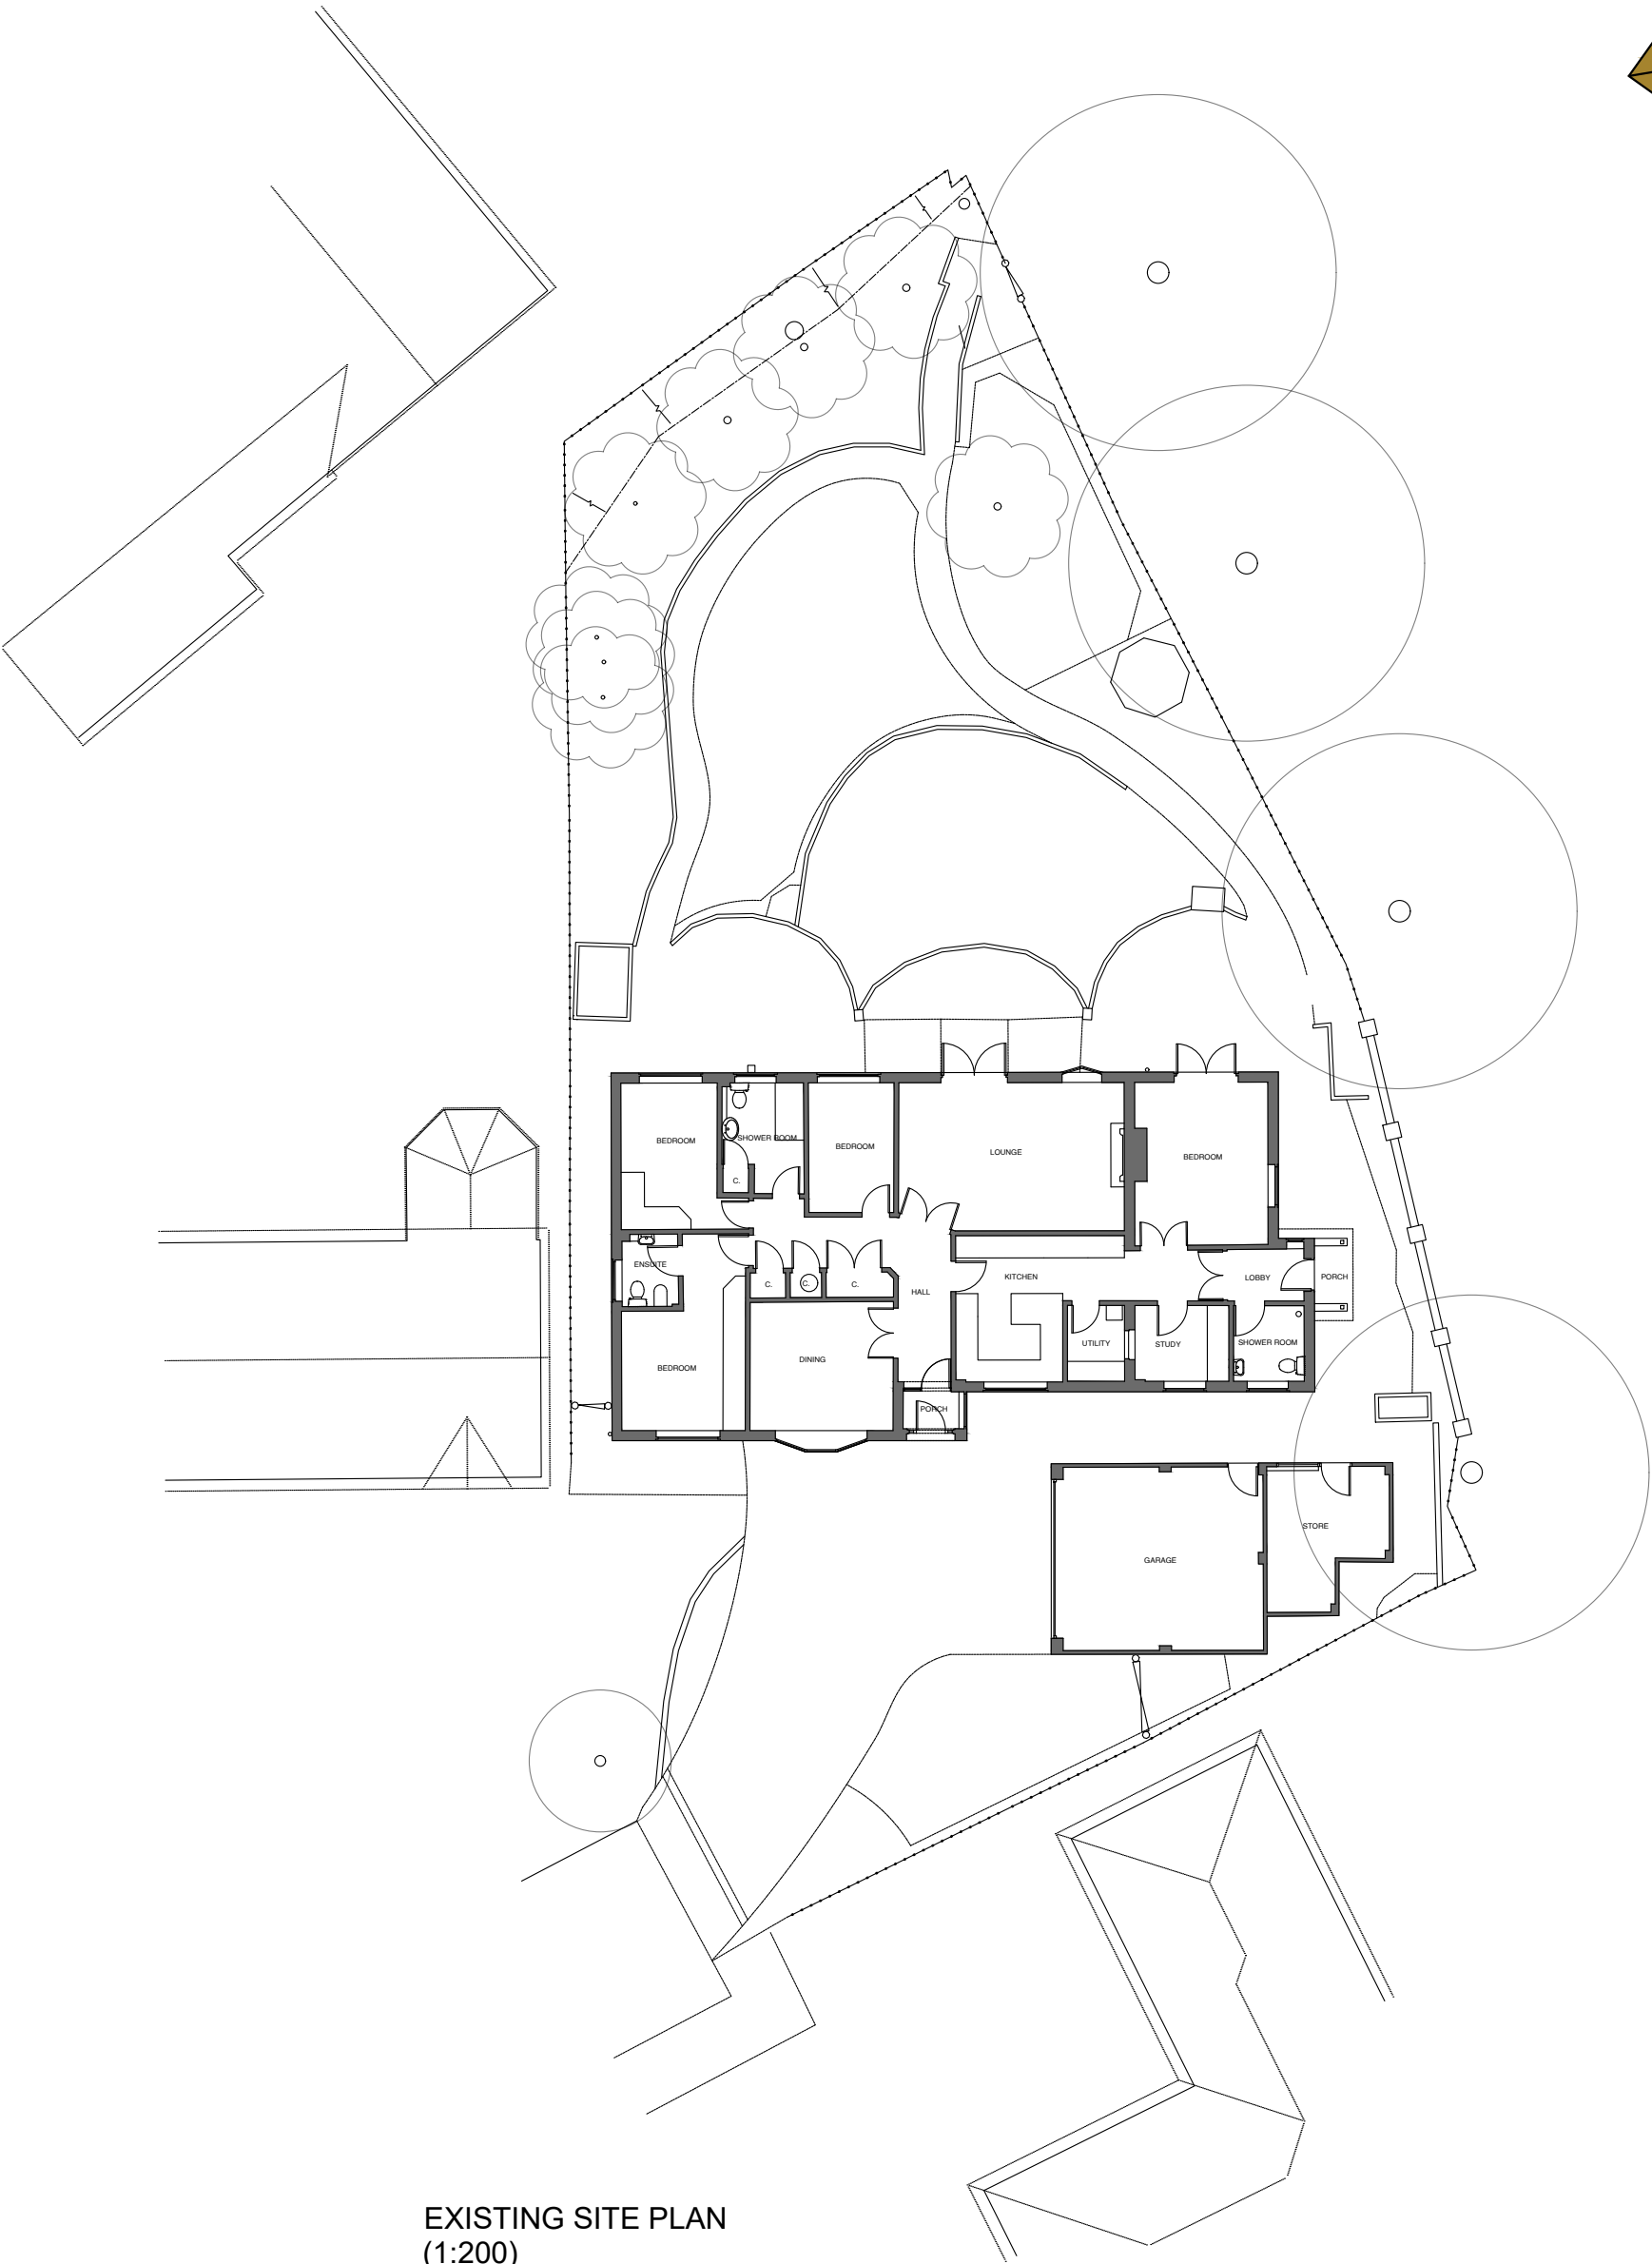

EXISTING SITE PLAN
(1:200)

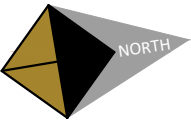

 

4 Carters Row, Hatfield Park, Hatfield, Herts, AL9 5NB

www.adaptationdesign.co.uk
office@adaptationdesign.co.uk
020 8492 1617

Site: 19 Pennant Road, Burbage			
Client: Ms Emily Stone		Drawing Type: Planning	
Employer: Field Fisher		Drawing Title: Existing Site Plan	
Project Number: 6069	Drawing Number: 03	Scale: 1:200	Date: 05/06/2024
		Revision:	Drawn By: MWC

Rev:	Description:	Date:
Paper Size: A3		