




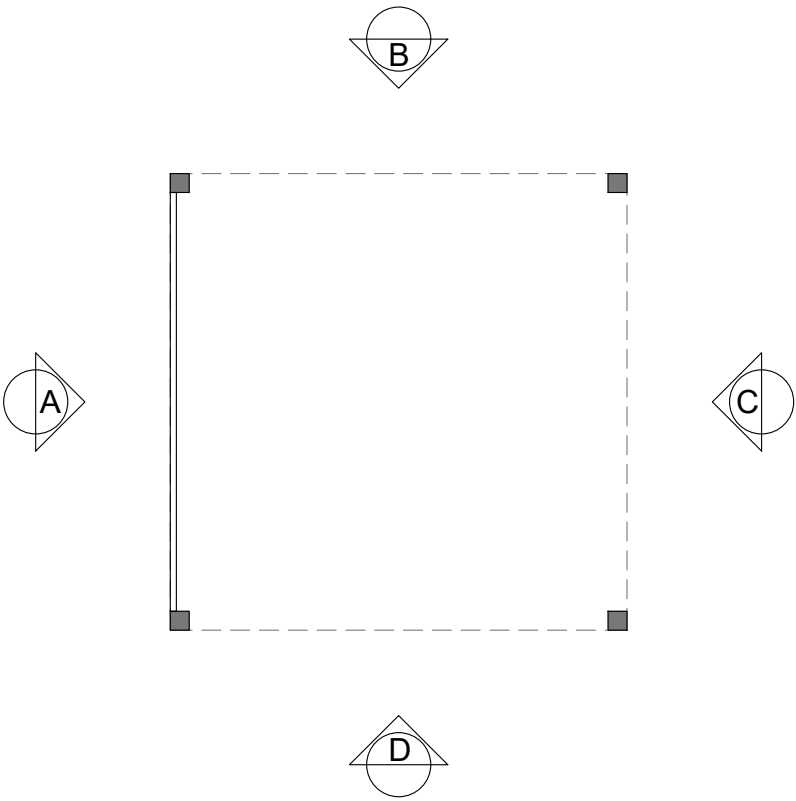


PERGOLA FLOOR PLAN
(1:50)

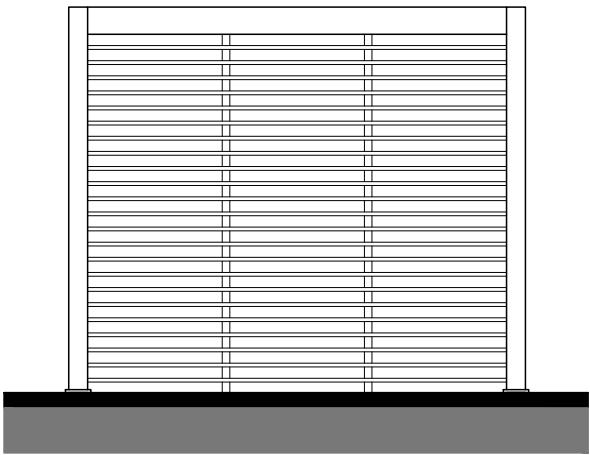


PROPOSED ELEVATION A
(1:50)

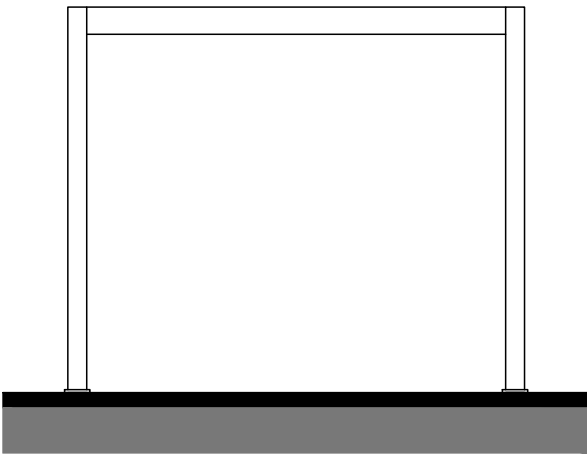


PROPOSED ELEVATION B
(1:50)

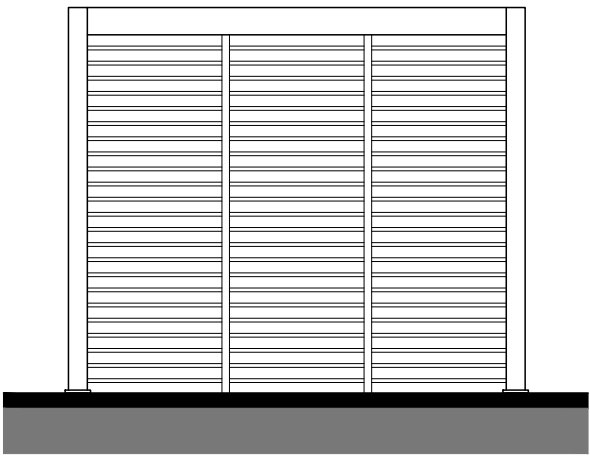

PROPOSED ELEVATION C
(1:50)

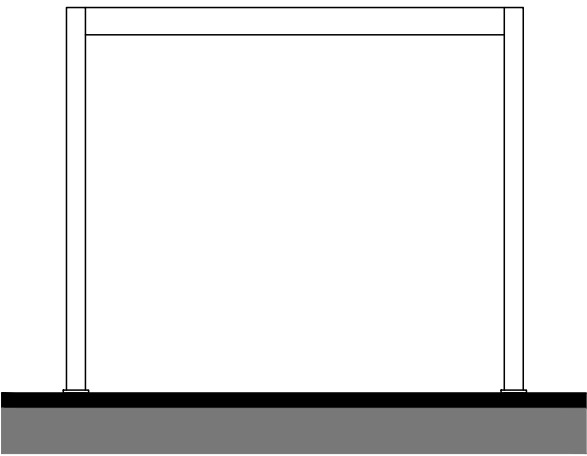

PROPOSED ELEVATION D
(1:50)

 



4 Carters Row, Hatfield Park, Hatfield, Herts, AL9 5NB

www.adaptationdesign.co.uk
office@adaptationdesign.co.uk
020 8492 1617

Site: 19 Pennant Road, Burbage			
Client: Ms Emily Stone		Drawing Type: Planning	
Employer: Field Fisher		Drawing Title: Proposed Pergola	
Project Number: 6069	Drawing Number: 09	Scale: As Shown	Date: 05/06/2024
		Revision:	Drawn By: MWC

Rev:	Description:	Date:
Paper Size: A3		