



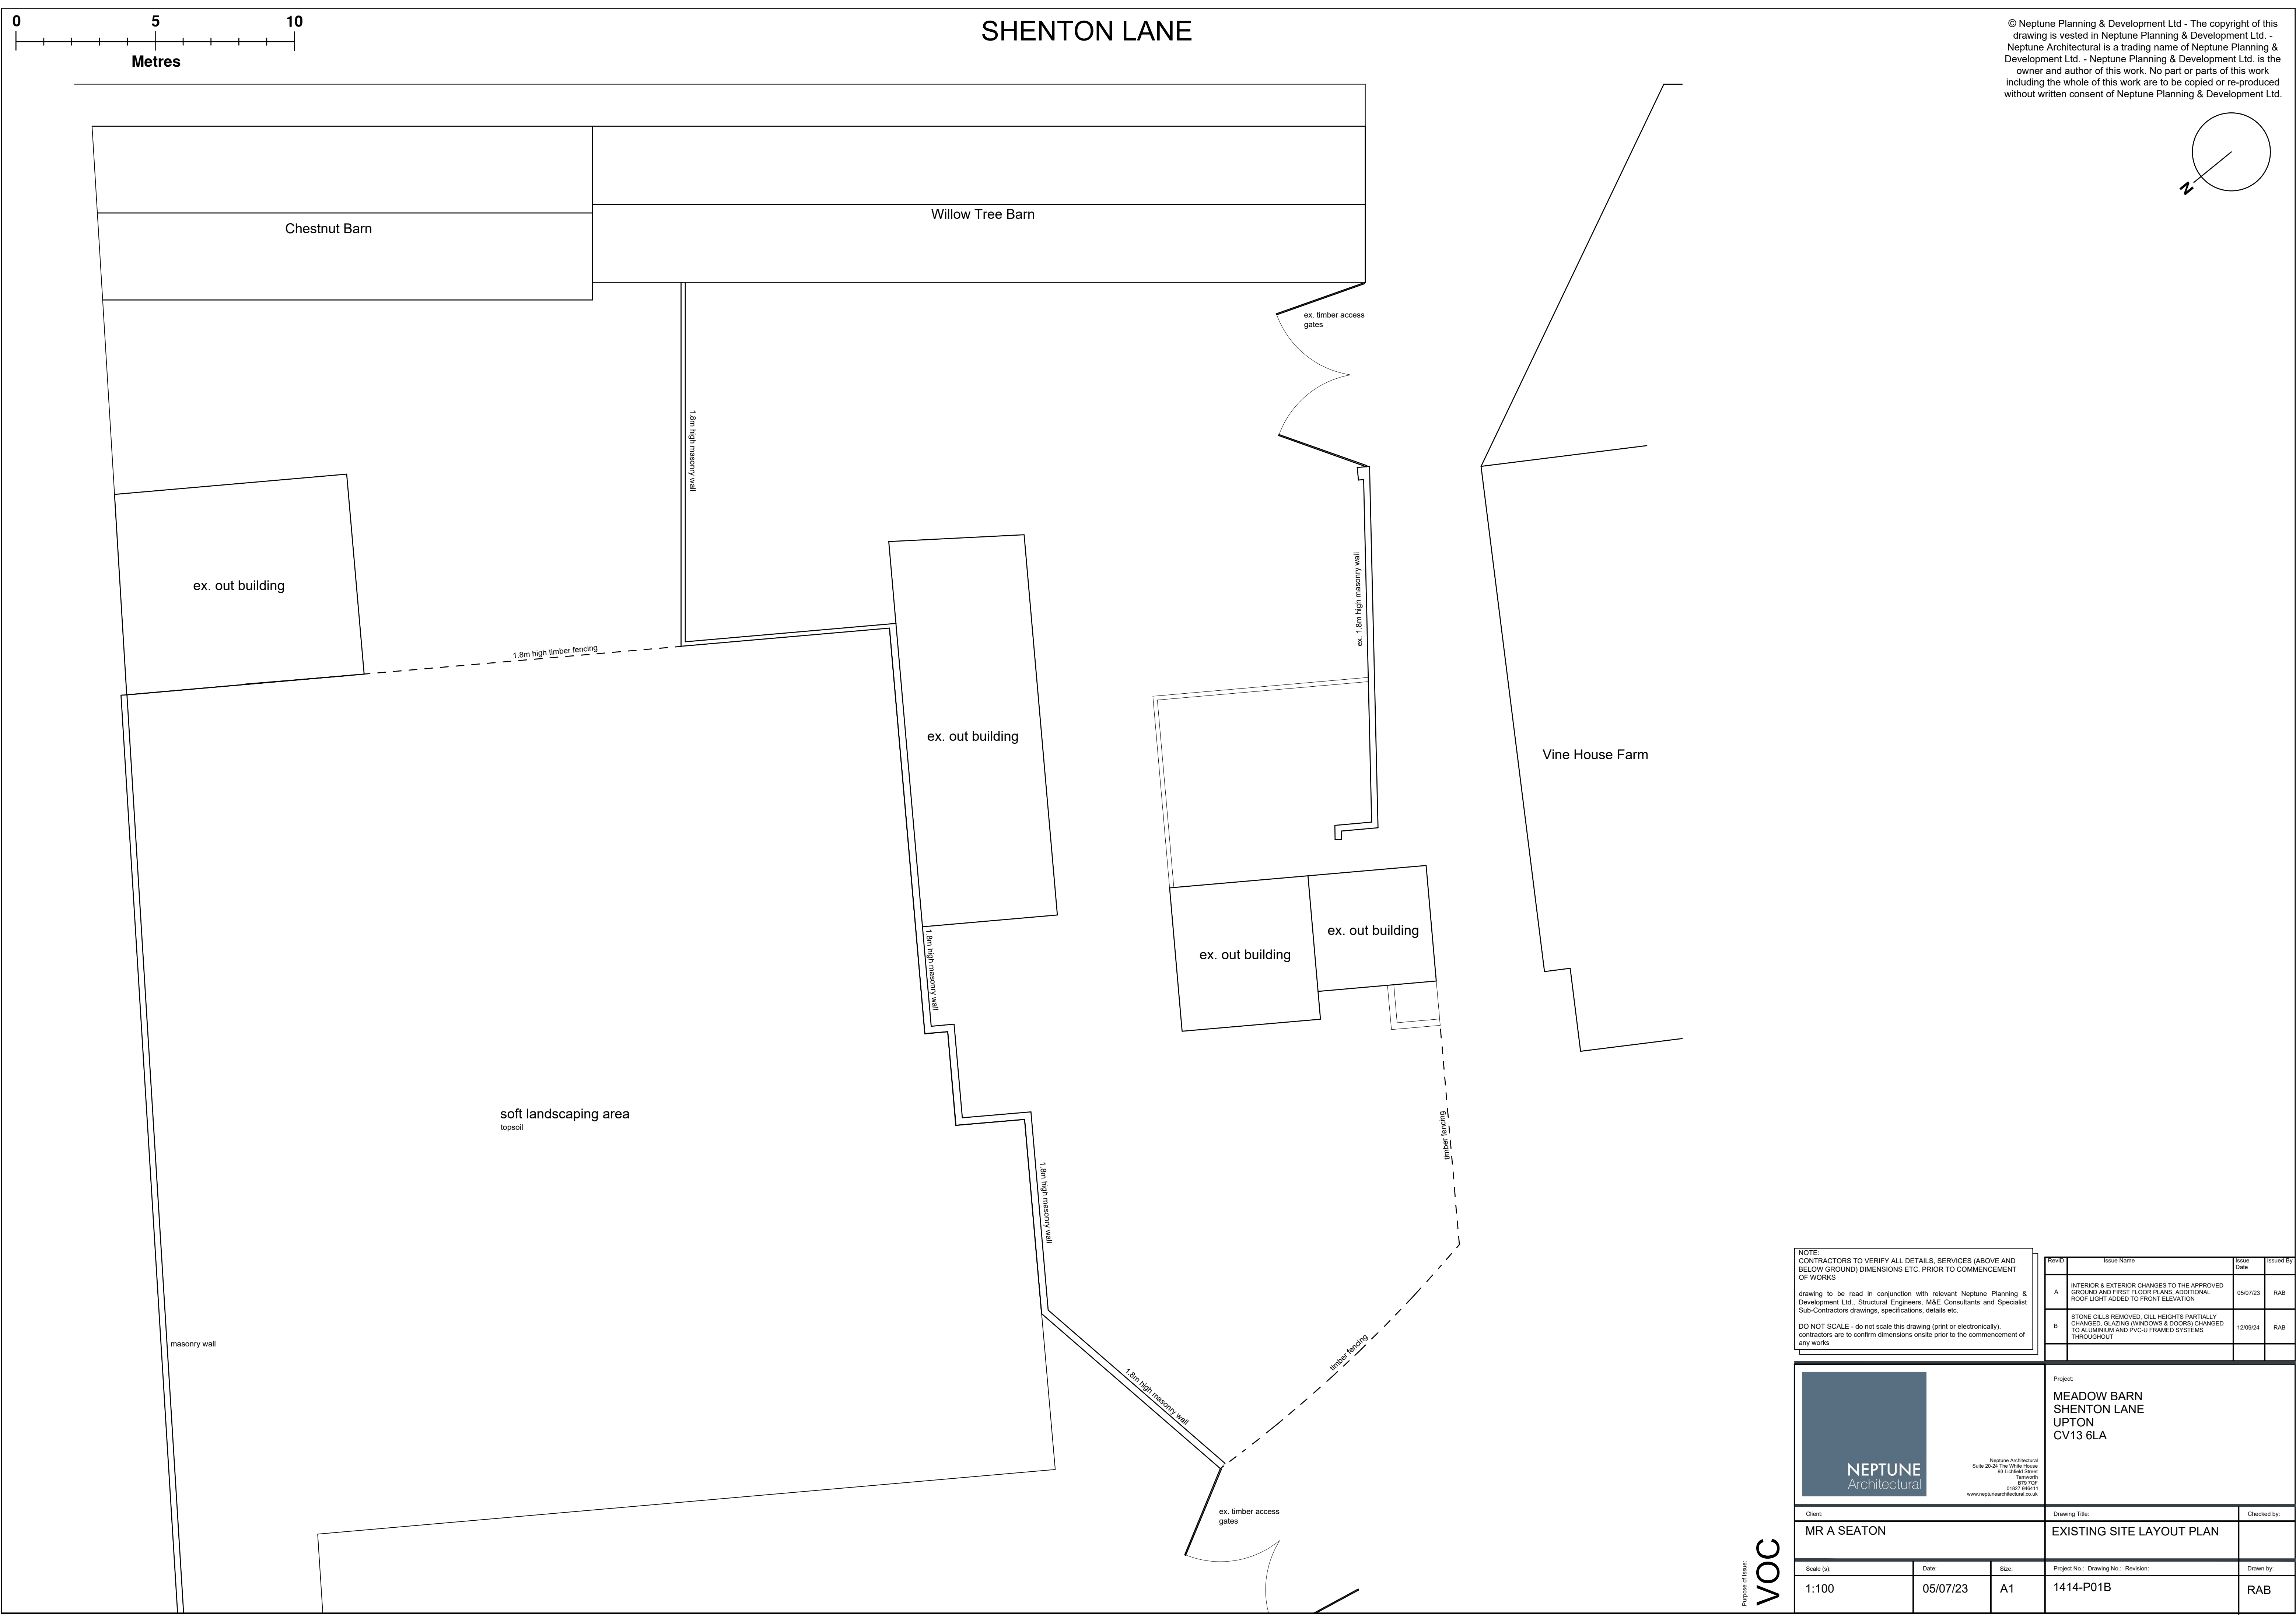

© Neptune Planning & Development Ltd - The copyright of this drawing is vested in Neptune Planning & Development Ltd. - Neptune Architectural is a trading name of Neptune Planning & Development Ltd. - Neptune Planning & Development Ltd. is the owner and author of this work. No part or parts of this work including the whole of this work are to be copied or re-produced without written consent of Neptune Planning & Development Ltd.

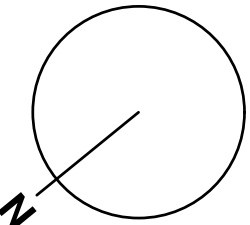


NOTE:  
CONTRACTORS TO VERIFY ALL DETAILS, SERVICES (ABOVE AND BELOW GROUND) DIMENSIONS ETC. PRIOR TO COMMENCEMENT OF WORKS

drawing to be read in conjunction with relevant Neptune Planning & Development Ltd., Structural Engineers, M&E Consultants and Specialist Sub-Contractors drawings, specifications, details etc.

DO NOT SCALE - do not scale this drawing (print or electronically), contractors are to confirm dimensions onsite prior to the commencement of any works

| REV | Issue Name   | Issue Date | Issued By |
|-----|---|------------|-----------|
| A   | INTERIOR & EXTERIOR CHANGES TO THE APPROVED GROUND AND FIRST FLOOR PLANS, ADDITIONAL ROOF LIGHT ADDED TO FRONT ELEVATION                | 05/07/23   | RAB       |
| B   | STONE CILLS REMOVED, CILL HEIGHTS PARTIALLY CHANGED, GLAZING (WINDOWS & DOORS) CHANGED TO ALUMINIUM AND PVC-U FRAMED SYSTEMS THROUGHOUT | 12/09/24   | RAB       |
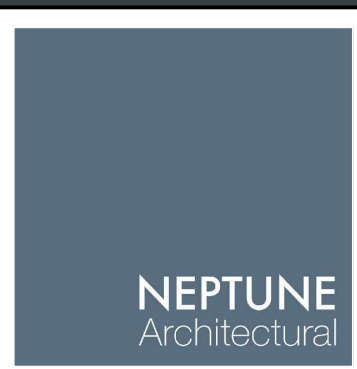
|   |                                                              |                  |
|---|--------------------------------------------------------------|------------------|
|  <div>Neptune Architectural<br/>Suite 23-24 The White House<br/>93 Lifford Street<br/>Limerick<br/>B70 7GP<br/>(0187) 944411<br/>www.neptunearchitectural.co.uk</div> | Project:<br>MEADOW BARN<br>SHENTON LANE<br>UPTON<br>CV13 6LA |                  |
| Client:<br>MR A SEATON   |                                                              | Checked by:      |
| Drawing Title:<br>EXISTING SITE LAYOUT PLAN   |                                                              |                  |
| Scale (x):<br>1:100   | Date:<br>05/07/23                                            | Size:<br>A1      |
| Project No.: Drawing No.: Revision:   |                                                              | Drawn by:<br>RAB |
| 1414-P01B   |                                                              |                  |

Purpose of Issue:  
VOC