



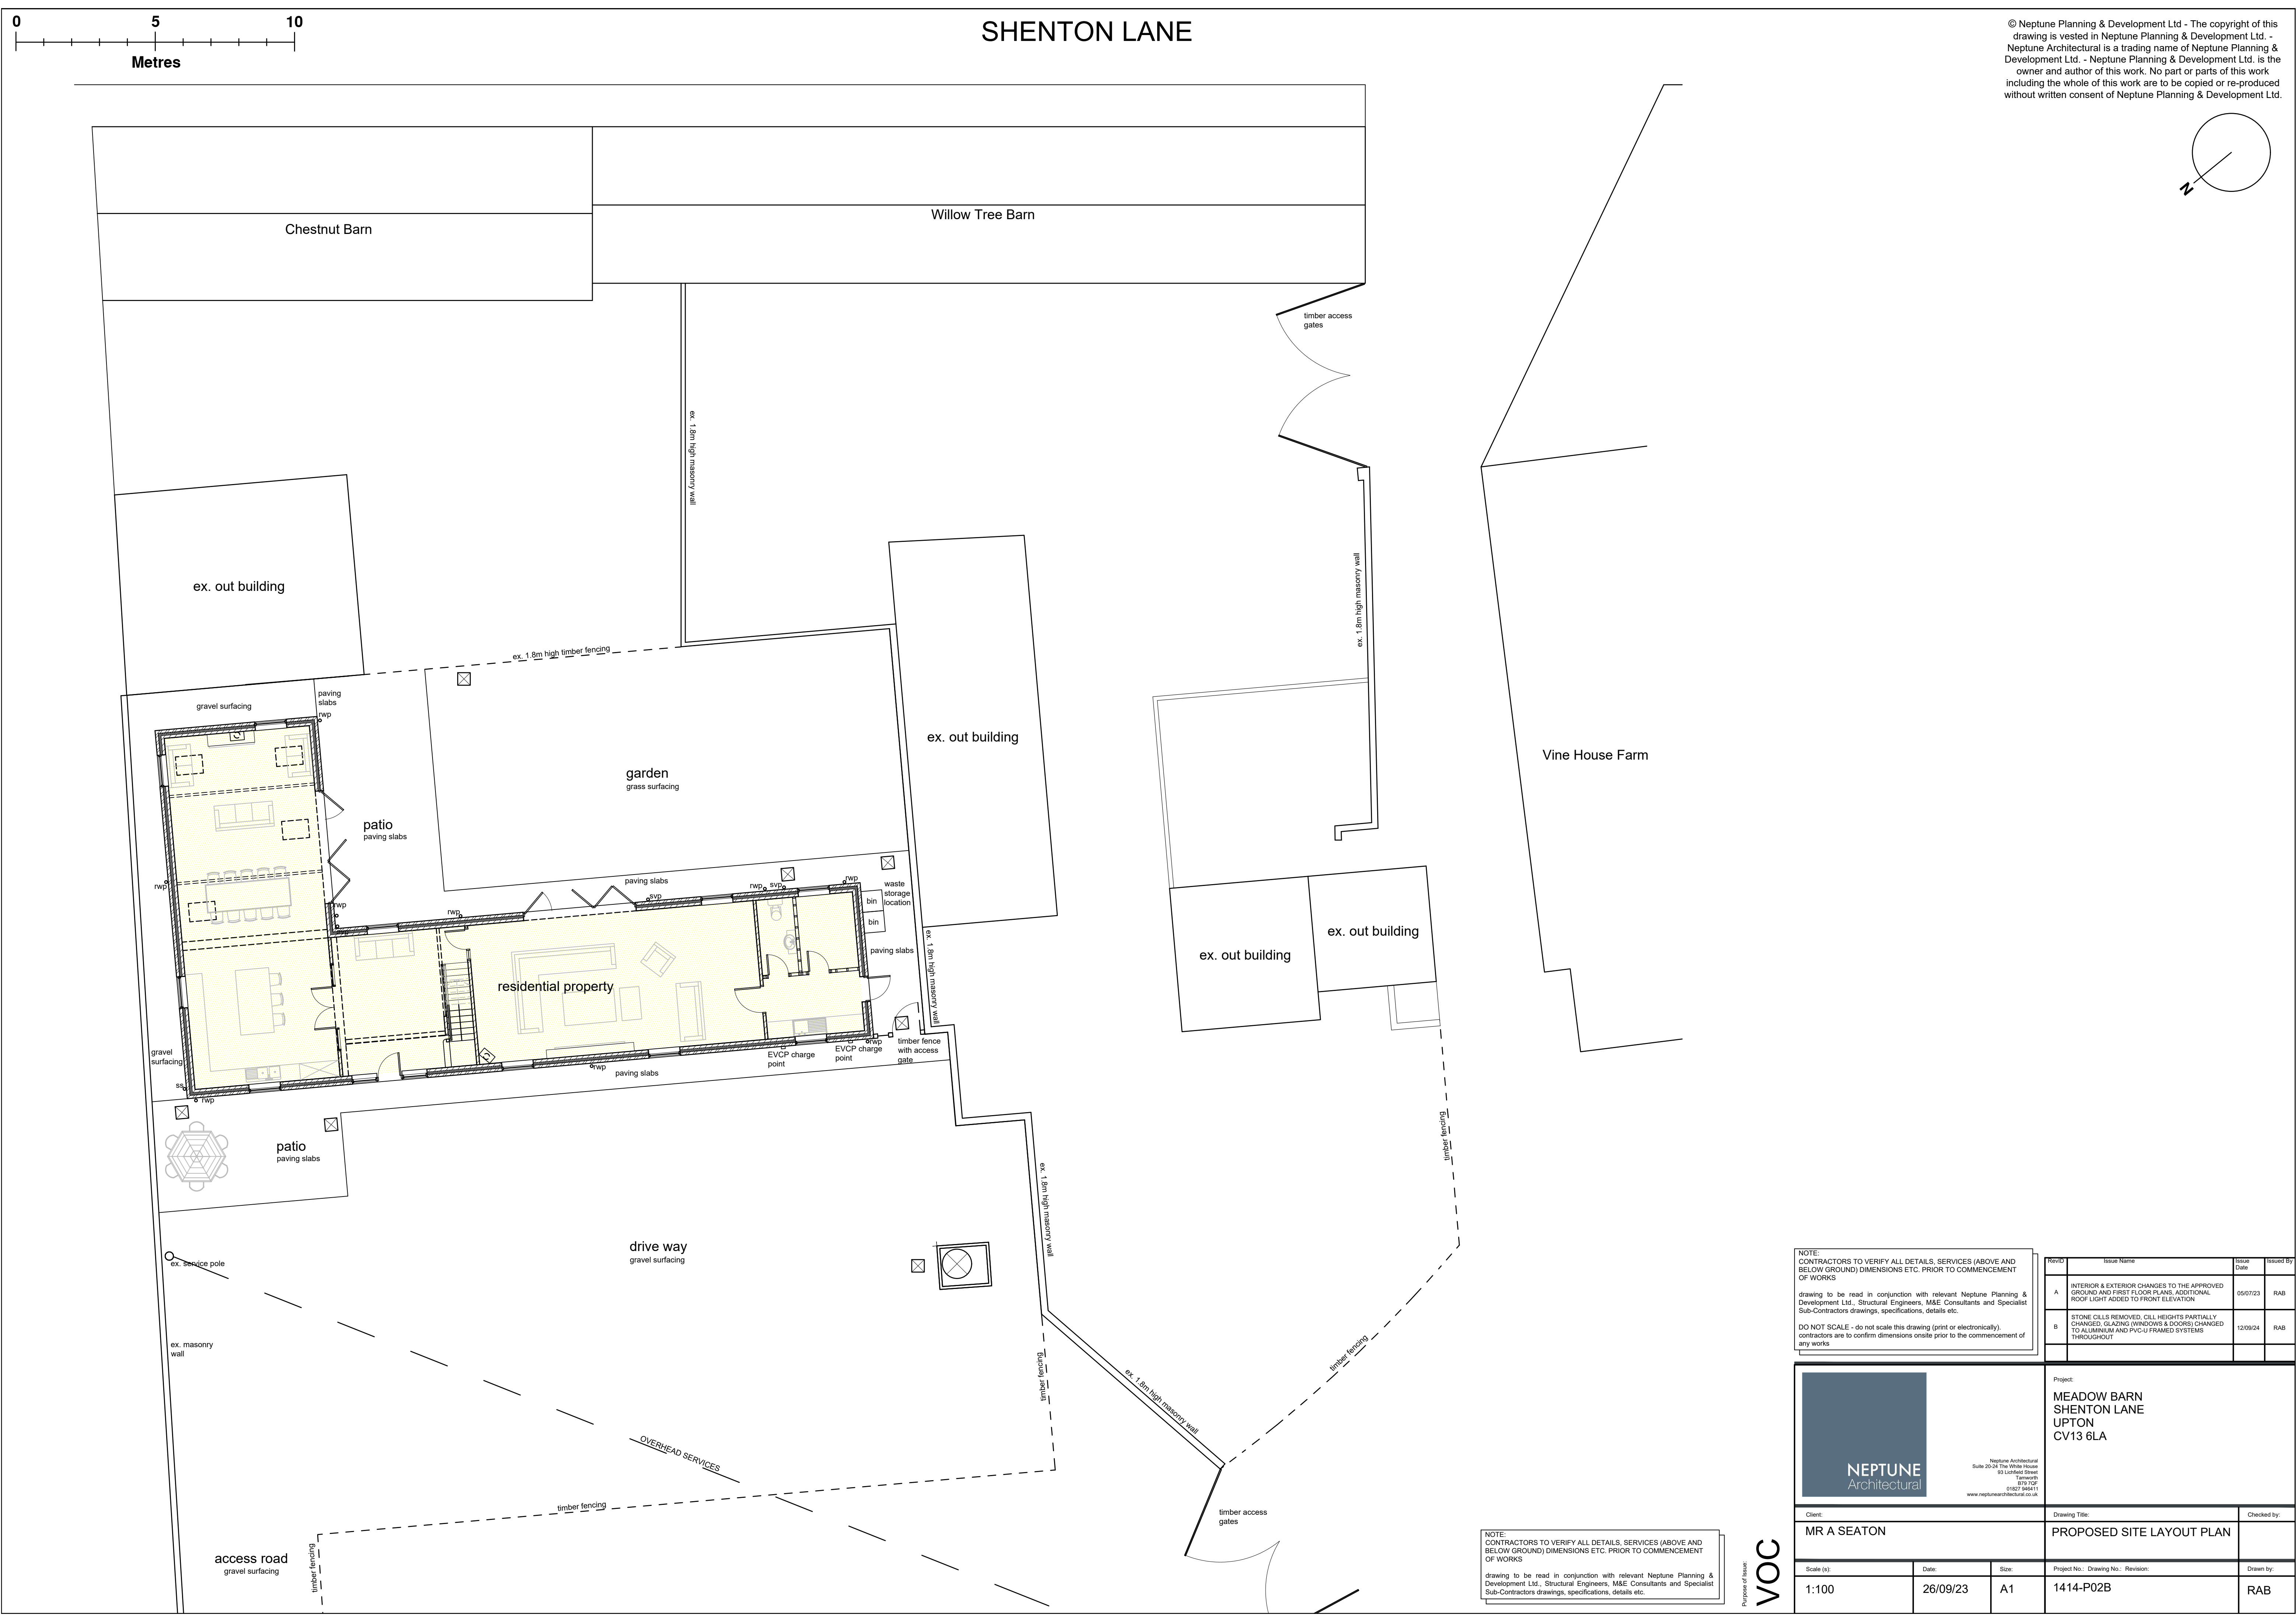

© Neptune Planning & Development Ltd - The copyright of this drawing is vested in Neptune Planning & Development Ltd. - Neptune Architectural is a trading name of Neptune Planning & Development Ltd. - Neptune Planning & Development Ltd. is the owner and author of this work. No part or parts of this work including the whole of this work are to be copied or re-produced without written consent of Neptune Planning & Development Ltd.

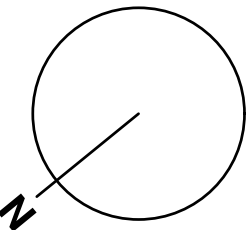


NOTE:
CONTRACTORS TO VERIFY ALL DETAILS, SERVICES (ABOVE AND BELOW GROUND) DIMENSIONS ETC. PRIOR TO COMMENCEMENT OF WORKS

drawing to be read in conjunction with relevant Neptune Planning & Development Ltd., Structural Engineers, M&E Consultants and Specialist Sub-Contractors drawings, specifications, details etc.

DO NOT SCALE - do not scale this drawing (print or electronically).
contractors are to confirm dimensions onsite prior to the commencement of any works

Rev	Issue Name	Issue Date	Issued By
A	INTERIOR & EXTERIOR CHANGES TO THE APPROVED GROUND AND FIRST FLOOR PLANS. ADDITIONAL ROOF LIGHT ADDED TO FRONT ELEVATION	05/07/23	RAB
B	STONE CILLS REMOVED, CILL HEIGHTS PARTIALLY CHANGED, GLAZING (WINDOWS & DOORS) CHANGED TO ALUMINIUM AND PVC-U FRAMED SYSTEMS THROUGHOUT	12/09/24	RAB

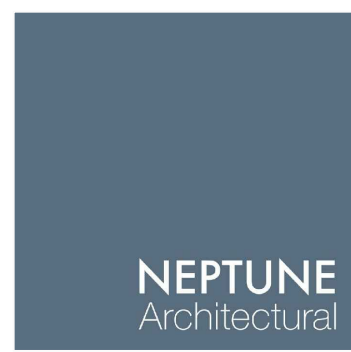

Neptune Architectural
Suite 20-24 The White House
93 Lifford Street
Barnstaple
EX11 1AF
www.neptunearchitectural.co.uk

Project:
MEADOW BARN
SHENTON LANE
UPTON
CV13 6LA

Client:	Drawing Title:	Checked by:
MR A SEATON	PROPOSED SITE LAYOUT PLAN	
Scale (s):	Date:	Size:
1:100	26/09/23	A1
Project No.:	Drawing No.:	Revision:
1414-P02B		
Drawn by:		
RAB		

NOTE:
CONTRACTORS TO VERIFY ALL DETAILS, SERVICES (ABOVE AND BELOW GROUND) DIMENSIONS ETC. PRIOR TO COMMENCEMENT OF WORKS

drawing to be read in conjunction with relevant Neptune Planning & Development Ltd., Structural Engineers, M&E Consultants and Specialist Sub-Contractors drawings, specifications, details etc.

VOC