



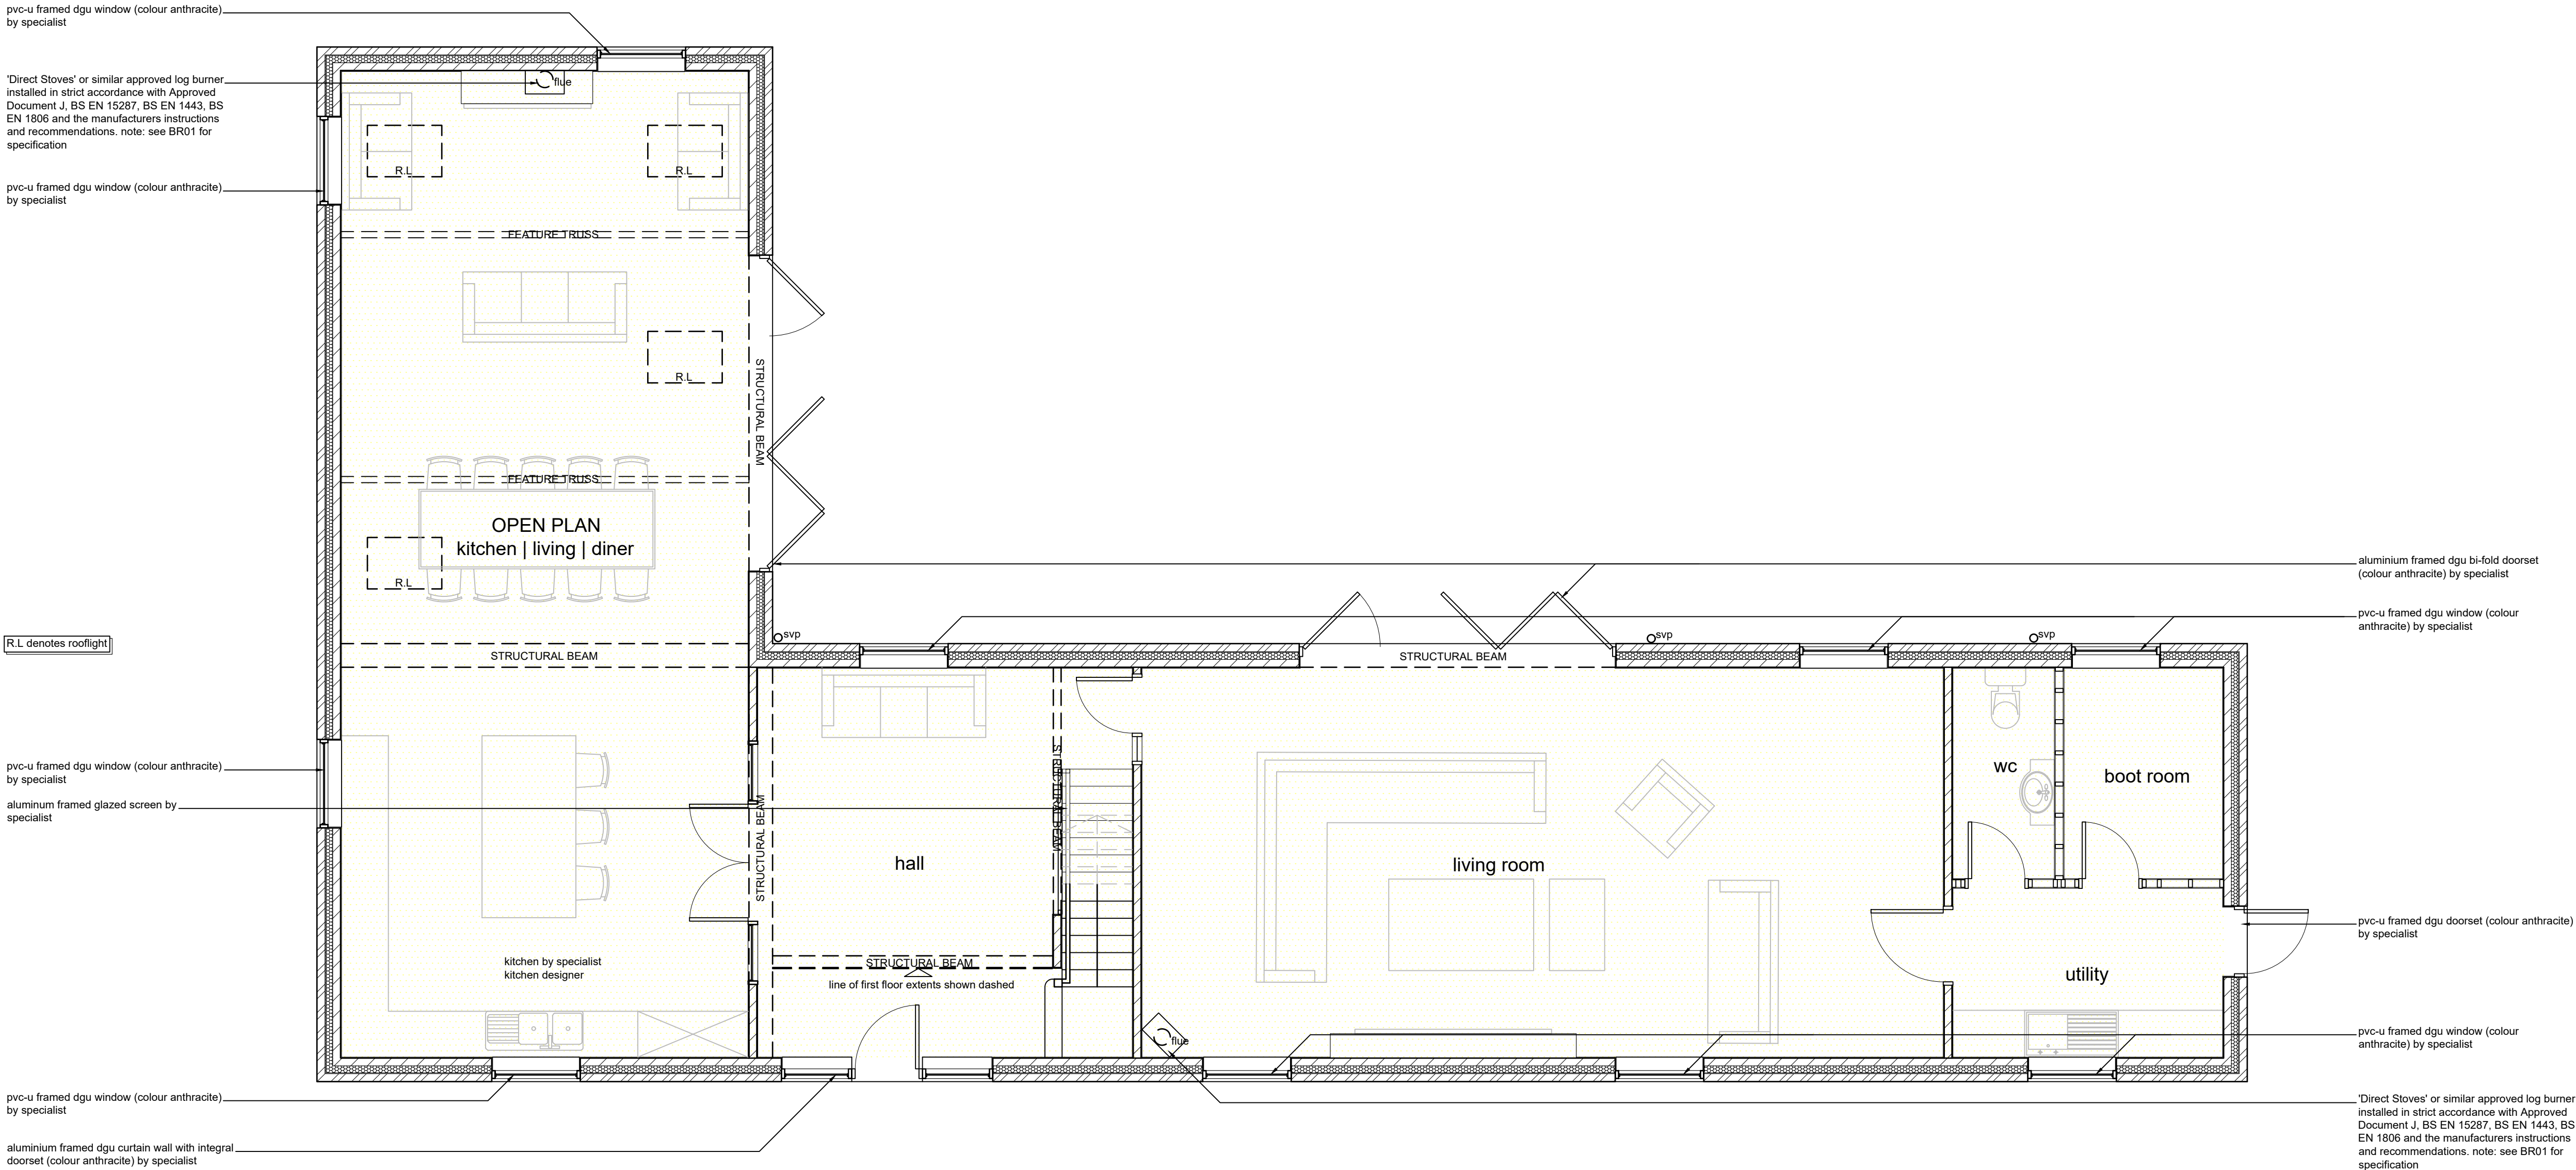

GROUND FLOOR PLAN

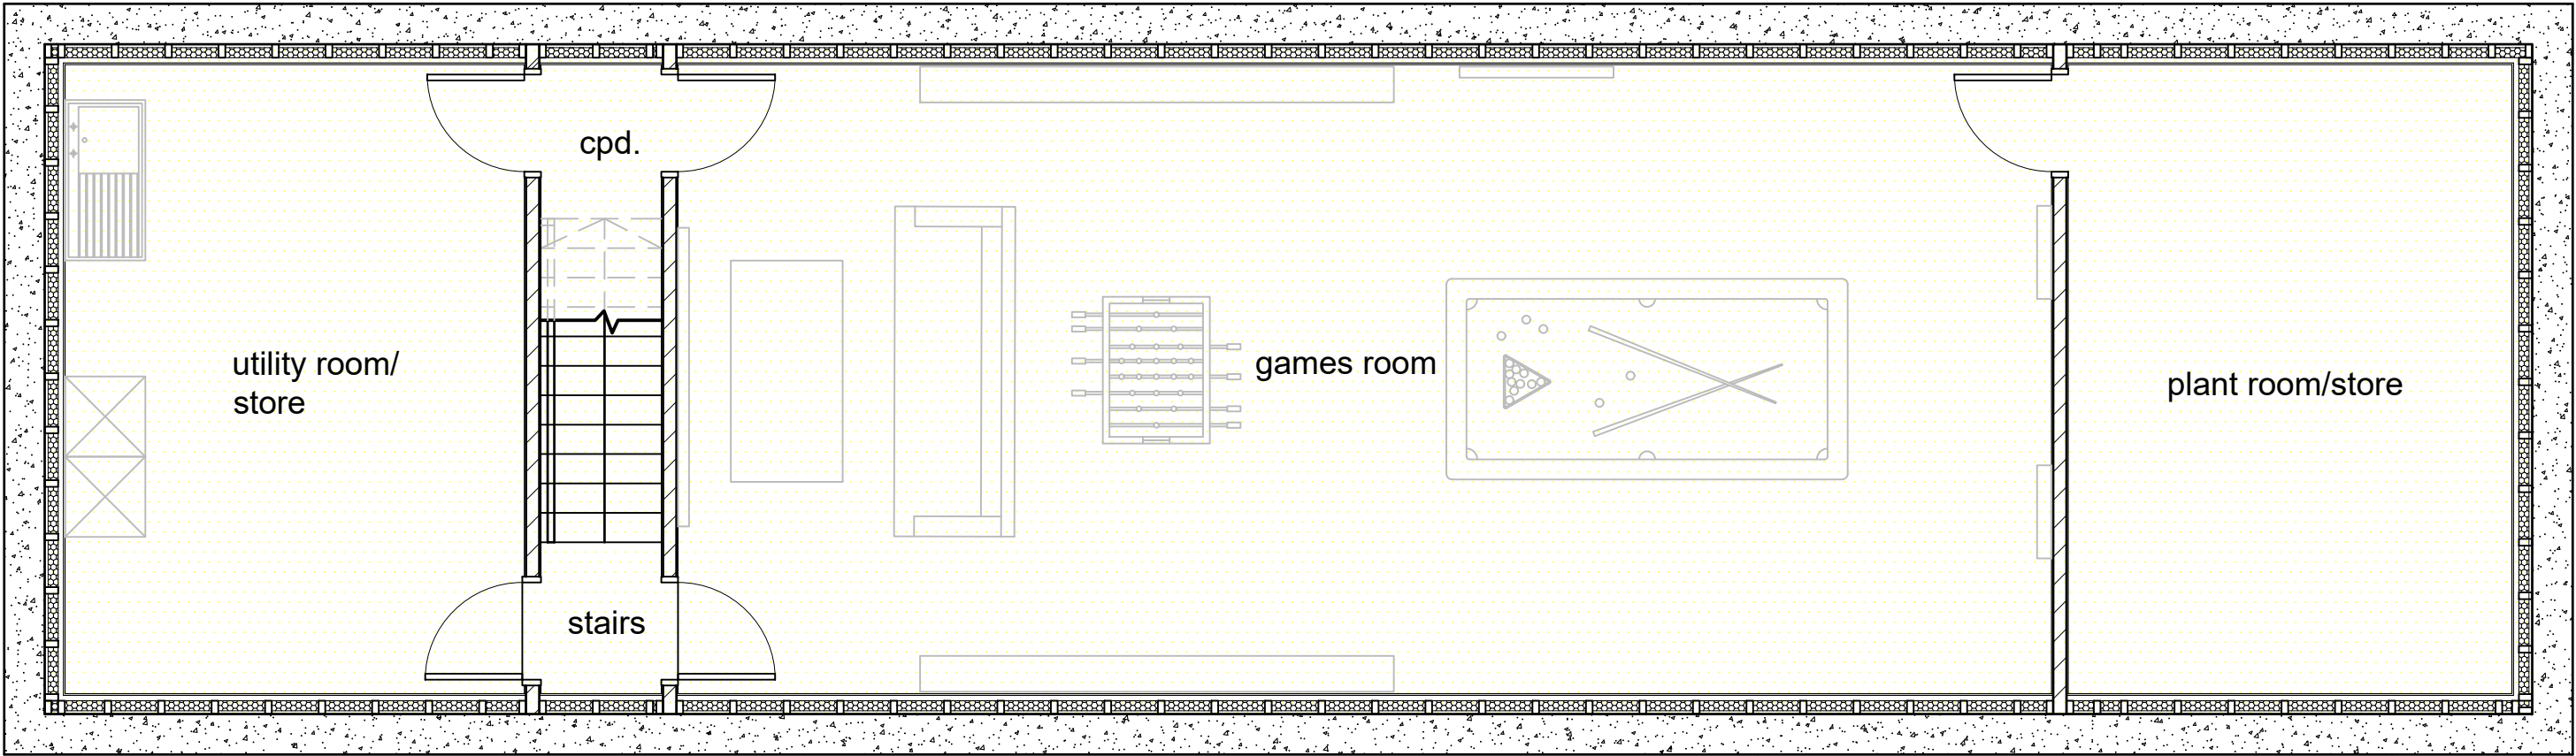

BASEMENT PLAN

TOTAL BUILDING GIA = 369M²

NOTE:
CONTRACTORS TO VERIFY ALL DETAILS, SERVICES (ABOVE AND BELOW GROUND) DIMENSIONS ETC. PRIOR TO COMMENCEMENT OF WORKS

drawing to be read in conjunction with relevant Neptune Planning & Development Ltd., Structural Engineers, M&E Consultants and Specialist Sub-Contractors drawings, specifications, details etc.

DO NOT SCALE - do not scale this drawing (print or electronically), contractors are to confirm dimensions onsite prior to the commencement of any works

Purpose of Issue:
VOC

 Neptune Architectural Suite 20-24 The White House 83 Lifford Street London E7D 7GP 01857 944411 www.neptunearchitectural.co.uk			Project: MEADOW BARN SHENTON LANE UPTON CV13 6LA			
Client:			Drawing Title:		Checked by:	
MR A SEATON			BUILDING - GROUND FLOOR & BASEMENT PLAN			
Scale (s):	Date:	Size:	Project No.: Drawing No.: Revision:		Drawn by:	
1:50	05/07/23	A1	1414-P03-1B		RAB	

REV/ID	Issue Name	Issue Date	Issued By
A	INTERIOR & EXTERIOR CHANGES TO THE APPROVED GROUND AND FIRST FLOOR PLANS, ADDITIONAL ROOF LIGHT ADDED TO FRONT ELEVATION	05/07/23	RAB
B	STONE CILLS REMOVED, CILL HEIGHTS PARTIALLY CHANGED, GLAZING (WINDOWS & DOORS) CHANGED TO ALUMINIUM AND PVC-U FRAMED SYSTEMS THROUGHOUT	12/09/24	RAB