


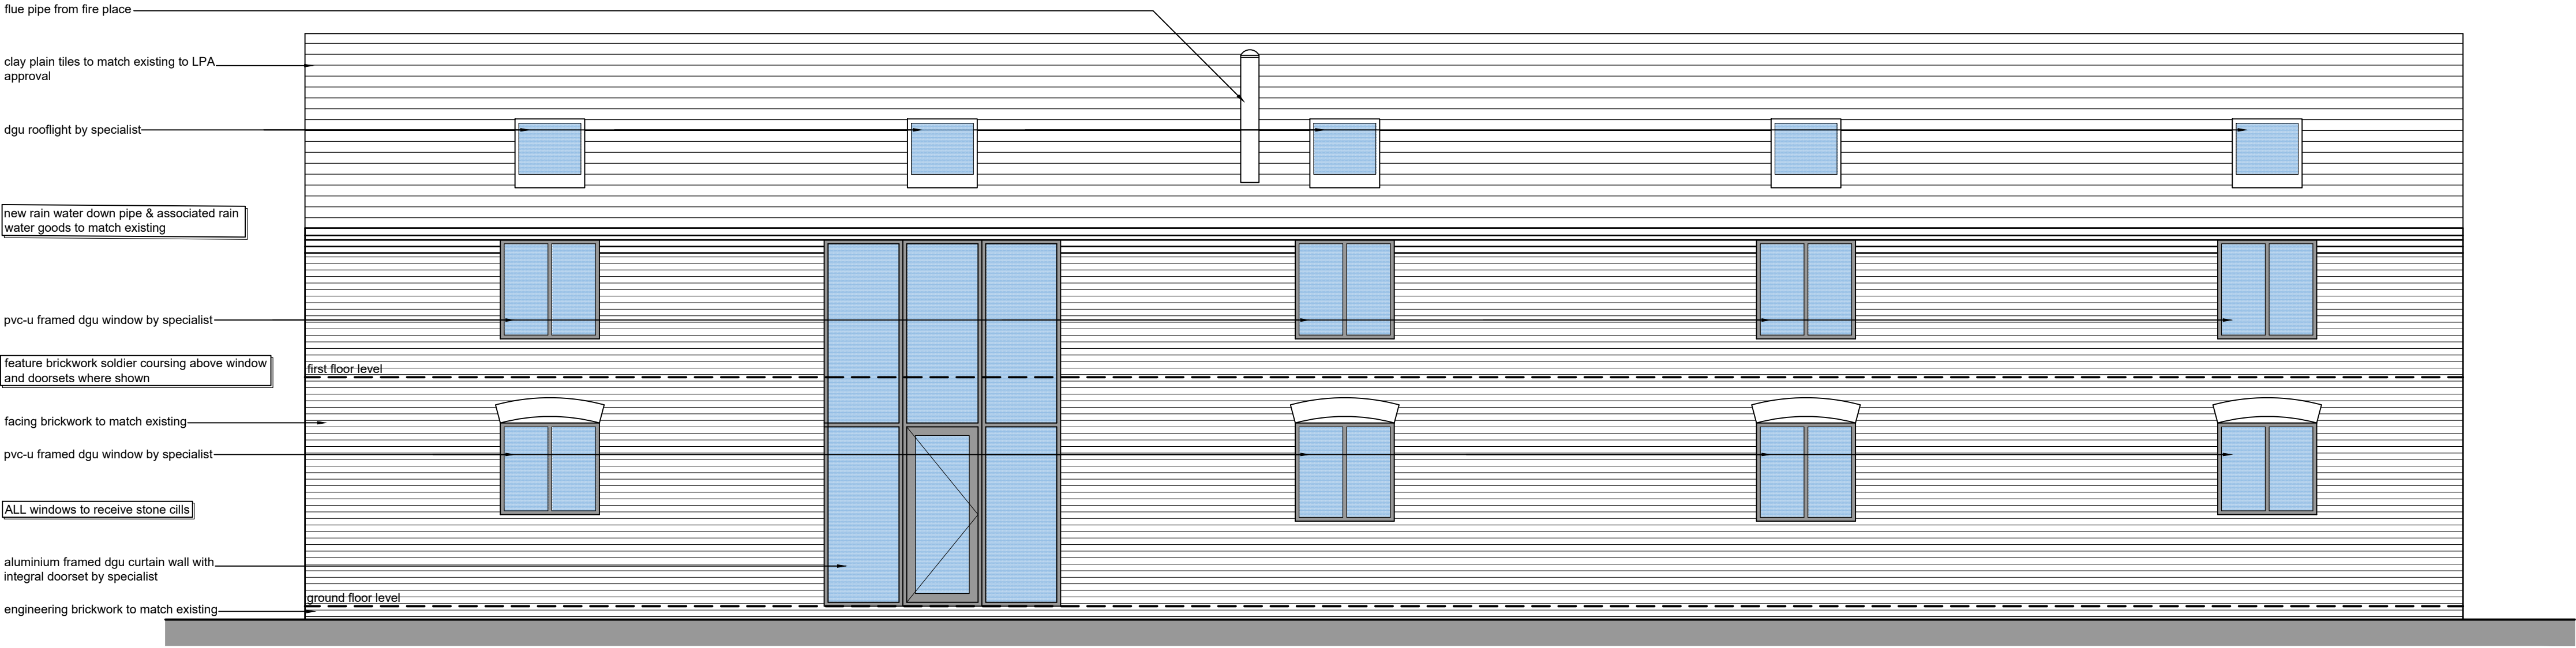


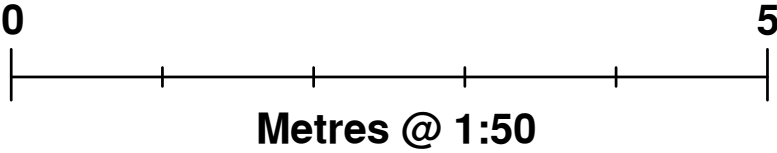


FRONT - NORTH WEST ELEVATION

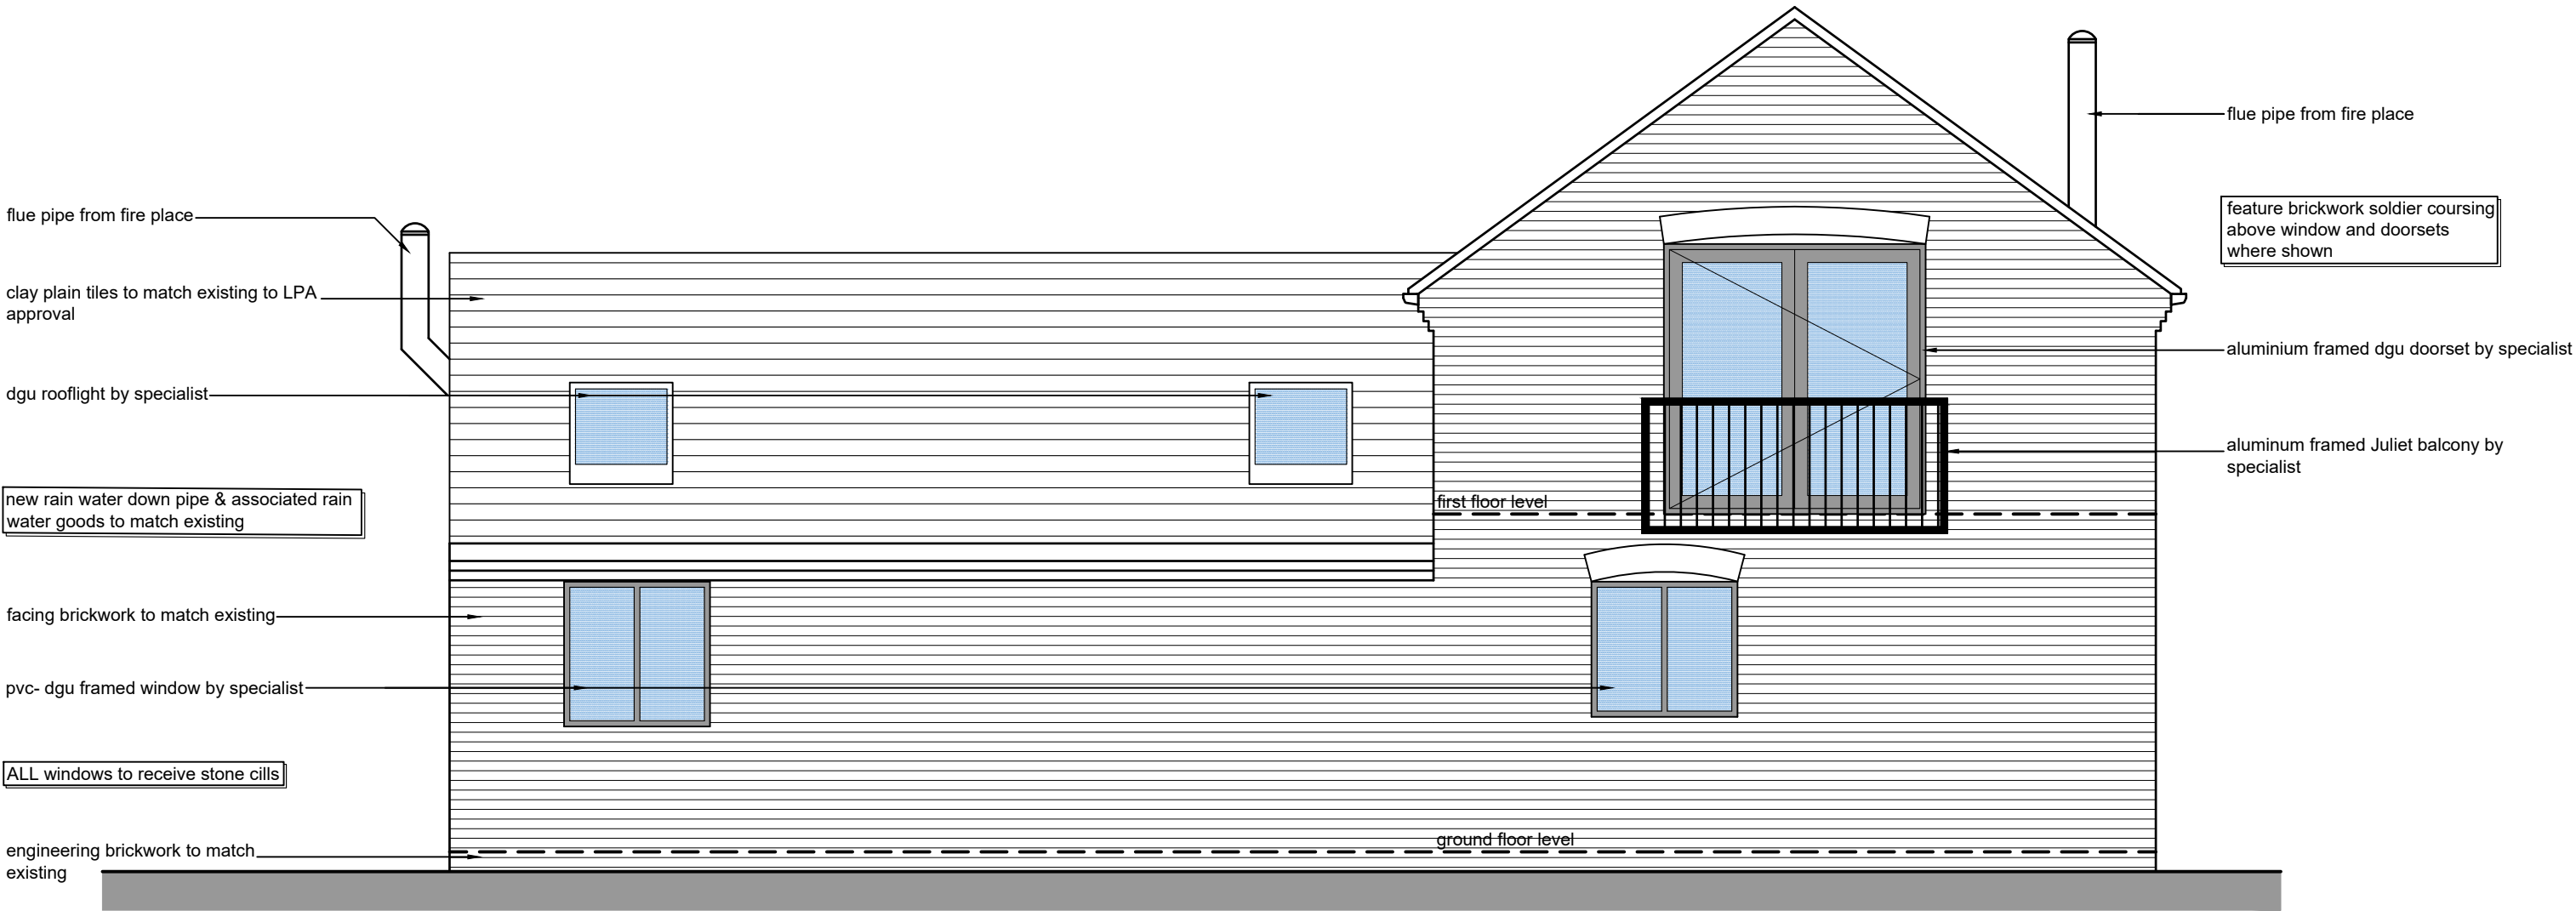

SIDE - NORTH EAST ELEVATION

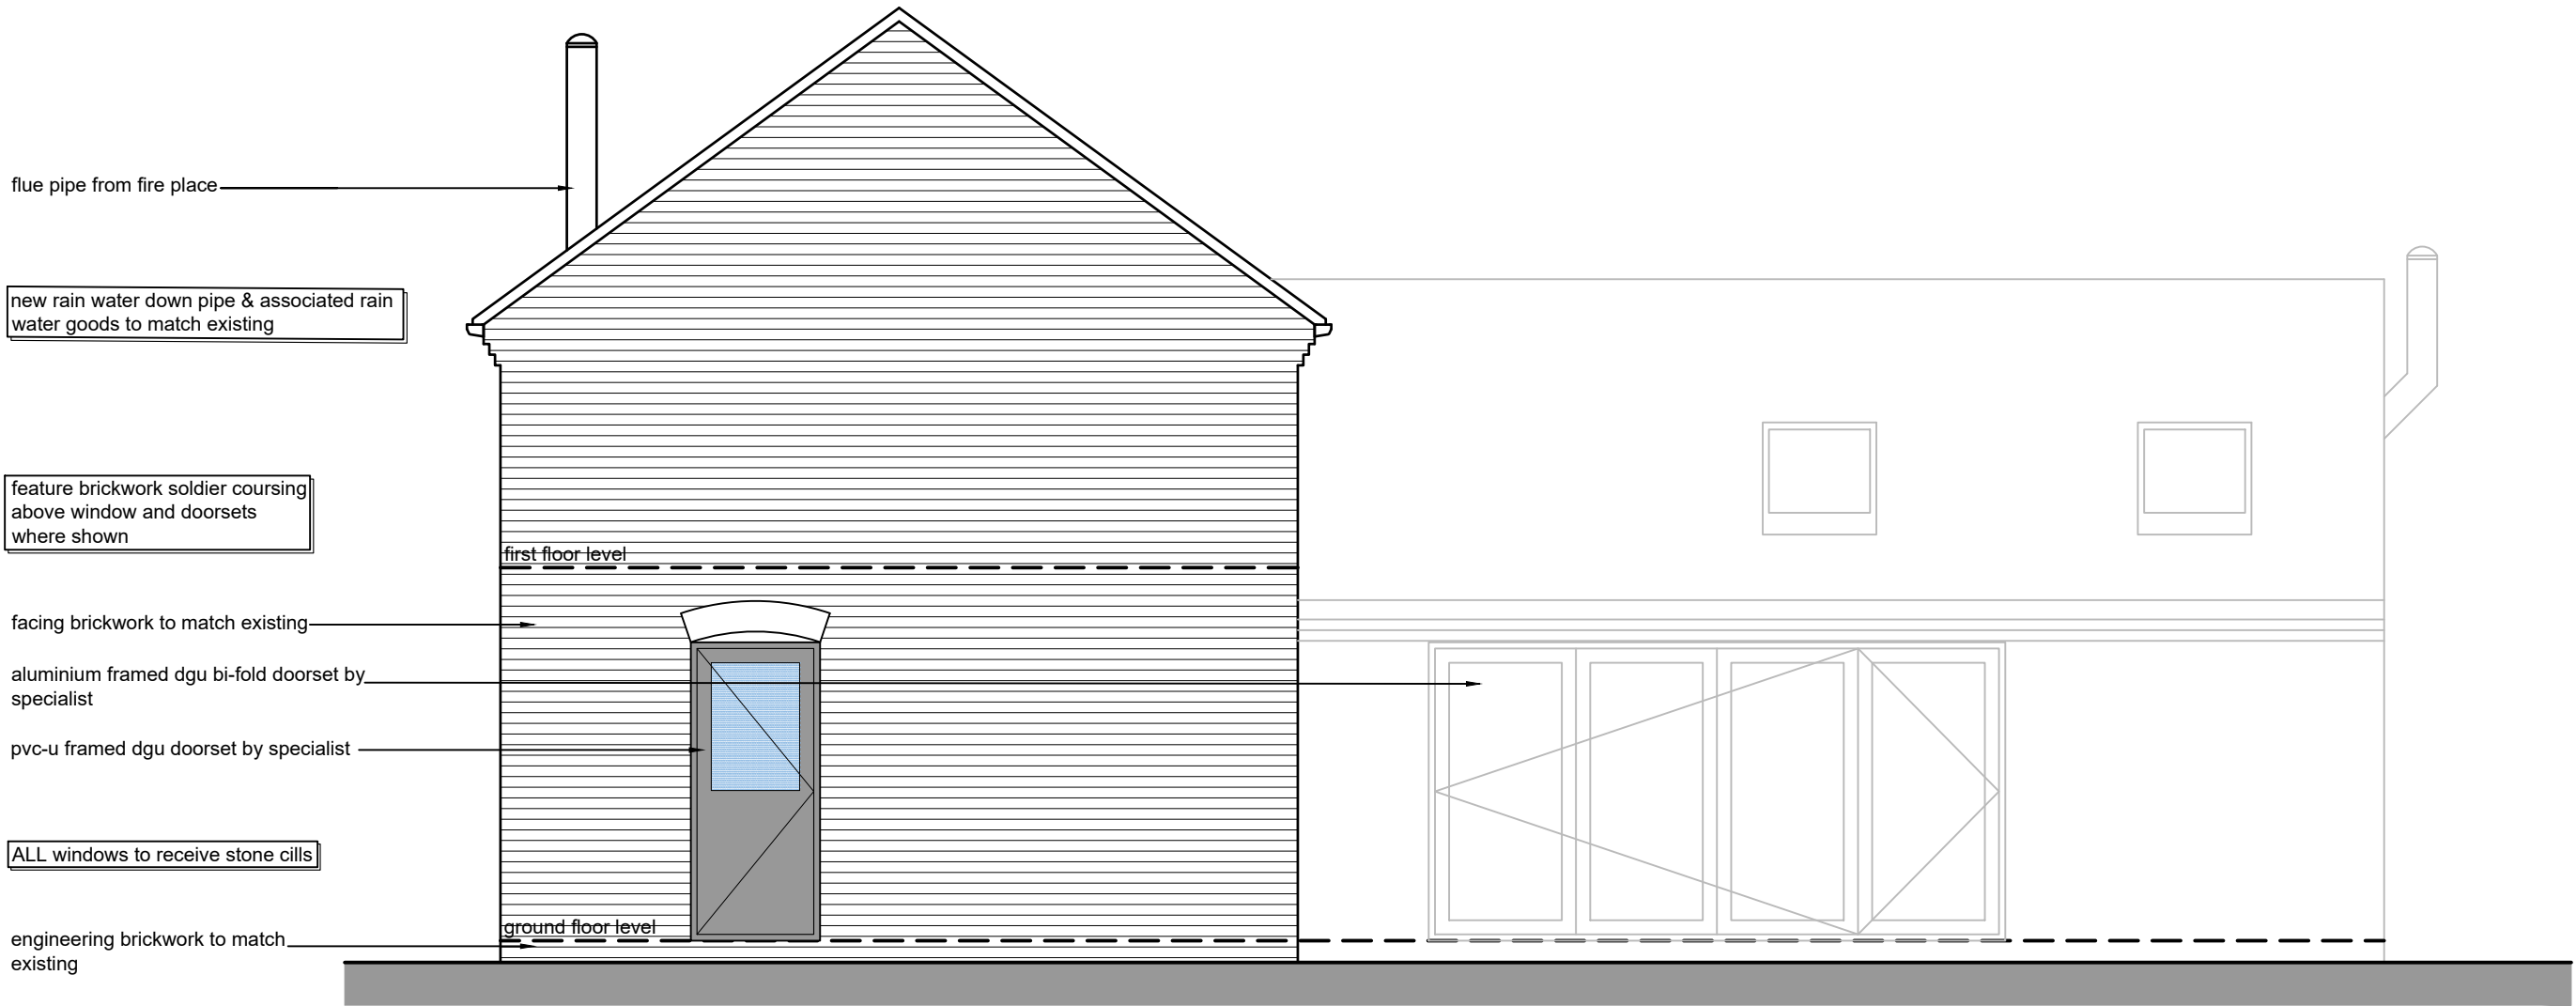

SIDE - SOUTH WEST ELEVATION

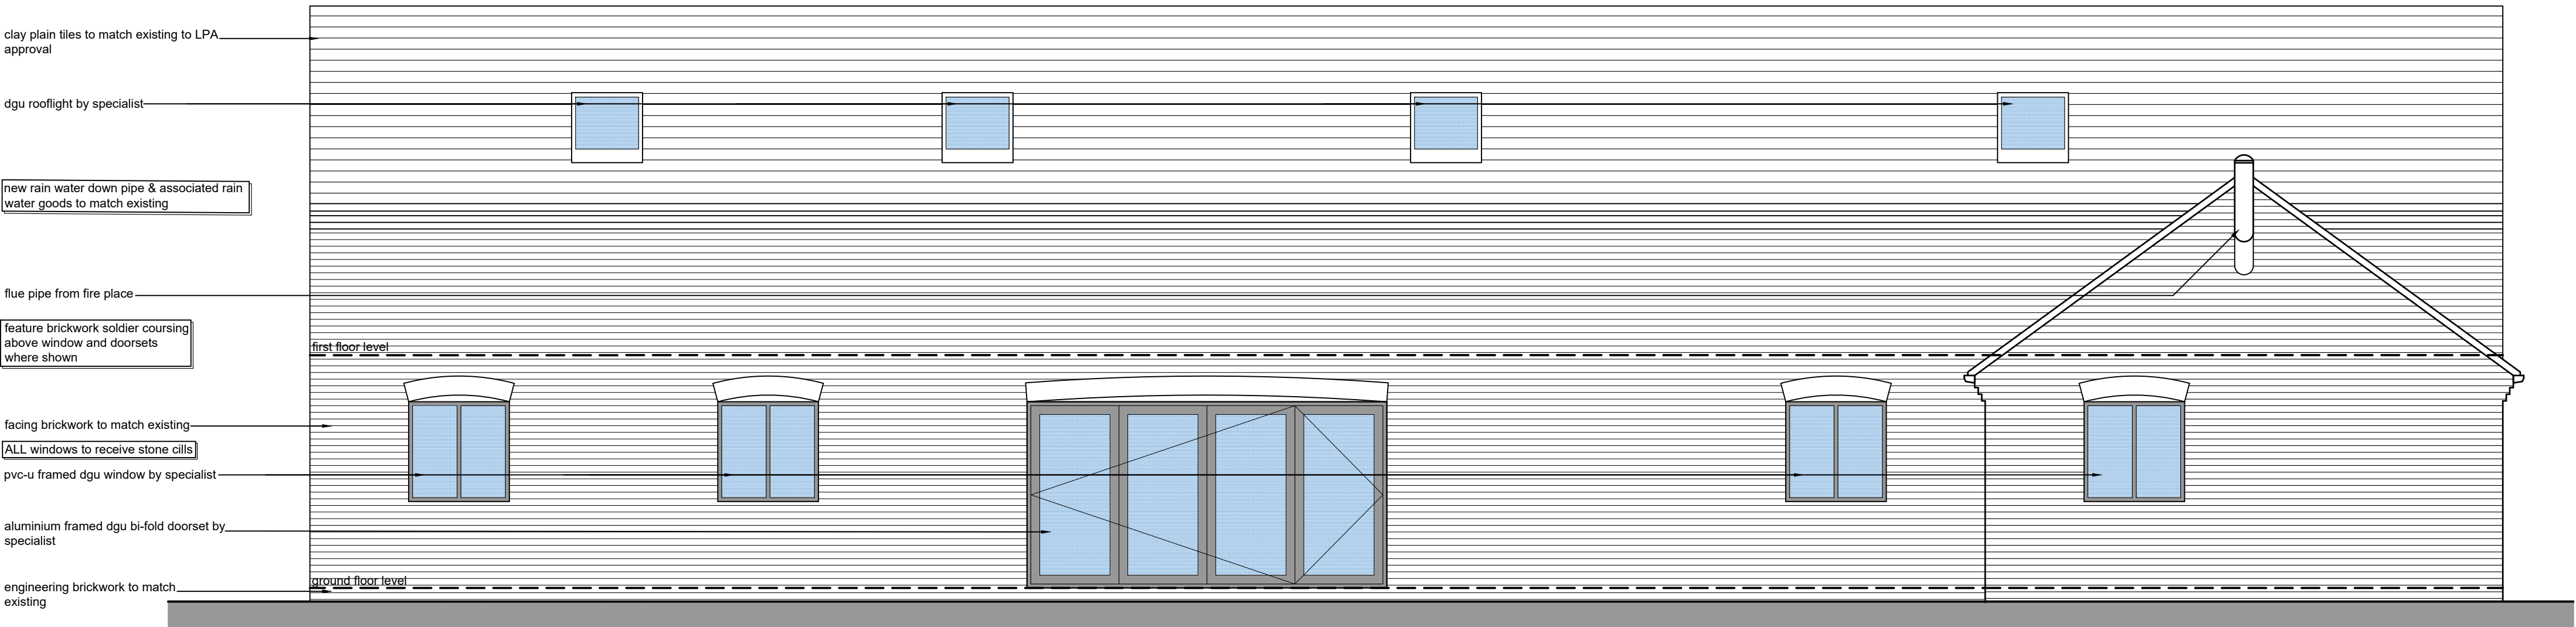


REAR - SOUTH EAST ELEVATION

NOTE:
CONTRACTORS TO VERIFY ALL DETAILS, SERVICES (ABOVE AND BELOW GROUND) DIMENSIONS ETC. PRIOR TO COMMENCEMENT OF WORKS

drawing to be read in conjunction with relevant Neptune Planning & Development Ltd., Structural Engineers, MAE Consultants and Specialist Sub-Contractors drawings, specifications, details etc.

DO NOT SCALE - do not scale this drawing (print or electronically).
contractors are to confirm dimensions onsite prior to the commencement of any works

REV/ID	Issue Name	Issue Date	Issued By
A	INTERIOR & EXTERIOR CHANGES TO THE APPROVED GROUND AND FIRST FLOOR PLANS, ADDITIONAL ROOF LIGHT ADDED TO FRONT ELEVATION	05/07/23	RAB
B	STONE CILLS REMOVED, CILL HEIGHTS PARTIALLY CHANGED, GLAZING (WINDOWS & DOORS) CHANGED TO ALUMINIUM AND PVC-U FRAMED SYSTEMS THROUGHOUT	12/09/24	RAB

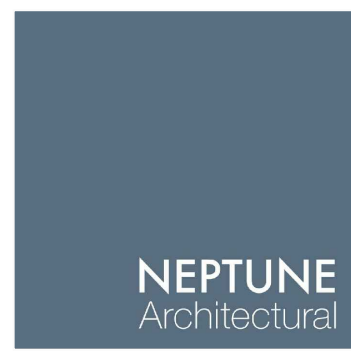

Neptune Architectural
Suite 20-24 The White House
83 Lifford Street
Belfast BT9 7GP
0161 944111
www.neptunearchitectural.co.uk

Project:
MEADOW BARN
SHENTON LANE
UPTON
CV13 6LA

Client: MR A SEATON			Drawing Title: PROPOSED ELEVATIONS	Checked by:
Scale (s): 1:50	Date: 05/07/23	Size: A1	Project No.: Drawing No.: Revision: 1414-P04B	Drawn by: RAB

Purpose of Issue:
VOC