



GROBY SERVICEMENS CLUB

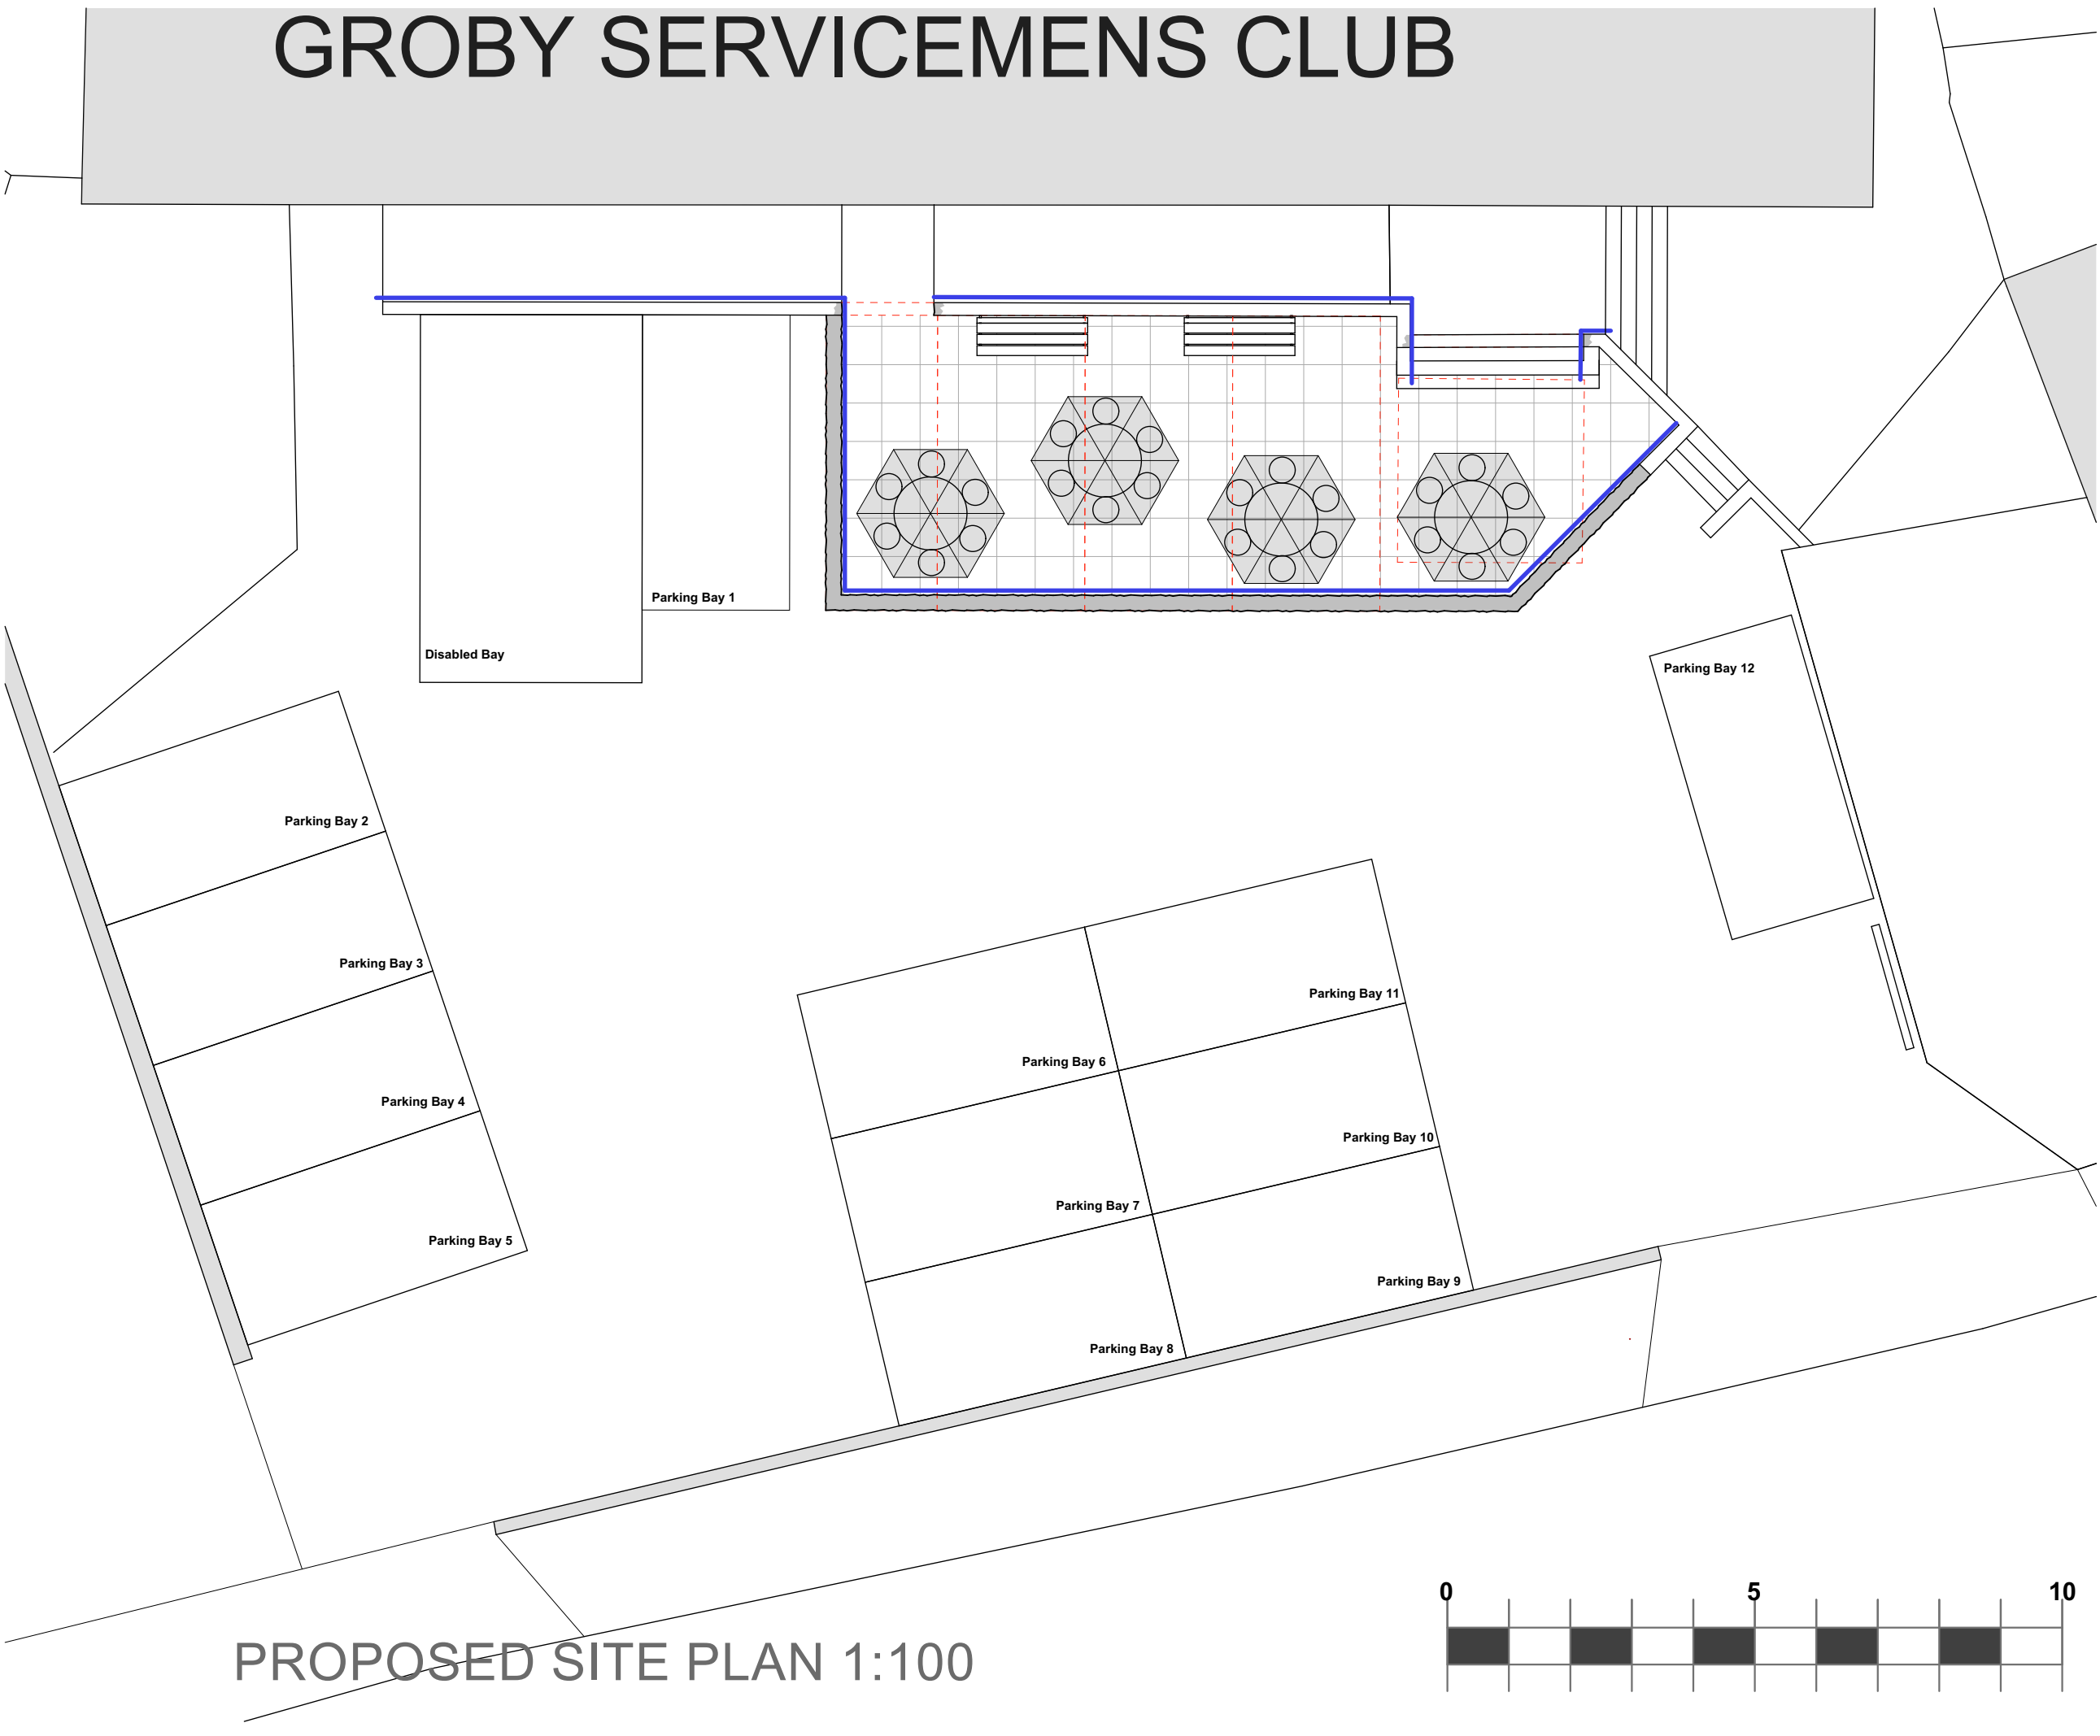

PROPOSED SITE PLAN 1:100

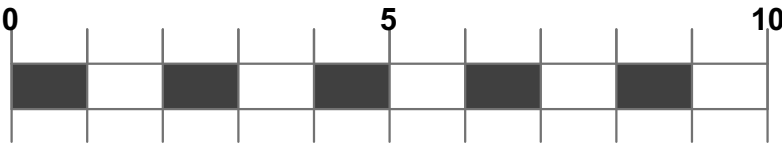

- Notes**
- 1) This drawing MUST NOT BE SCALED. Unless being used for planning purposes.
 - 2) All dimensions to be CHECKED ON SITE and any DISCREPANCY reported to the Architects.
 - 3) The site boundary shown is the best assumed from available data and does NOT represent legal ownership.

Revisions.	
☐ APPROVAL	☐ INFORMATION
☐ PRELIMINARY	☐ FOR CONSTRUCTION
Project GROBY EX SERVICEMEN'S CLUB EXTERNAL SEATED AREA GROBY	
Client CLUB MEMBERS	
Drawing Title PROPOSED SITE LAYOUT	
Drawing By PJT	Checked By JHS
Date SEPTEMBER 2024	Scale 1:100 @ A3
Drawing Number 7956 / 03	Revision
UNIT 4B FIR TREE LANE GROBY LEICESTERSHIRE LE6 0FH TEL. 0116 254 7868 EMAIL. enquiries@gwh.co.uk	
 Gordon White & Hood Ltd Registered in England No 4088022 www.gwh.co.uk	