



1. Drawings copyright of © Architectural Vistadesigns Ltd
2. Drawings not to be used without written consent.
3. Planning drawings should not be used for the purpose of construction or working drawings.
4. Building Regulation approved drawings are not construction or working drawings.
5. All dimensions must be checked and verified on site before commencing works.
6. OS data may have been used for the purpose of a Planning submission.
7. Do not scale from the drawings.

Revisions


Rev.	Date	Comments
------	------	----------

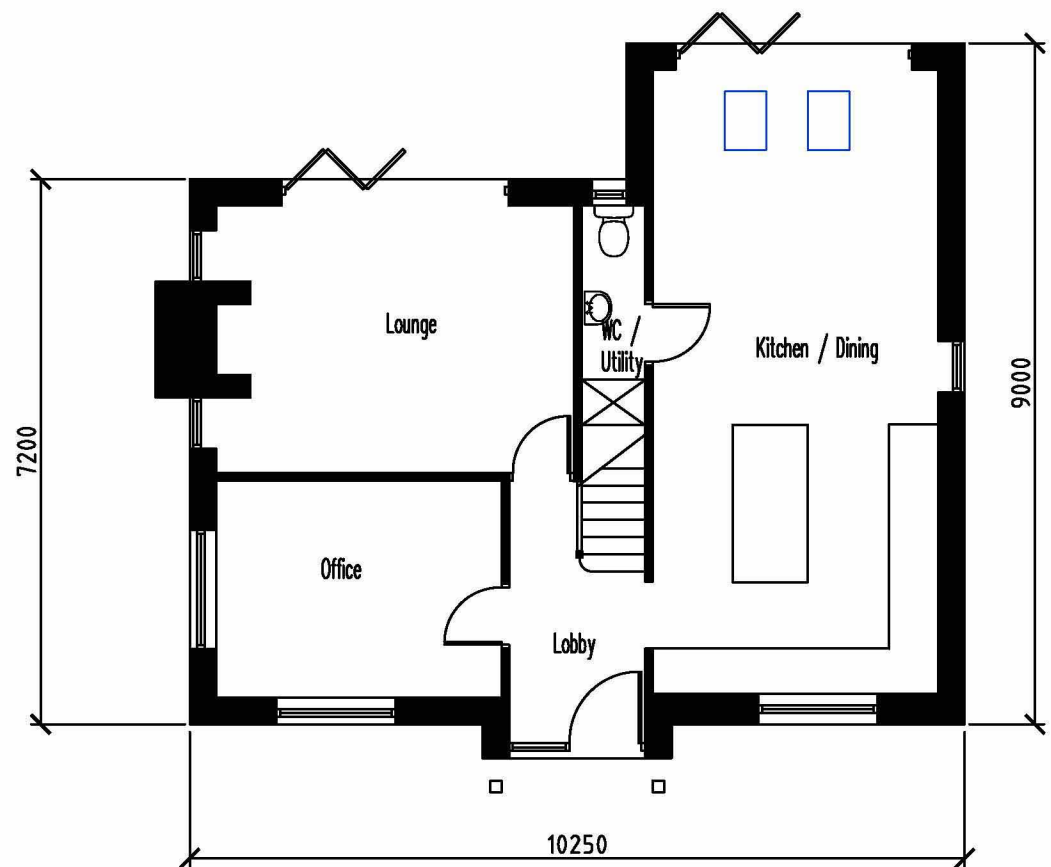


Proposed Ground Floor Plan

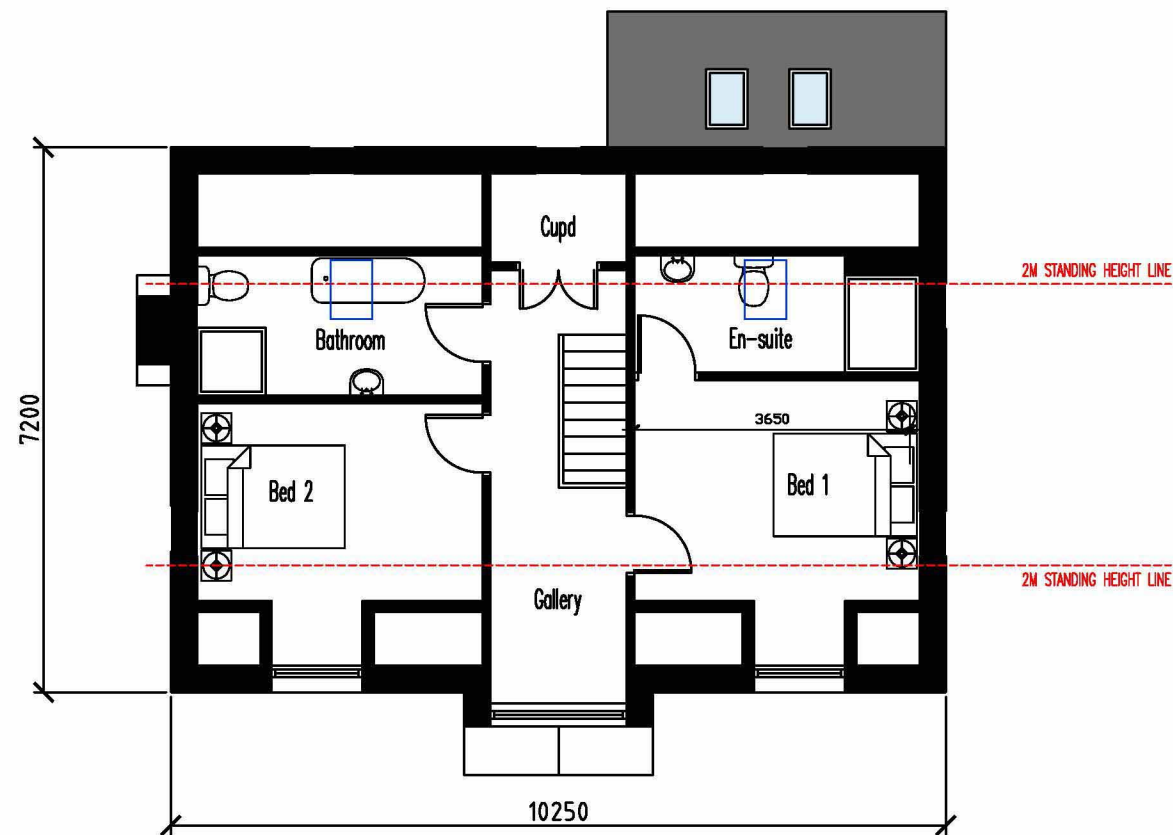

Proposed First Floor Plan

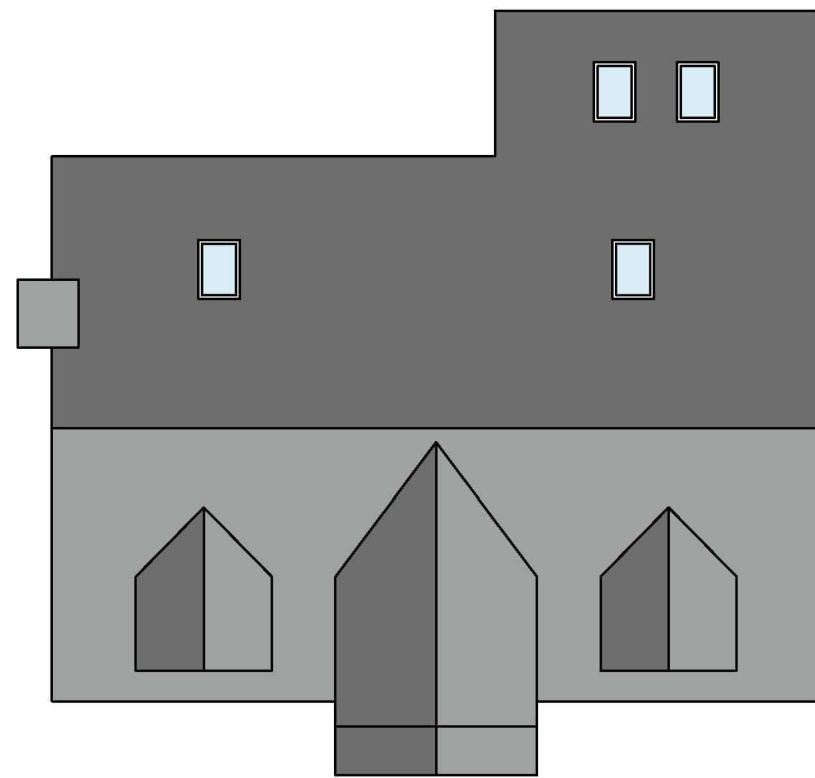

Proposed Roof Plan

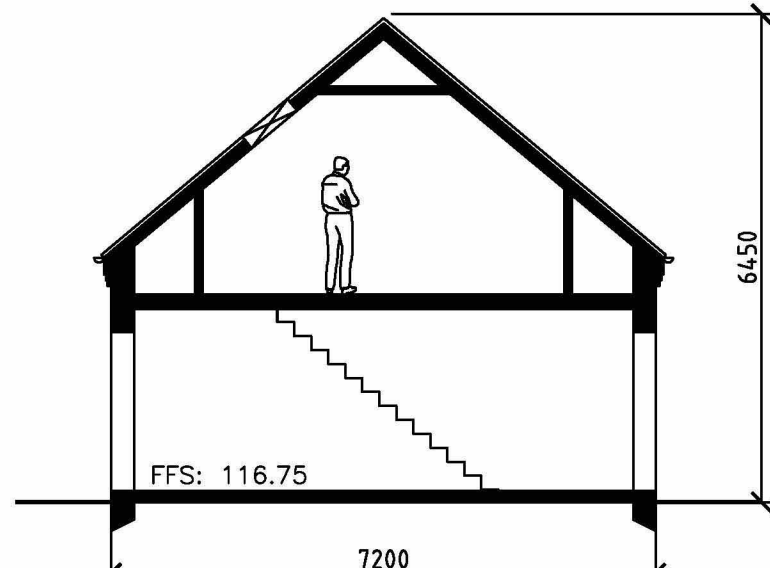

Proposed Indicative Section




Proposed Front Elevation



Proposed Side Elevation



Proposed Rear Elevation

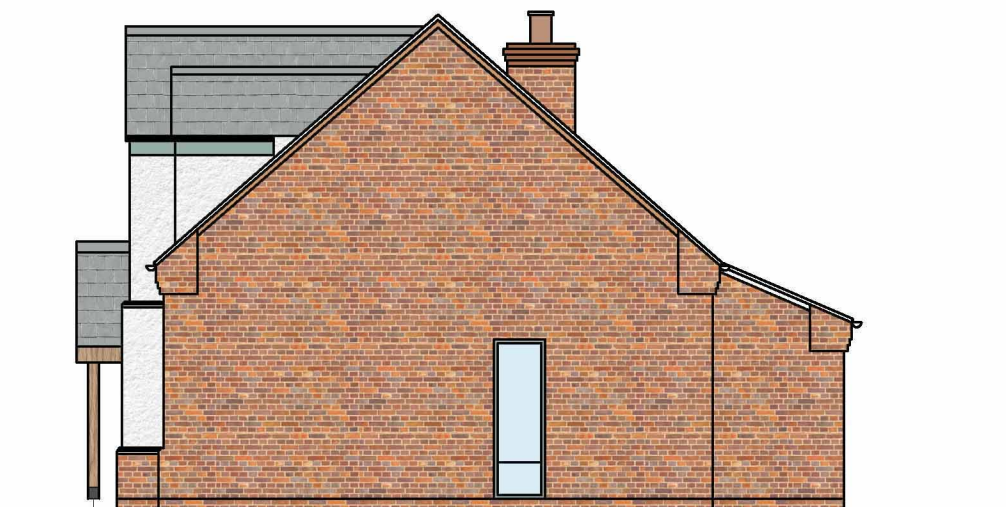

Proposed Side Elevation



Proposed Street Scene



Existing Street Scene



ArchitecturalVistadesigns Ltd

a: The Paddock, 118 Paddock Way, Hinckley, Leics LE10 0BZ

m: 0785 458 2584 t: 01455 698 839

w: www.architecturalvistadesigns.co.uk

e: studio@architecturalvistadesigns.co.uk

Client: Mr David Taylor Dwg Status: PLANNING

Dwg: Proposed Plans and Elevations

Project: Erection of a Self-Build Detached Dwelling
on land at No. 1A Boyslade Road East, Burbage LE10 2RQ

Scale: 1:100 @ A1

Date: 26.06.2024

Drawn By: map

Dwg No.

Rev.

AVD-818-BRB-PL03

-