




Side Elevation

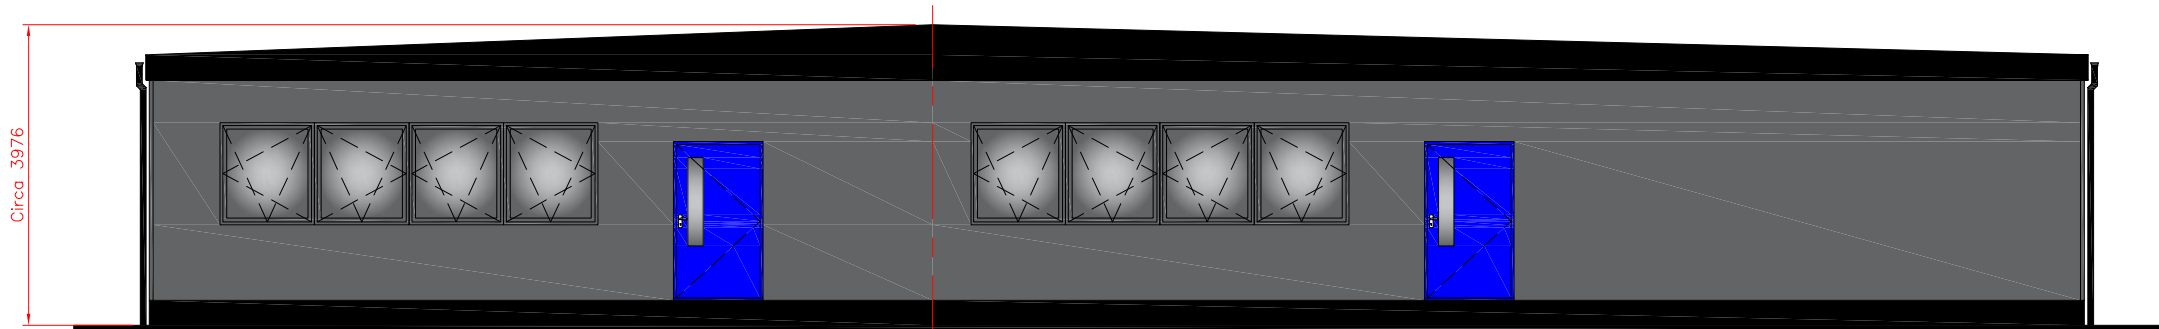

Side Elevation

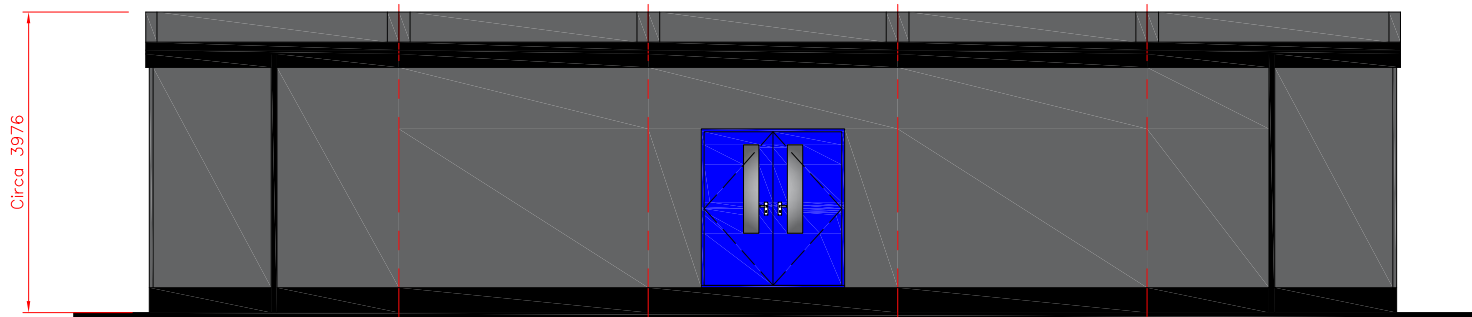

Front Elevation

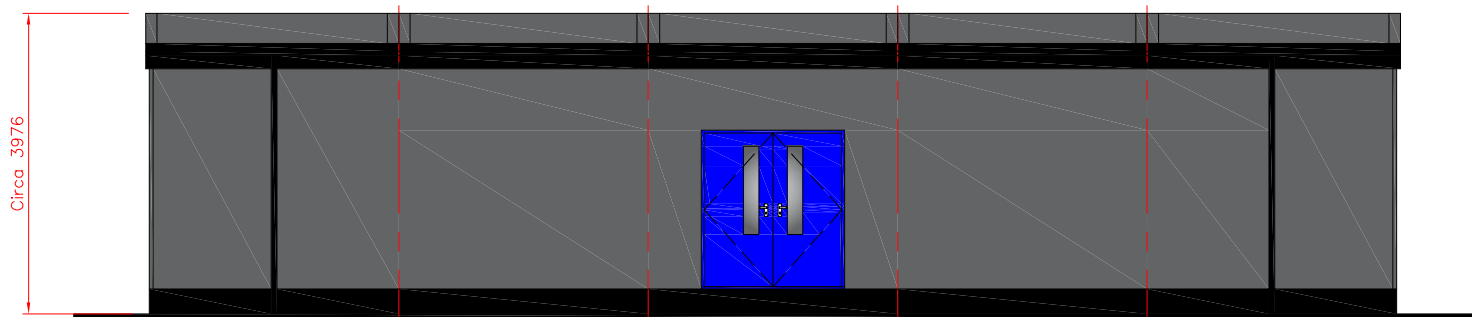

Rear Elevation

External Notes

Walls: to be finished in low-maintenance plastisol steel on 9mm Multipro, (colour - Merlin Grey 18B25).
Fascia: to be finished in low-maintenance plastisol steel on 9mm Multipro, (colour - Black 00E53).
Skirt/plinth: to be finished in low-maintenance plastisol steel on 9mm Multipro, (colour - Black 00E53), & to a max. depth of 600mm. Periscope vents to be provided at low level, allowing for cross ventilation underneath the building, (as required).
Windows: to be sized as shown & be of a FOV type, double glazed, (colour - Anthracite), bottom hung, open in, tilt & turn type, uPVC construction, c/w trickle vents & 100mm restrictors to openings.
Doors: to be of a composite steel/security type & c/w disabled door thresholds, (colour - Ultramarine Blue RAL5002). Please refer to Production Door Schedule - DB657.16_Rev A, Door D6 only to have access control, conducted back to the school's existing access control system.
Rainwater goods: to be of a square section uPVC type, (colour - Black), & positioned as shown.
Roof: to be of a modular flat roof 'mono-pitch, back-to-back' design c/w Firestone roofing blanket, (colour - Black).

NOTES

REV	DATE	DESCRIPTION	BY

DERBYBEECHmodular

CLIENT NAME:

Ridge & Partners

PROJECT NAME:

Modular Classroom Building
Brookvale Groby School

DRAWING NAME:

Visual Elevations for Client

SCALE:

1:100@ A3

DATE:

02.07.24

DRAWN BY:

PJM

CHECKED BY:

N/A

DRAWING NUMBER:

DB657.21

REV:

THIS DRAWING & DESIGN, IS THE SOLE PROPERTY OF:
DERBYBEECH MODULAR, & MUST NOT BE COPIED,
LOANED, &/OR COMMUNICATED, IN WHOLE, OR IN
PART, TO ANY THIRD PARTY, WITHOUT DUE CONSENT
FROM DERBYBEECH MODULAR