




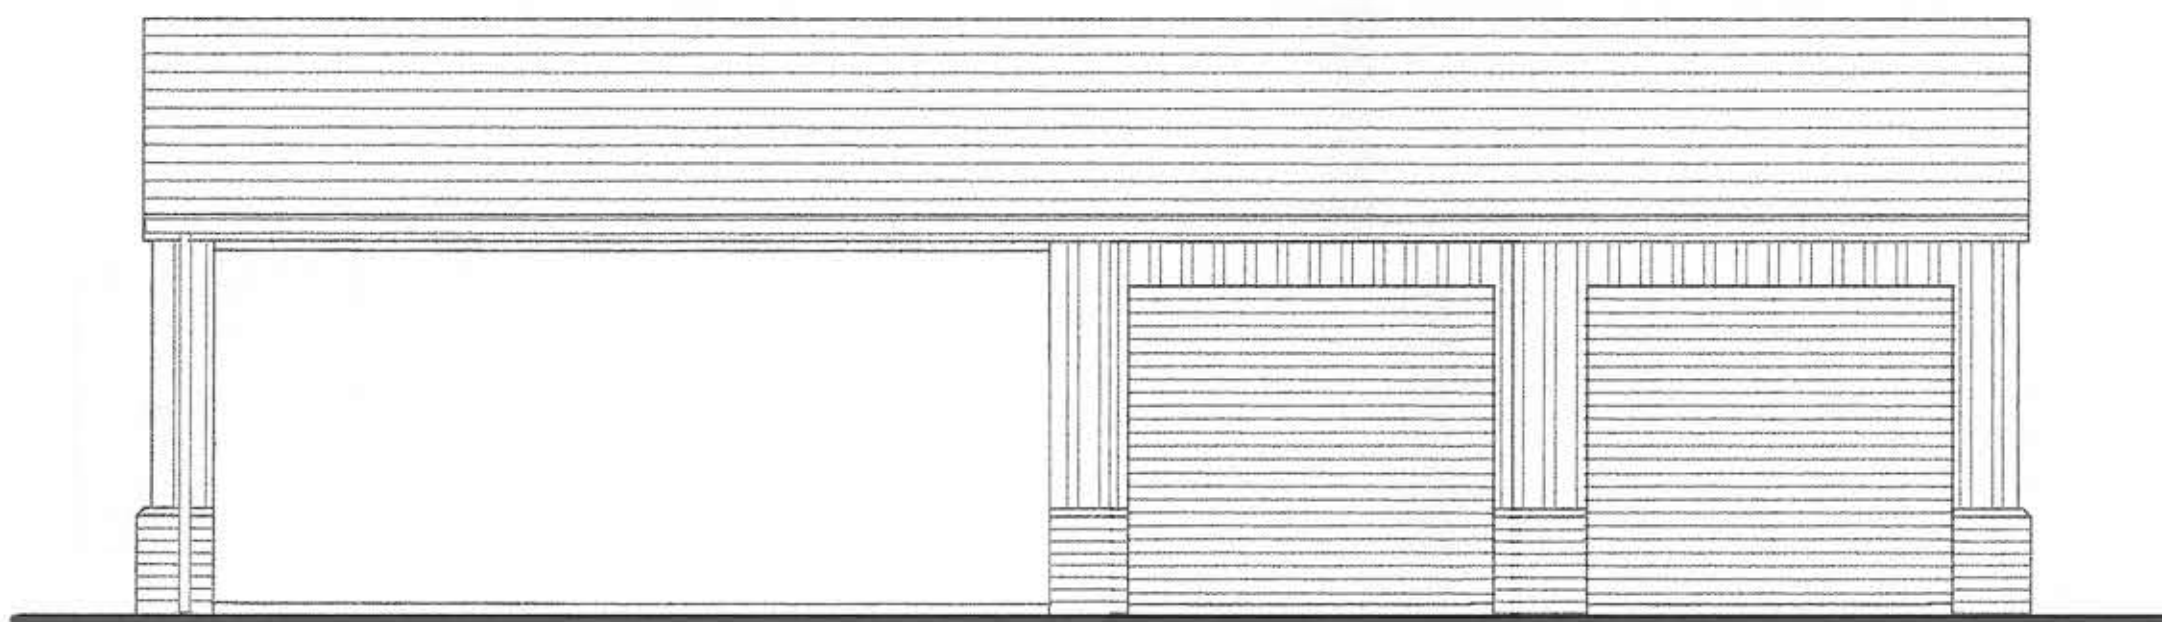


Existing Front Elevation [Facing North East]
Scale 1:50

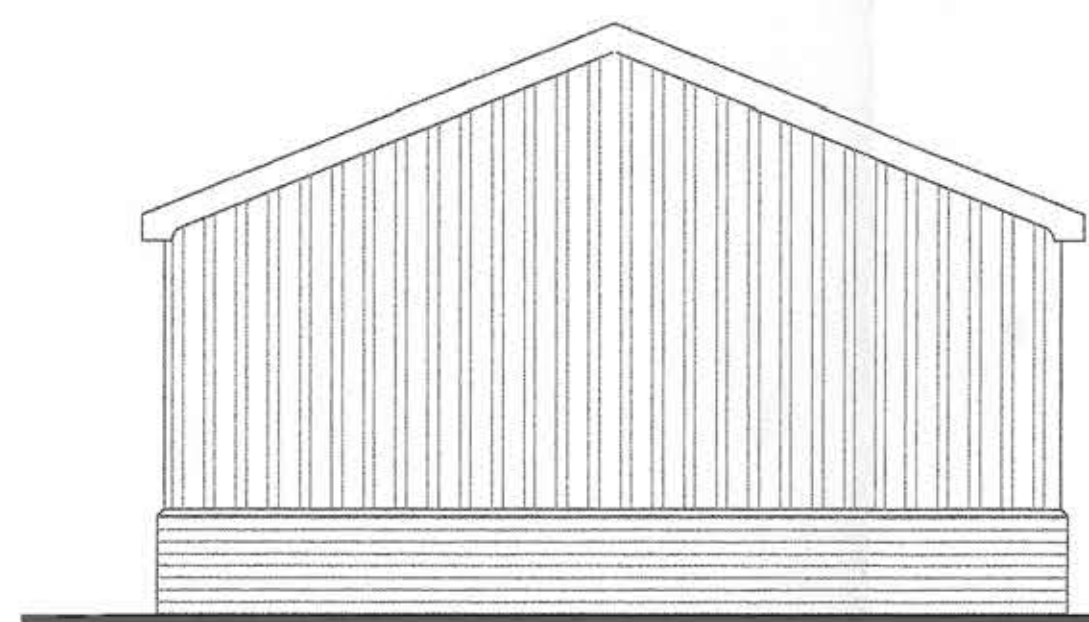


Existing Side Elevation [Facing South East]
Scale 1:50

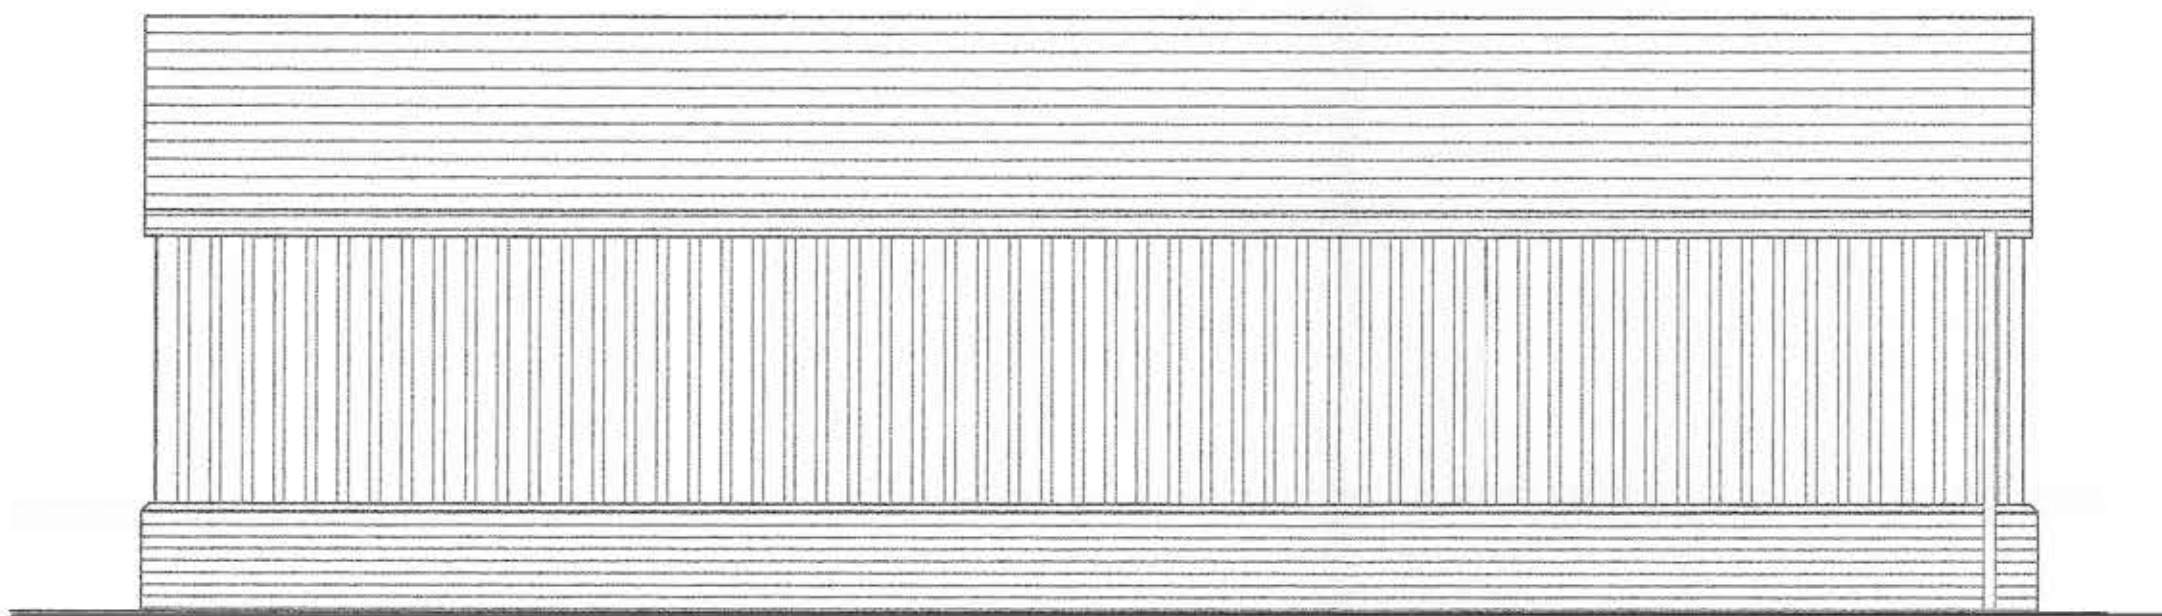


Existing Rear Elevation [Facing South West]
Scale 1:50

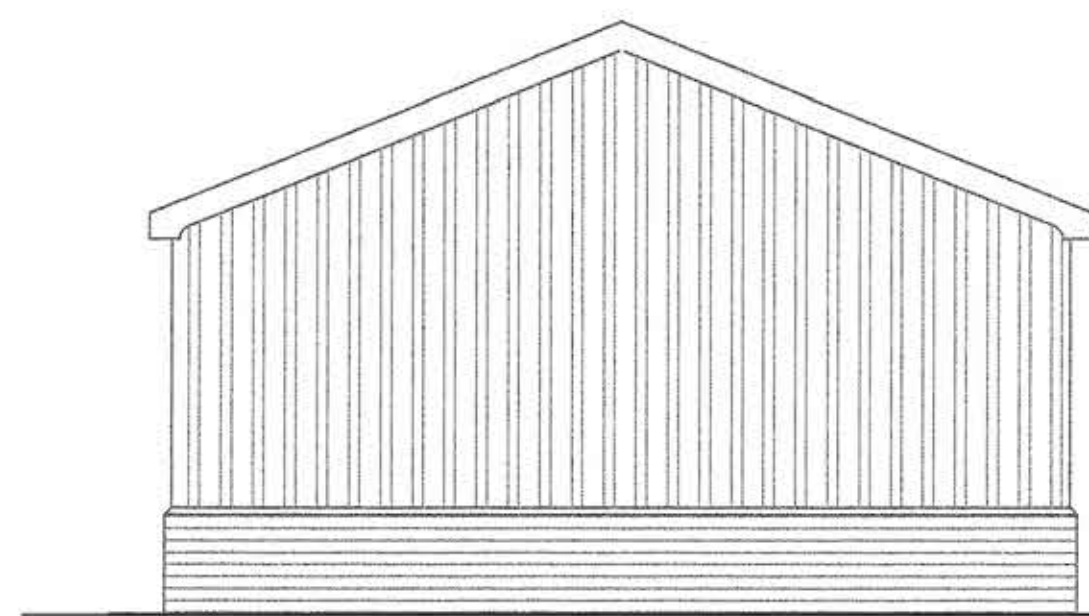

Existing Side Elevation [Facing North West]
Scale 1:50

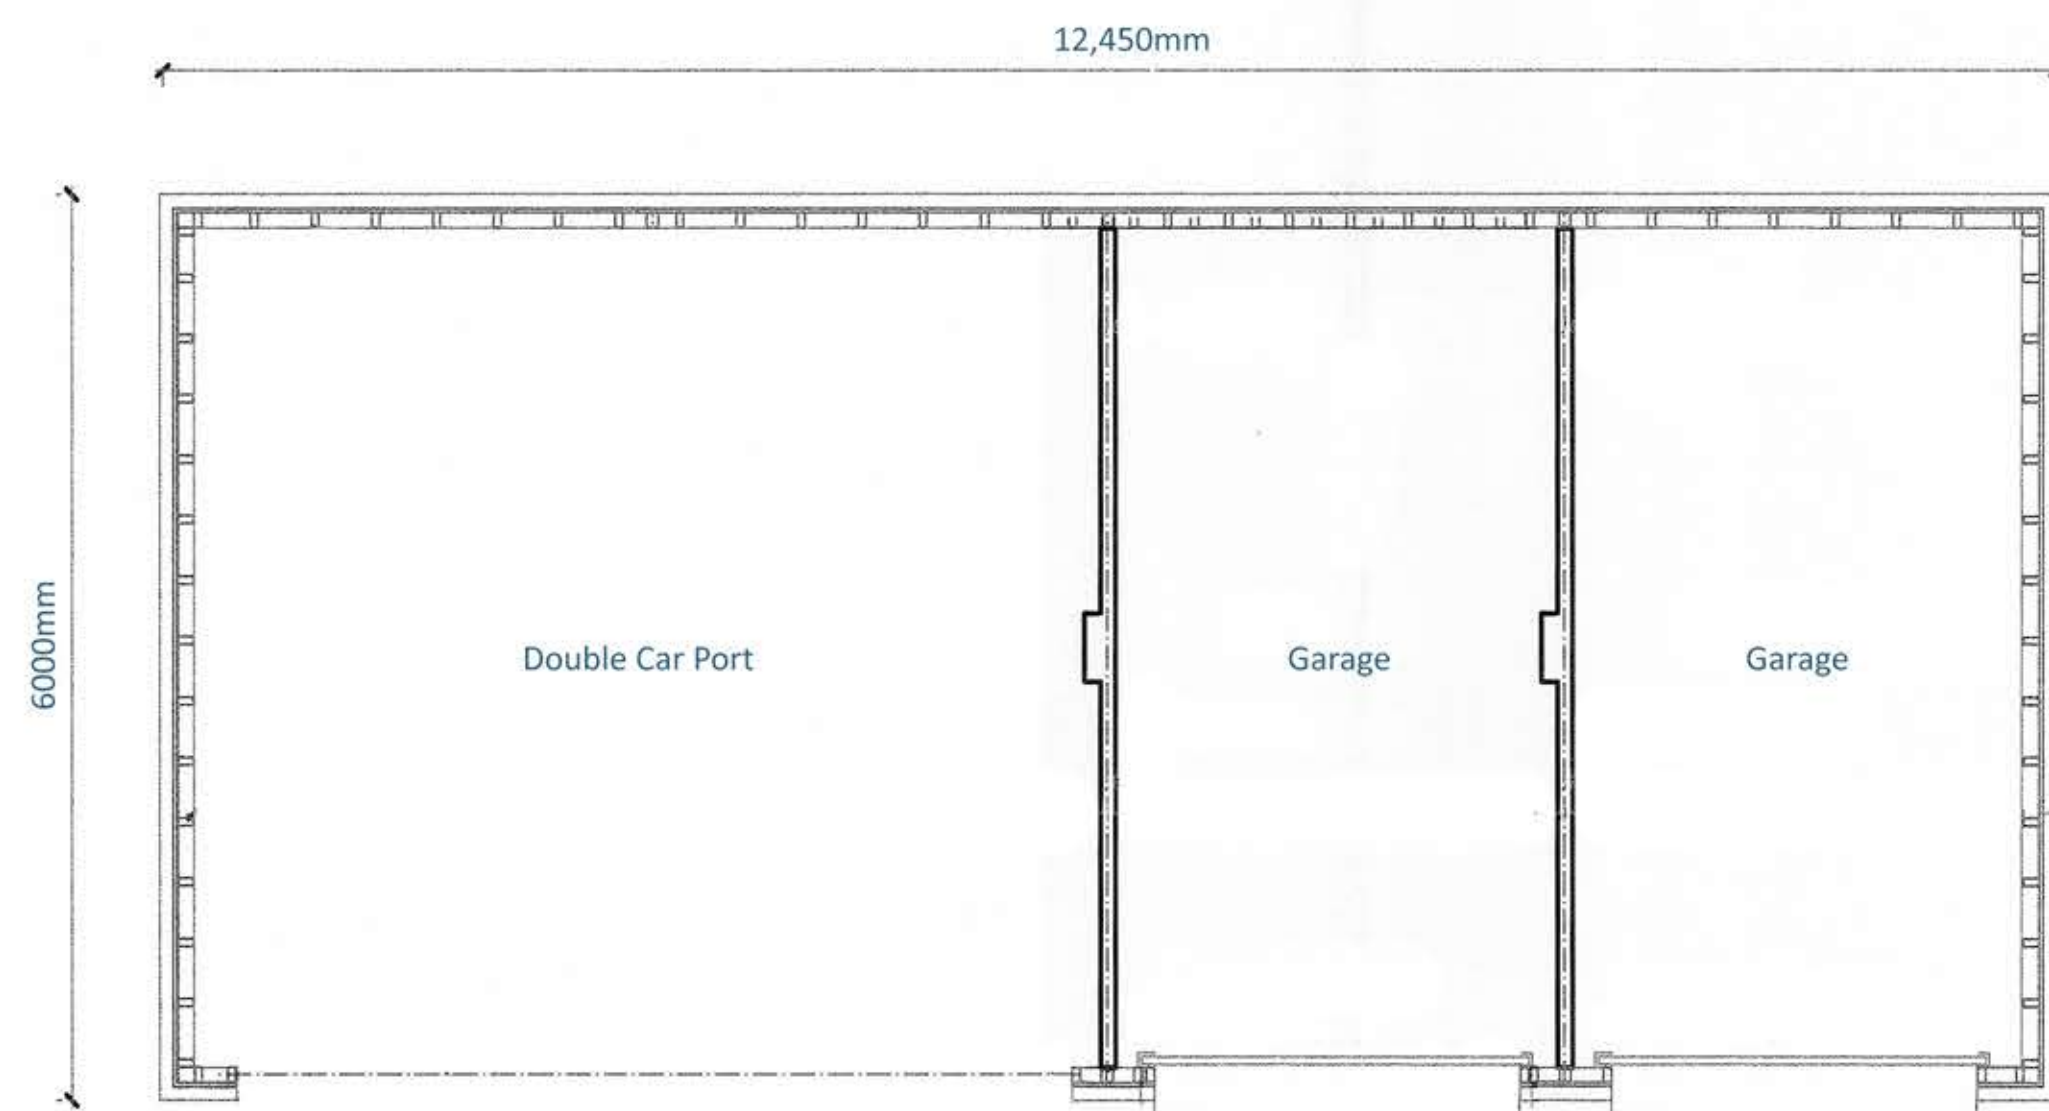

Existing Floor Plan
Scale 1:50

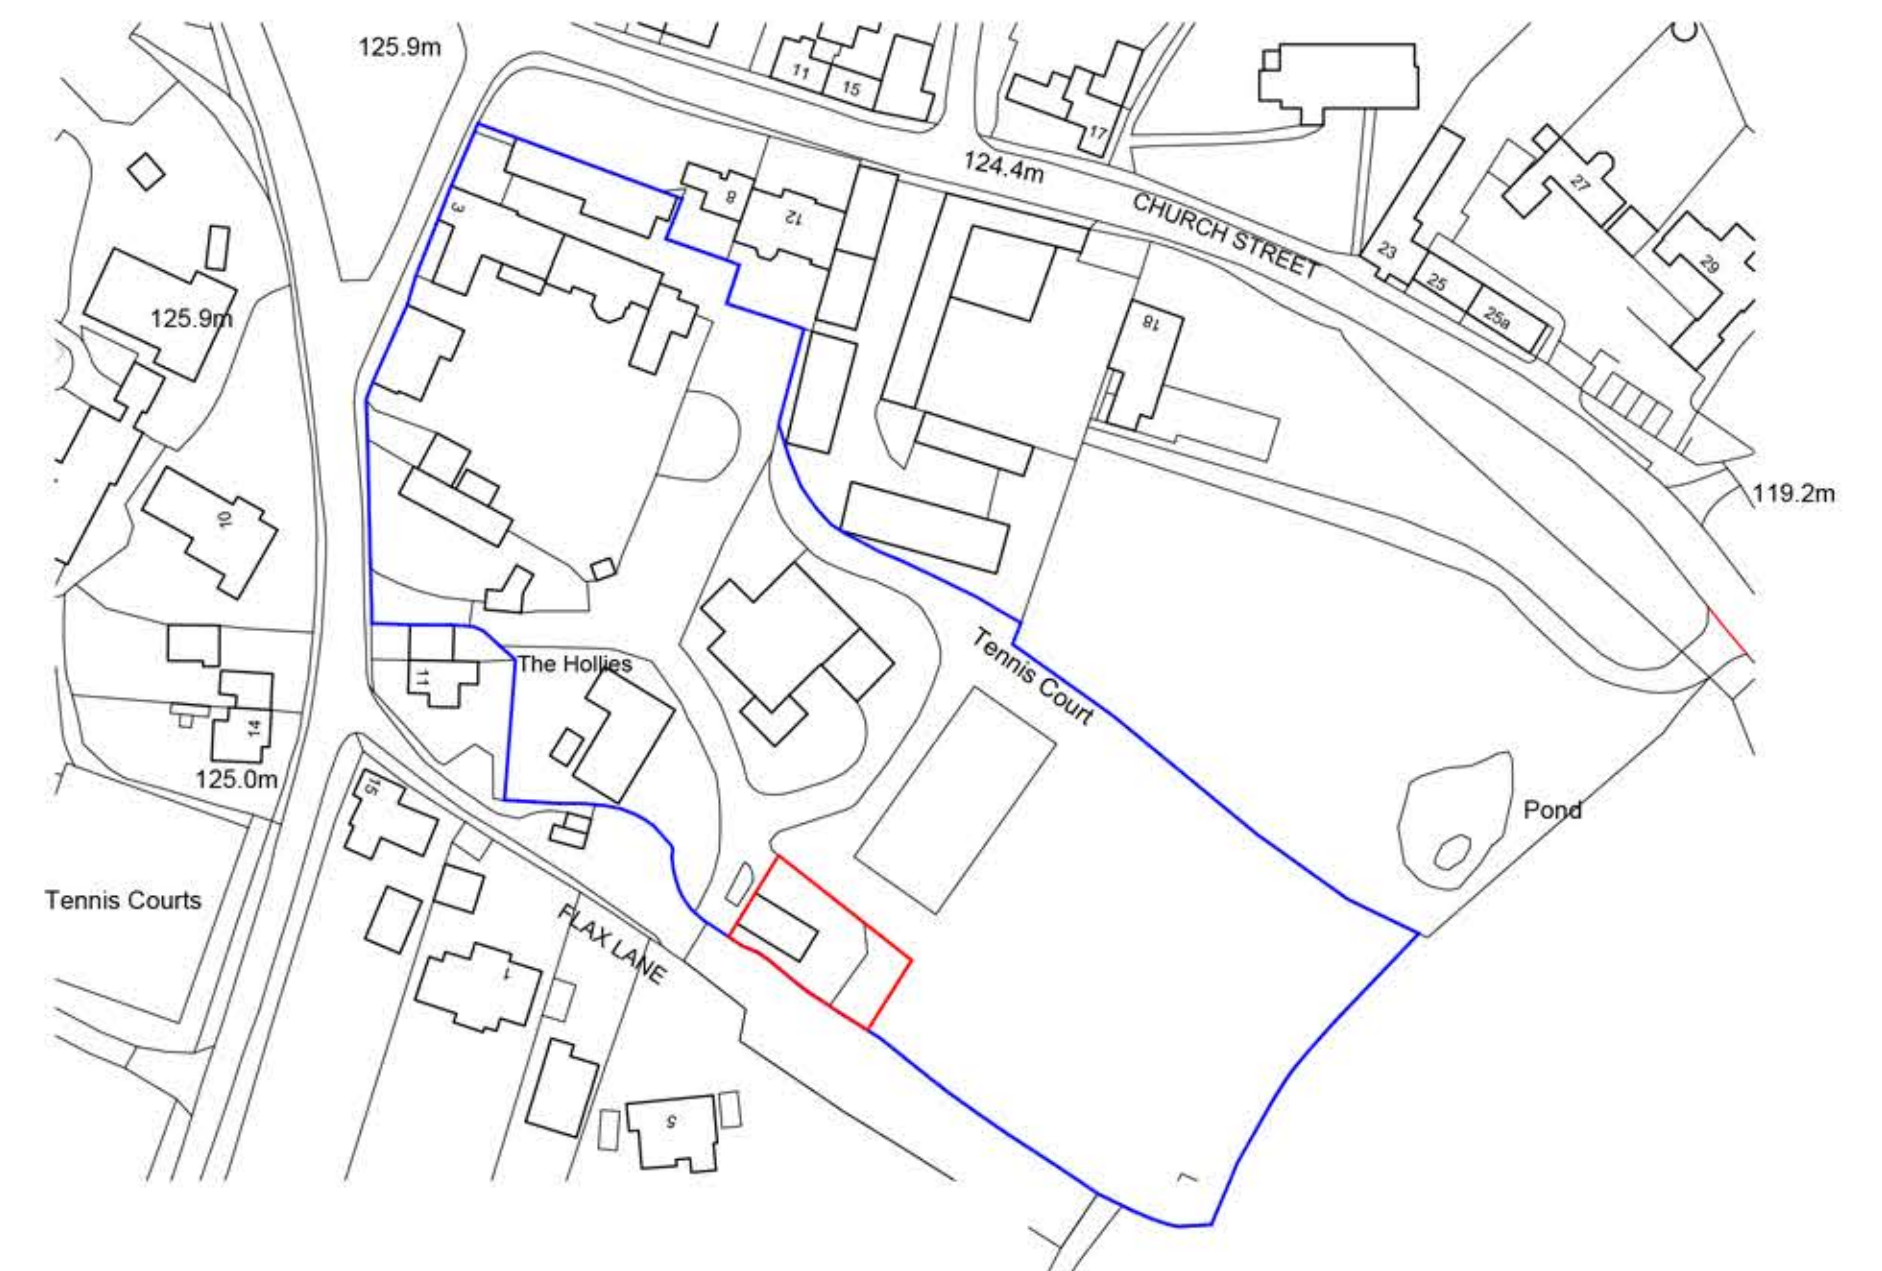

Ordnance Survey, (c) Crown Copyright 2023. All rights reserved. Licence number 100022432

Location Plan
Scale 1:1250



0 0.5 1 2 5 10

Disclaimer

© This drawing is the copyright of Lawrence & Finley Architects Ltd. and may not be reproduced or used except by written permission.
Figured dimensions to have precedence over scaling.
Please read this drawing in conjunction with the specification.
Check all site dimensions prior to any construction.
Refer any discrepancies found to the Architects.

Revisions

Contact + Location

T 07974 834305
E kristian@lfarchitects.co.uk

Lawrence & Finley Architects Ltd.
27 Templar Road,
Ashby-De-La-Zouch,
Leicestershire, LE65 2AD

Details

Client	Mr & Mrs Assinder
Job Title	Twycross House Pre-Preparatory School
Job Type	New Residential Development
Drawing Title	Existing Plans, Elevations + Location Plan
Job Number	251
Drawing Number	PL-01
Scale	1:50 + 1:1250 A1
Status	PLANNING



LAWRENCE | FINLEY
ARCHITECTS