




Block Plan
Scale 1:500


Ordnance Survey, (c) Crown Copyright 2023. All rights reserved. Licence number 100022432

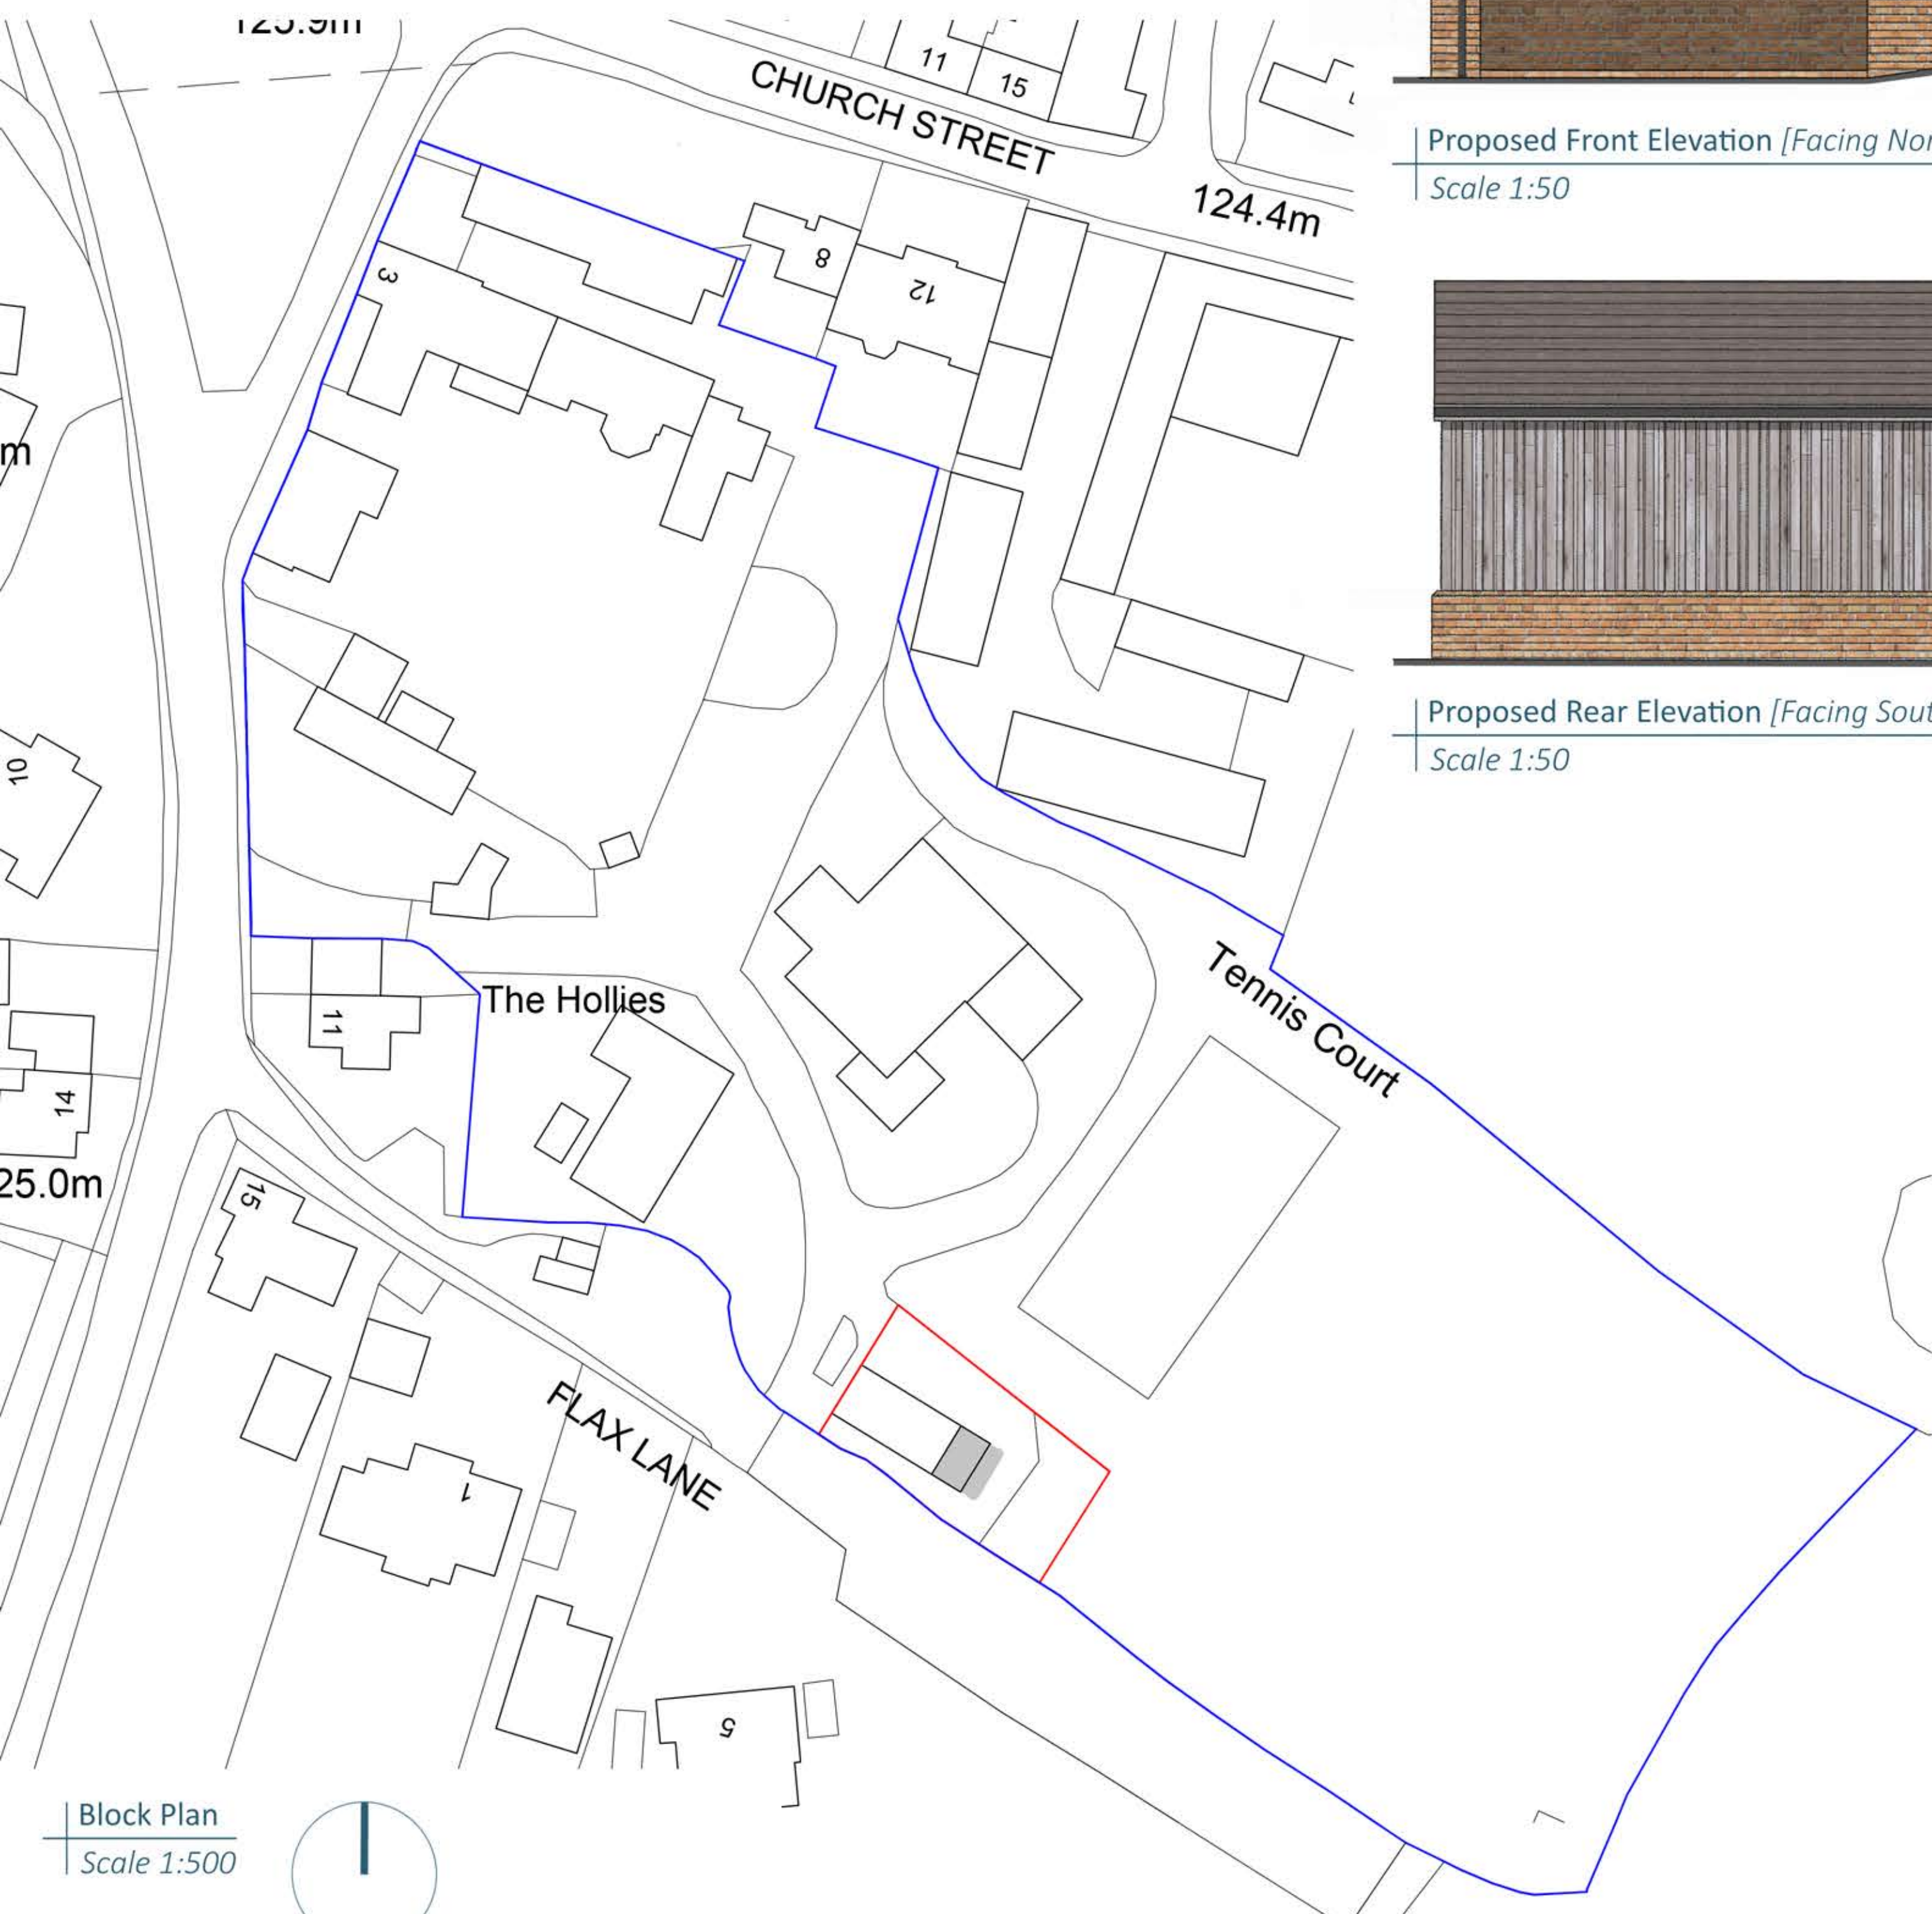


Proposed Front Elevation [Facing North East]
Scale 1:50




Proposed Rear Elevation [Facing South West]
Scale 1:50

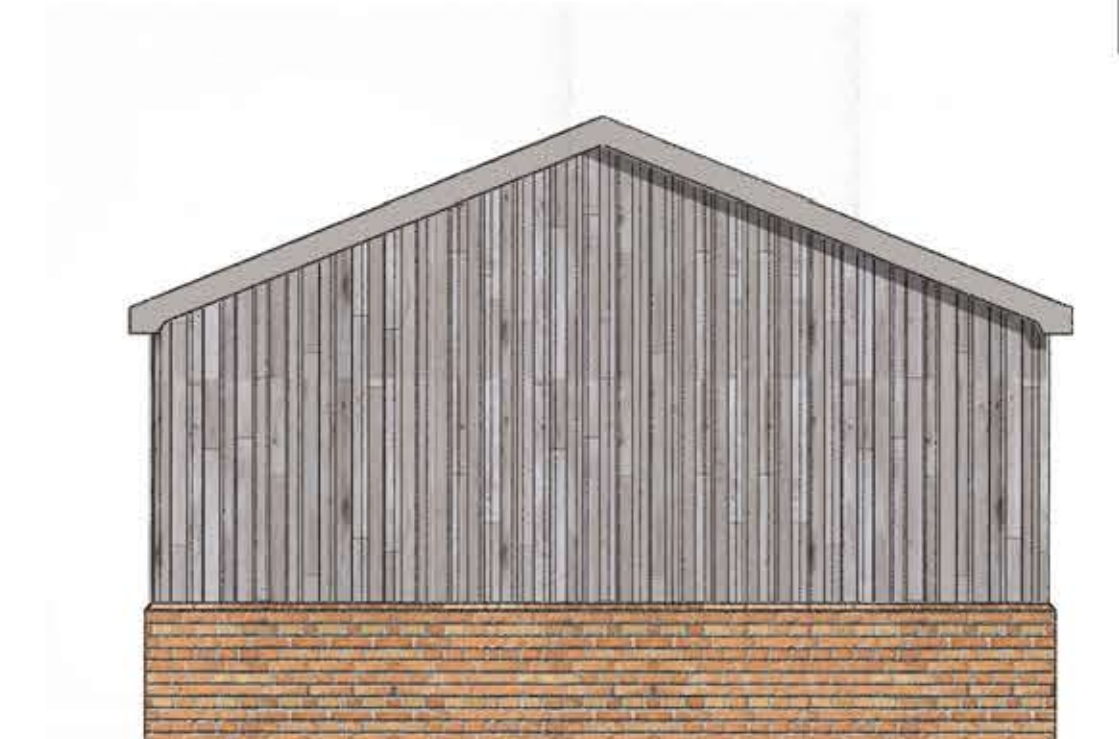

Proposed Side Elevation [Facing South East]
Scale 1:50

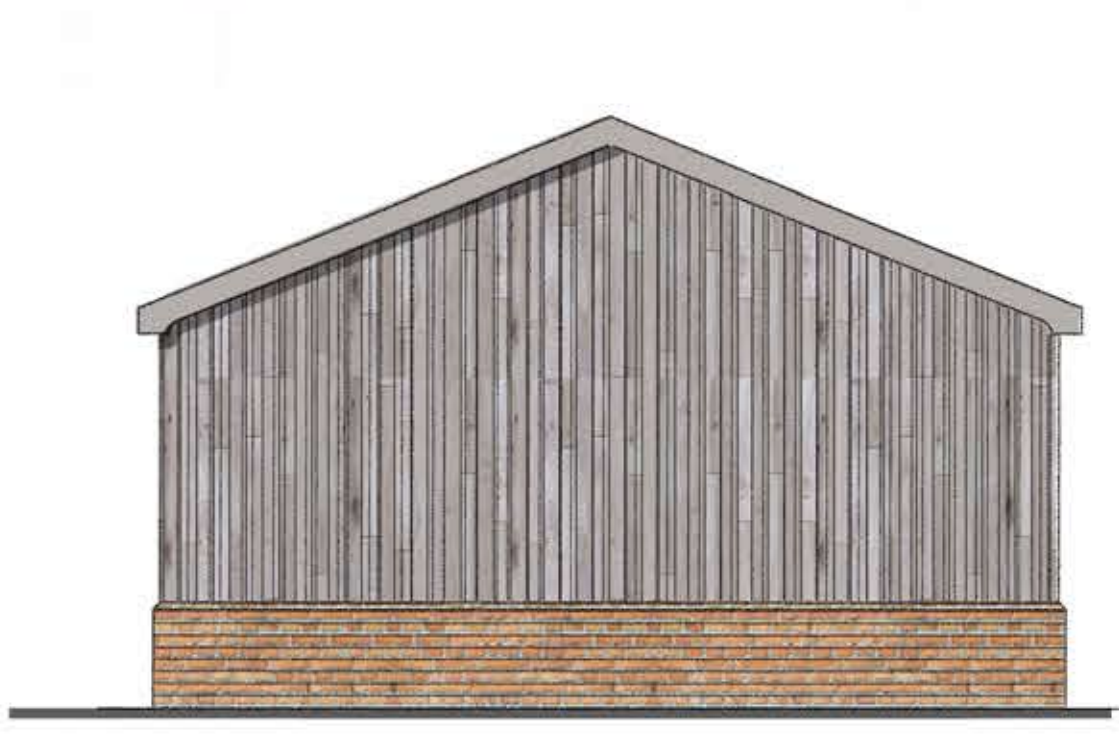

Proposed Side Elevation [Facing North West]
Scale 1:50

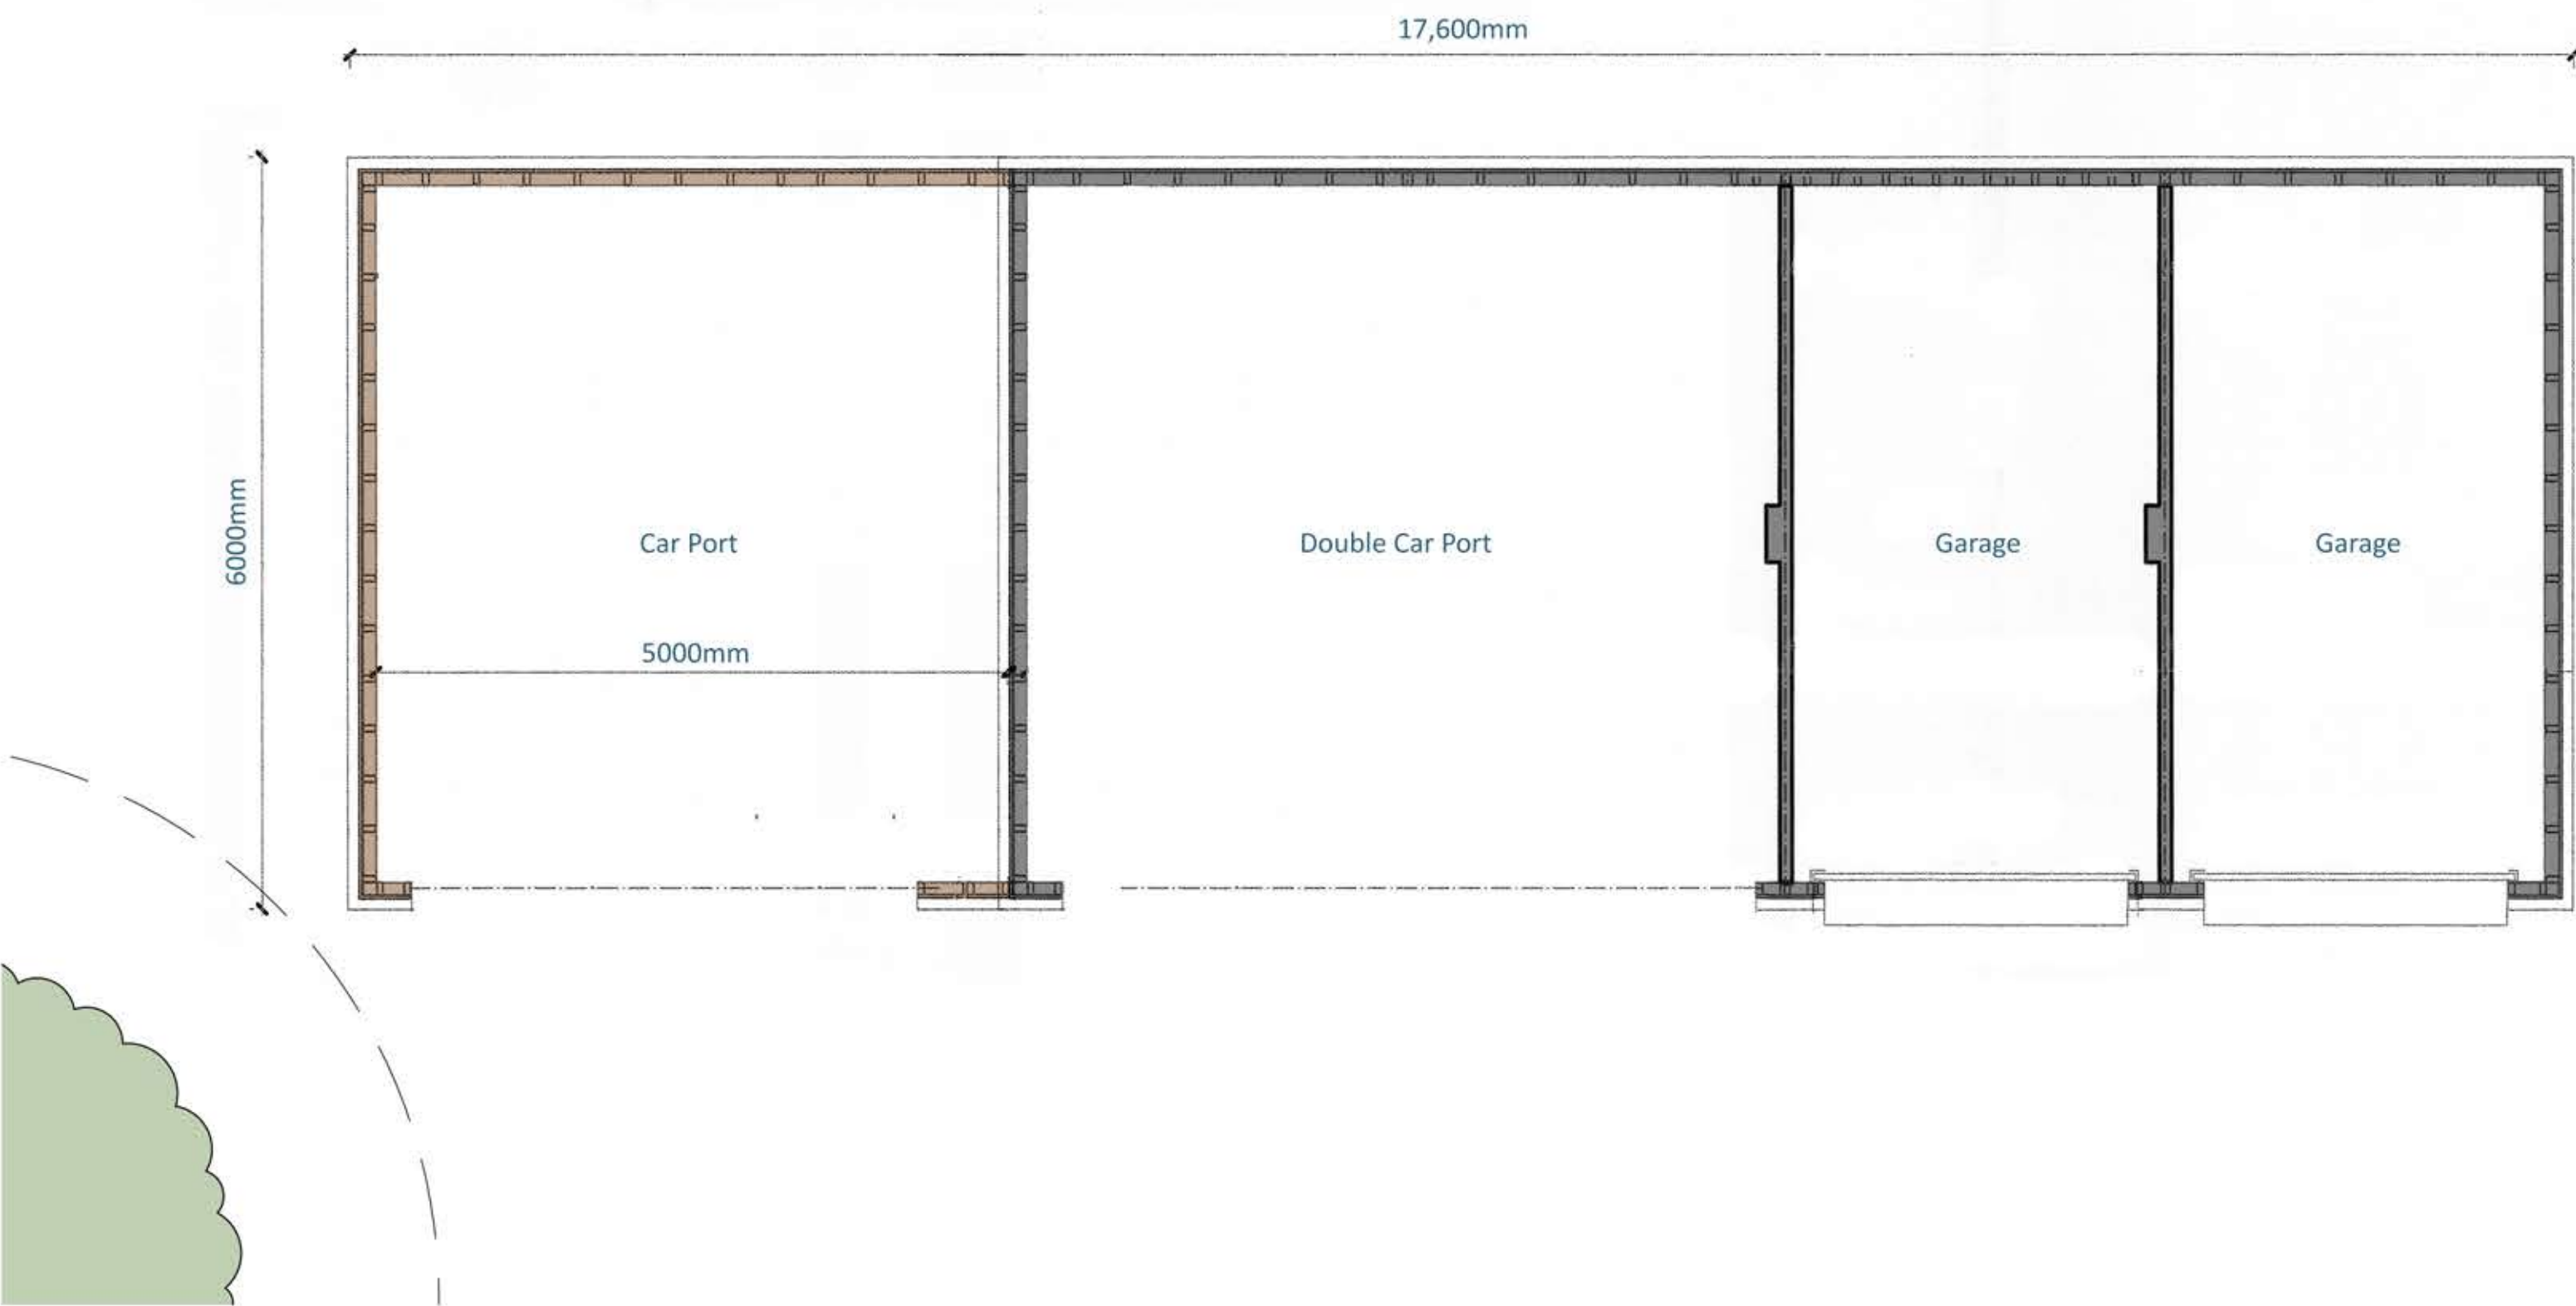

Proposed Floor Plan
Scale 1:50

Disclaimer

© This drawing is the copyright of Lawrence & Finley Architects Ltd. and may not be reproduced or used except by written permission.
Figured dimensions to have precedence over scaling.
Please read this drawing in conjunction with the specification.
Check all site dimensions prior to any construction.
Refer any discrepancies found to the Architects.

Revisions

Contact + Location

T 07974 834305
E kristian@lfarchitects.co.uk

Lawrence & Finley Architects Ltd.
27 Templar Road,
Ashby-De-La-Zouch,
Leicestershire, LE65 2AD

Details

Client
Job Title
Job Type
Drawing Title

Job Number
Drawing Number
Scale
Status

Mr & Mrs Assinder
Twycross House Pre-Preparatory School
New Residential Development
Existing Plans, Elevations + Location Plan

251
PL-01
1:50 + 1:1250 A1
PLANNING



LAWRENCE | FINLEY
ARCHITECTS