



Drawings are for L.A. approval only and do not constitute construction drawings.
All dimensions to be checked on site before works commence. Agent to be advised of any discrepancies.

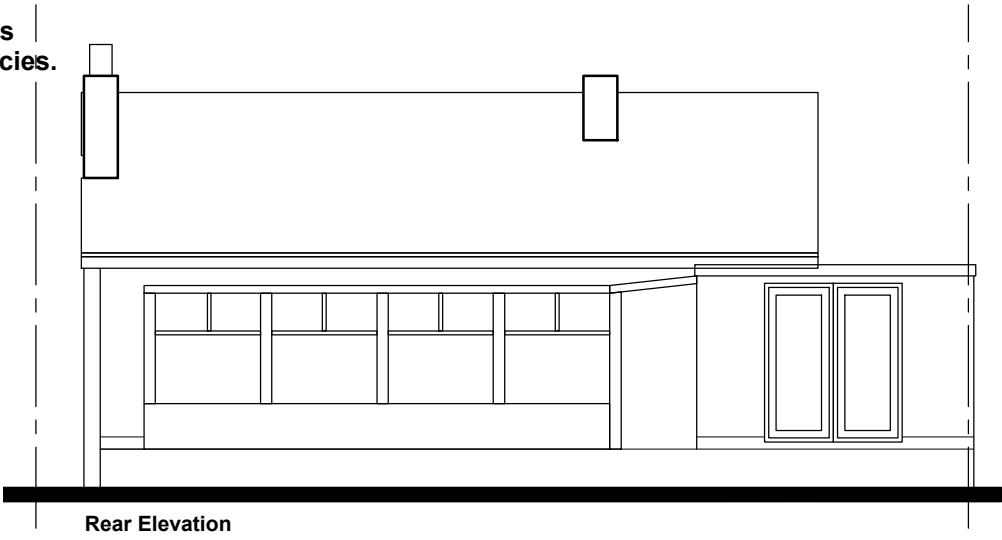


Rear Elevation




Front Elevation

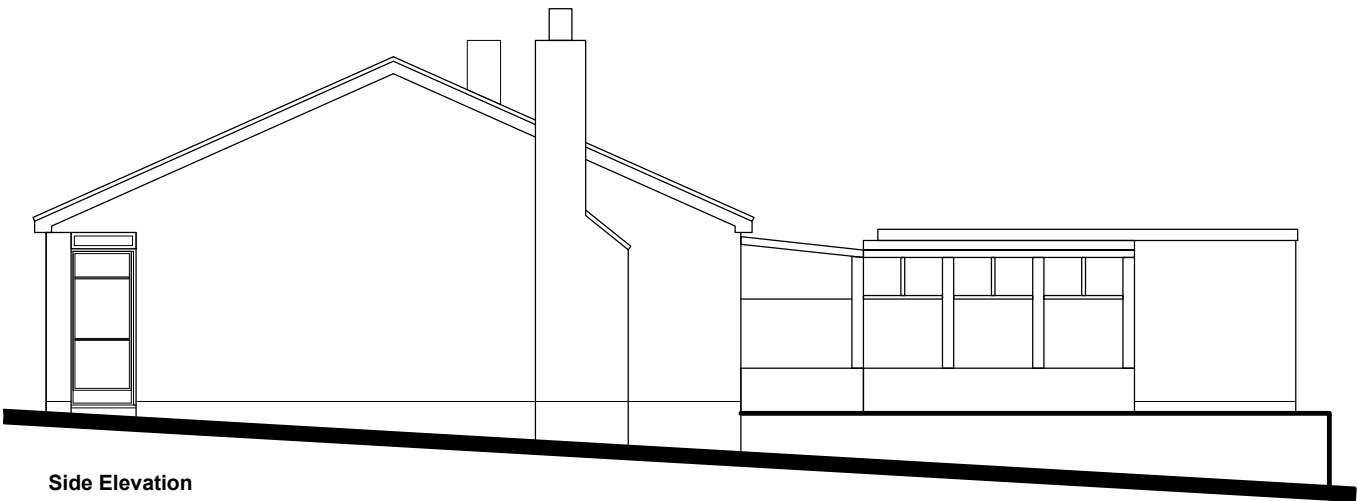

Side Elevation

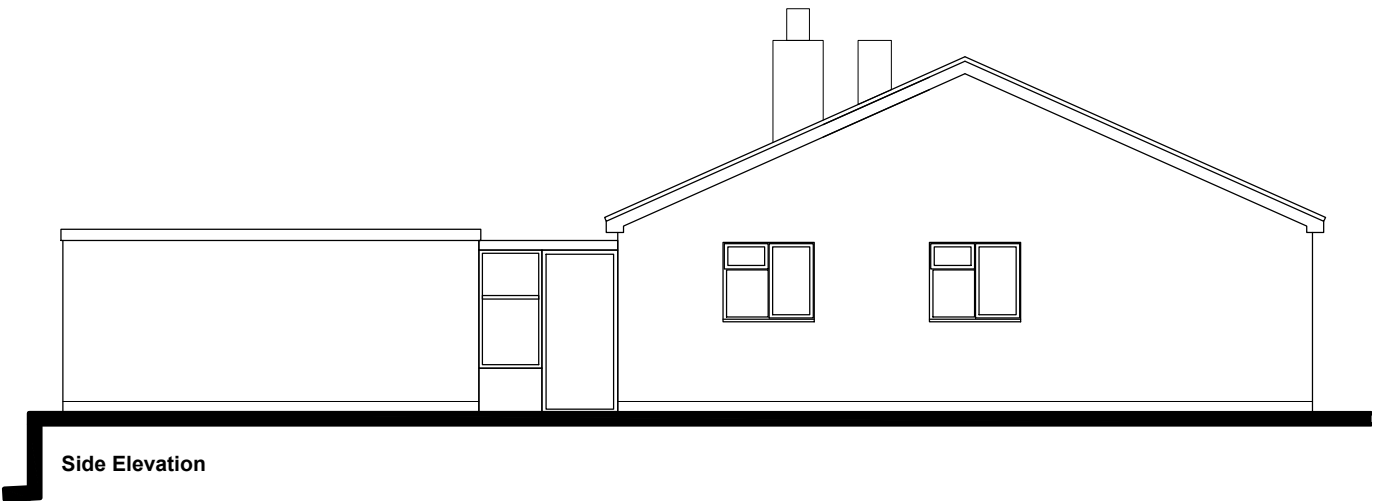

Side Elevation

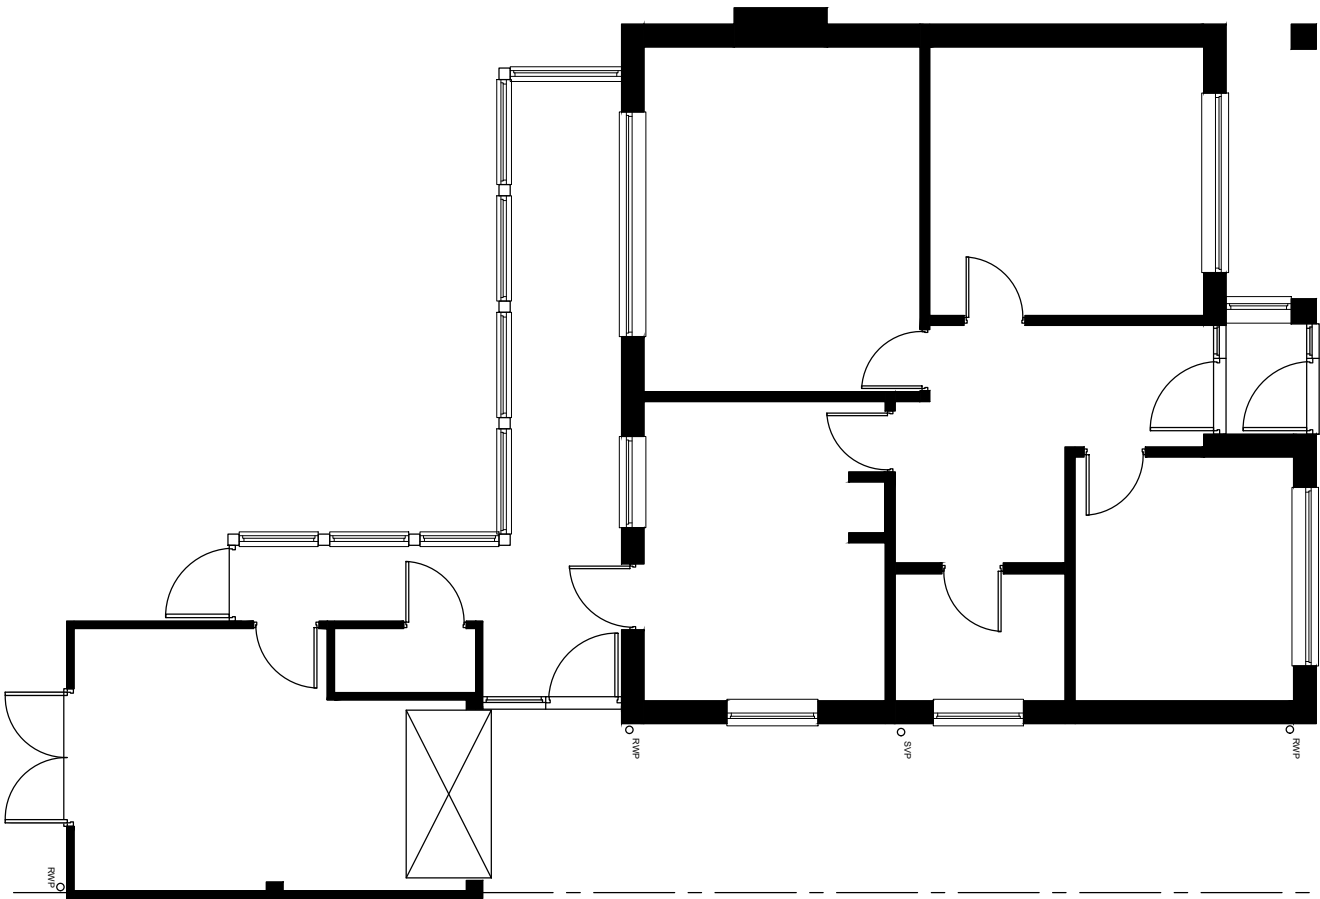

Existing Plan and Elevations



Revision Notes: Rev.A - 29.08.2022 - Side Elevation added.	
Client: Mr & Mrs Bennett	
Project: 6 Forresters Close, Burbage. LE10 2RT	
Drawing Title: Existing Plan and Elevations	
Drawing Number: Bennett-001	Revision: A
Scale: 1:100@A3	Date: August 2022
Drawn By: lgb	Checked By: lgb

0 500 1000 2000
SCALE: 1:100 @ A3