


Drawings are for L.A. approval only and do not constitute construction drawings. All dimensions to be checked on site before works commence. Agent to be advised of any discrepancies.

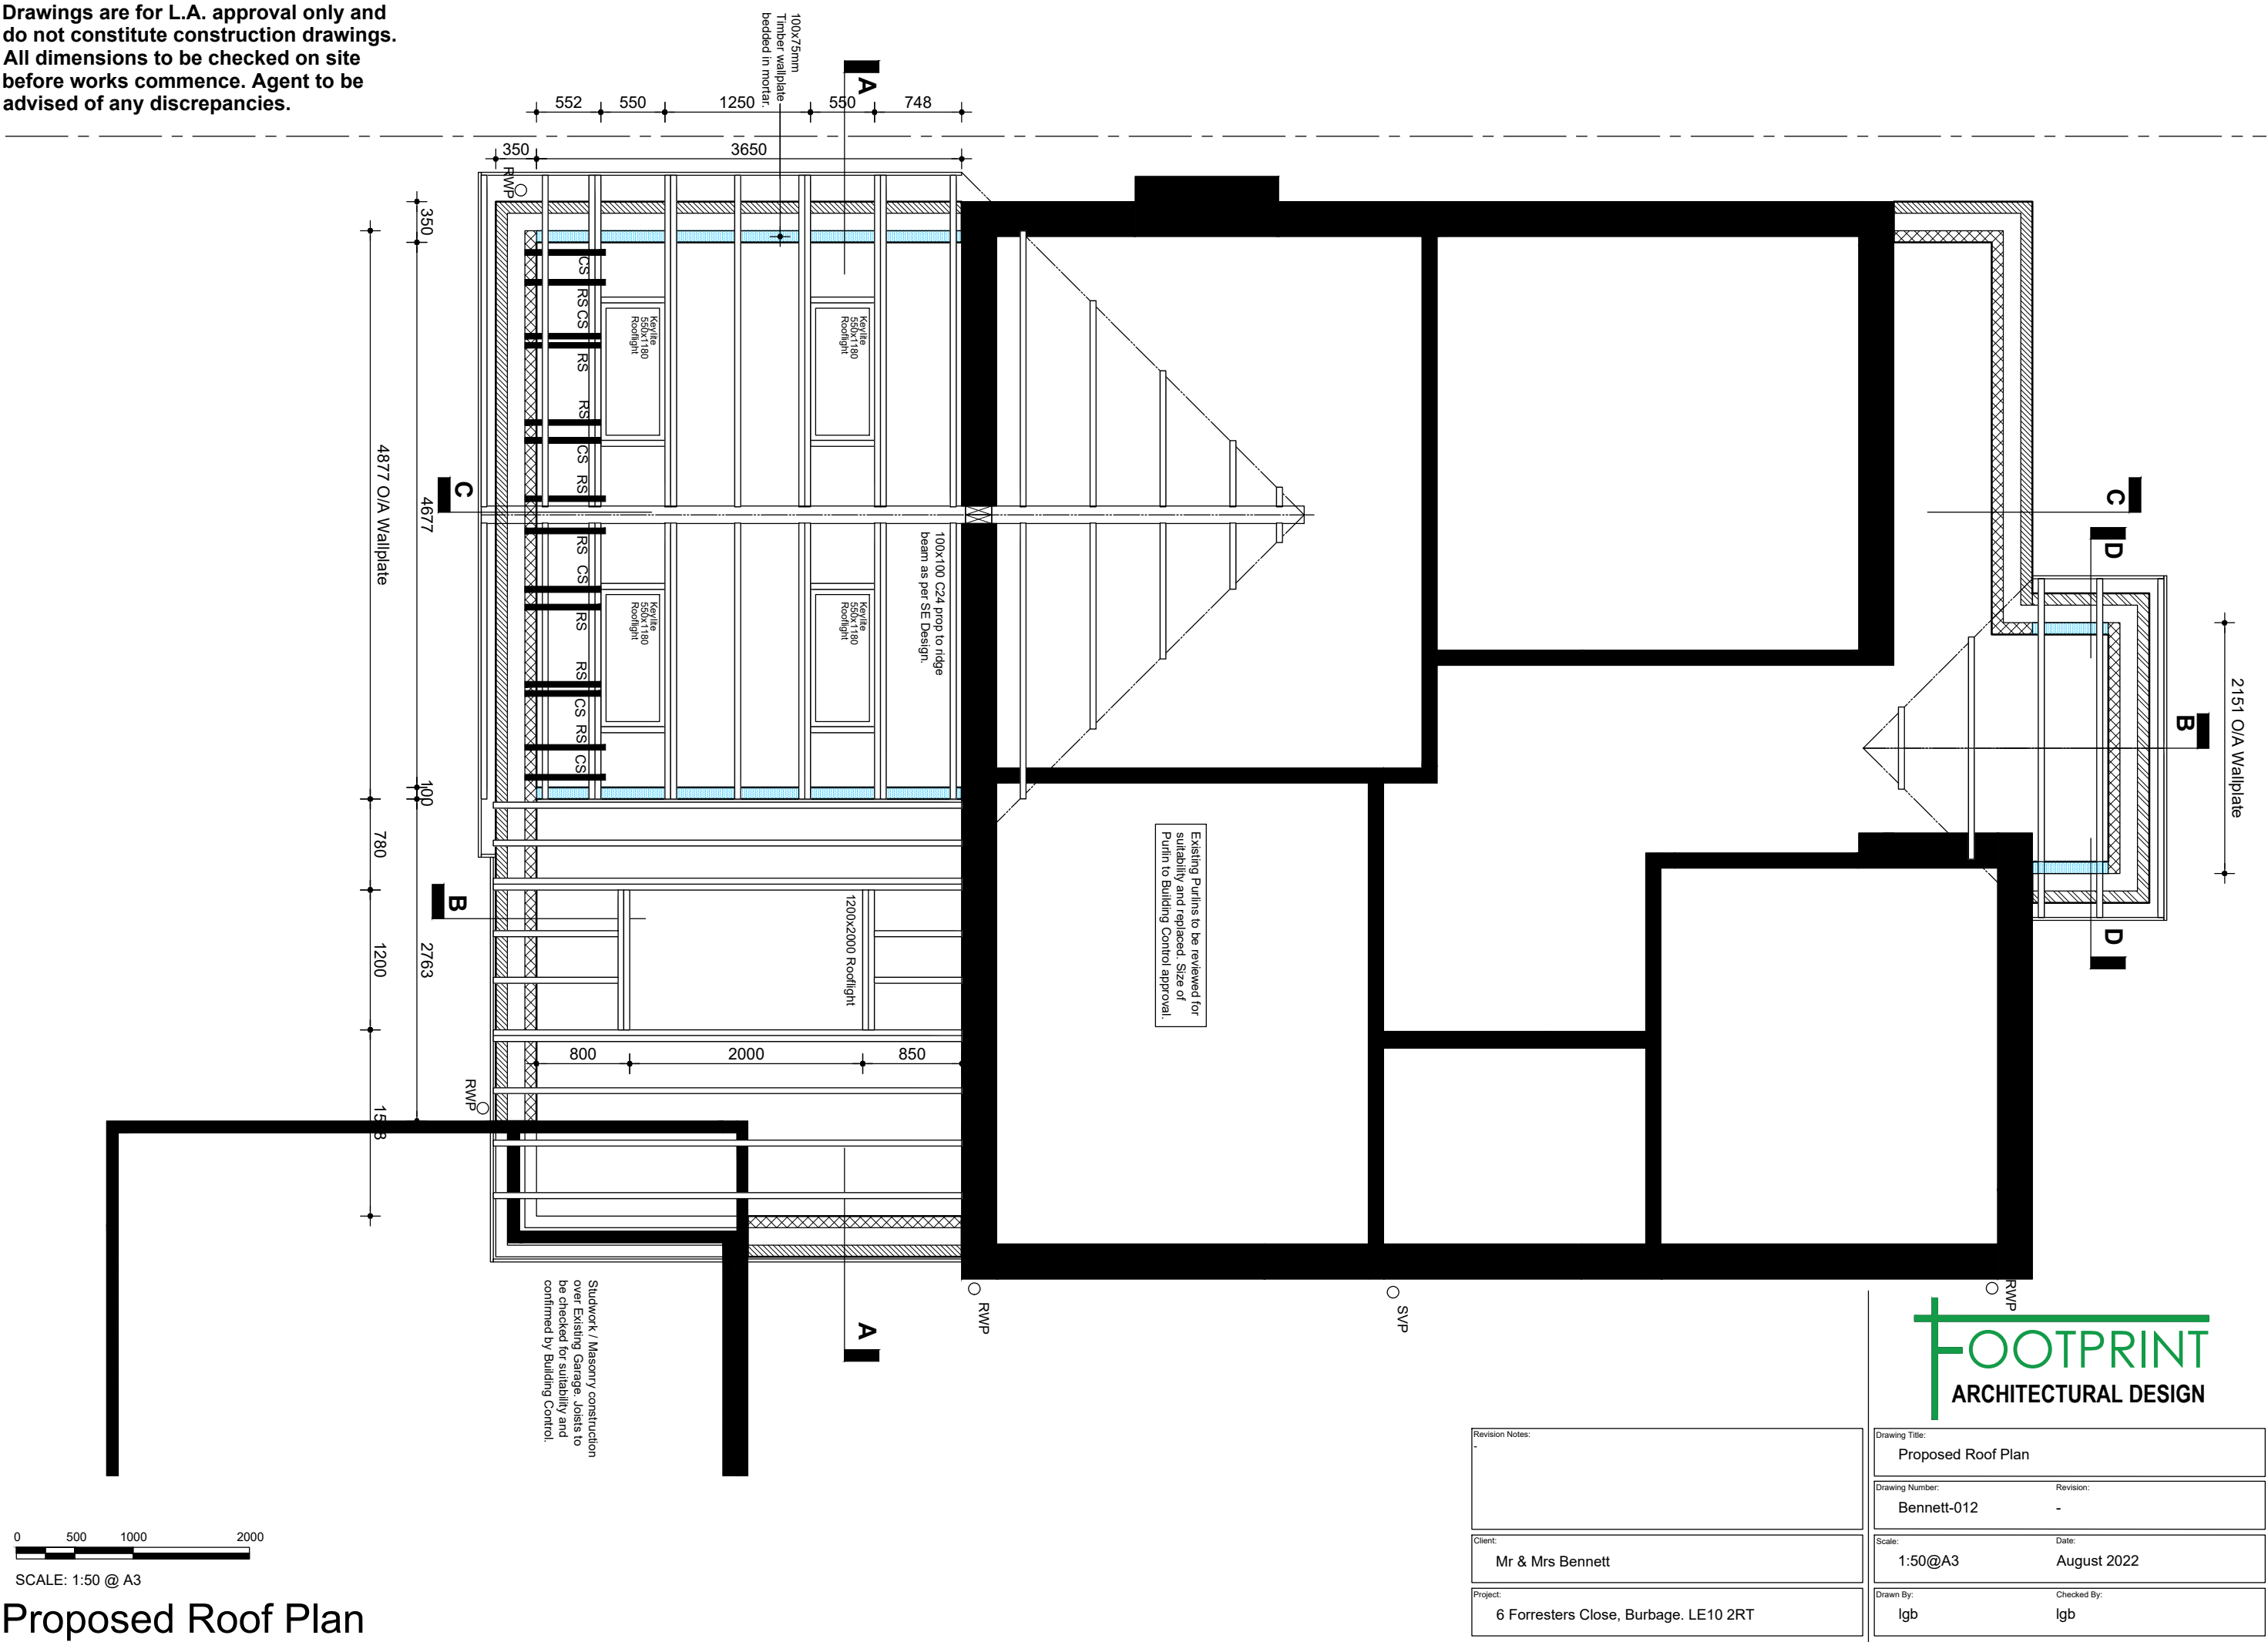

0 500 1000 2000
SCALE: 1:50 @ A3

Proposed Roof Plan



Revision Notes: -	
Client: Mr & Mrs Bennett	
Project: 6 Forresters Close, Burbage. LE10 2RT	

Drawing Title: Proposed Roof Plan	
Drawing Number: Bennett-012	Revision: -
Scale: 1:50@A3	Date: August 2022
Drawn By: lgb	Checked By: lgb