


Drawings are for L.A. approval only and do not constitute construction drawings. All dimensions to be checked on site before works commence. Agent to be advised of any discrepancies.

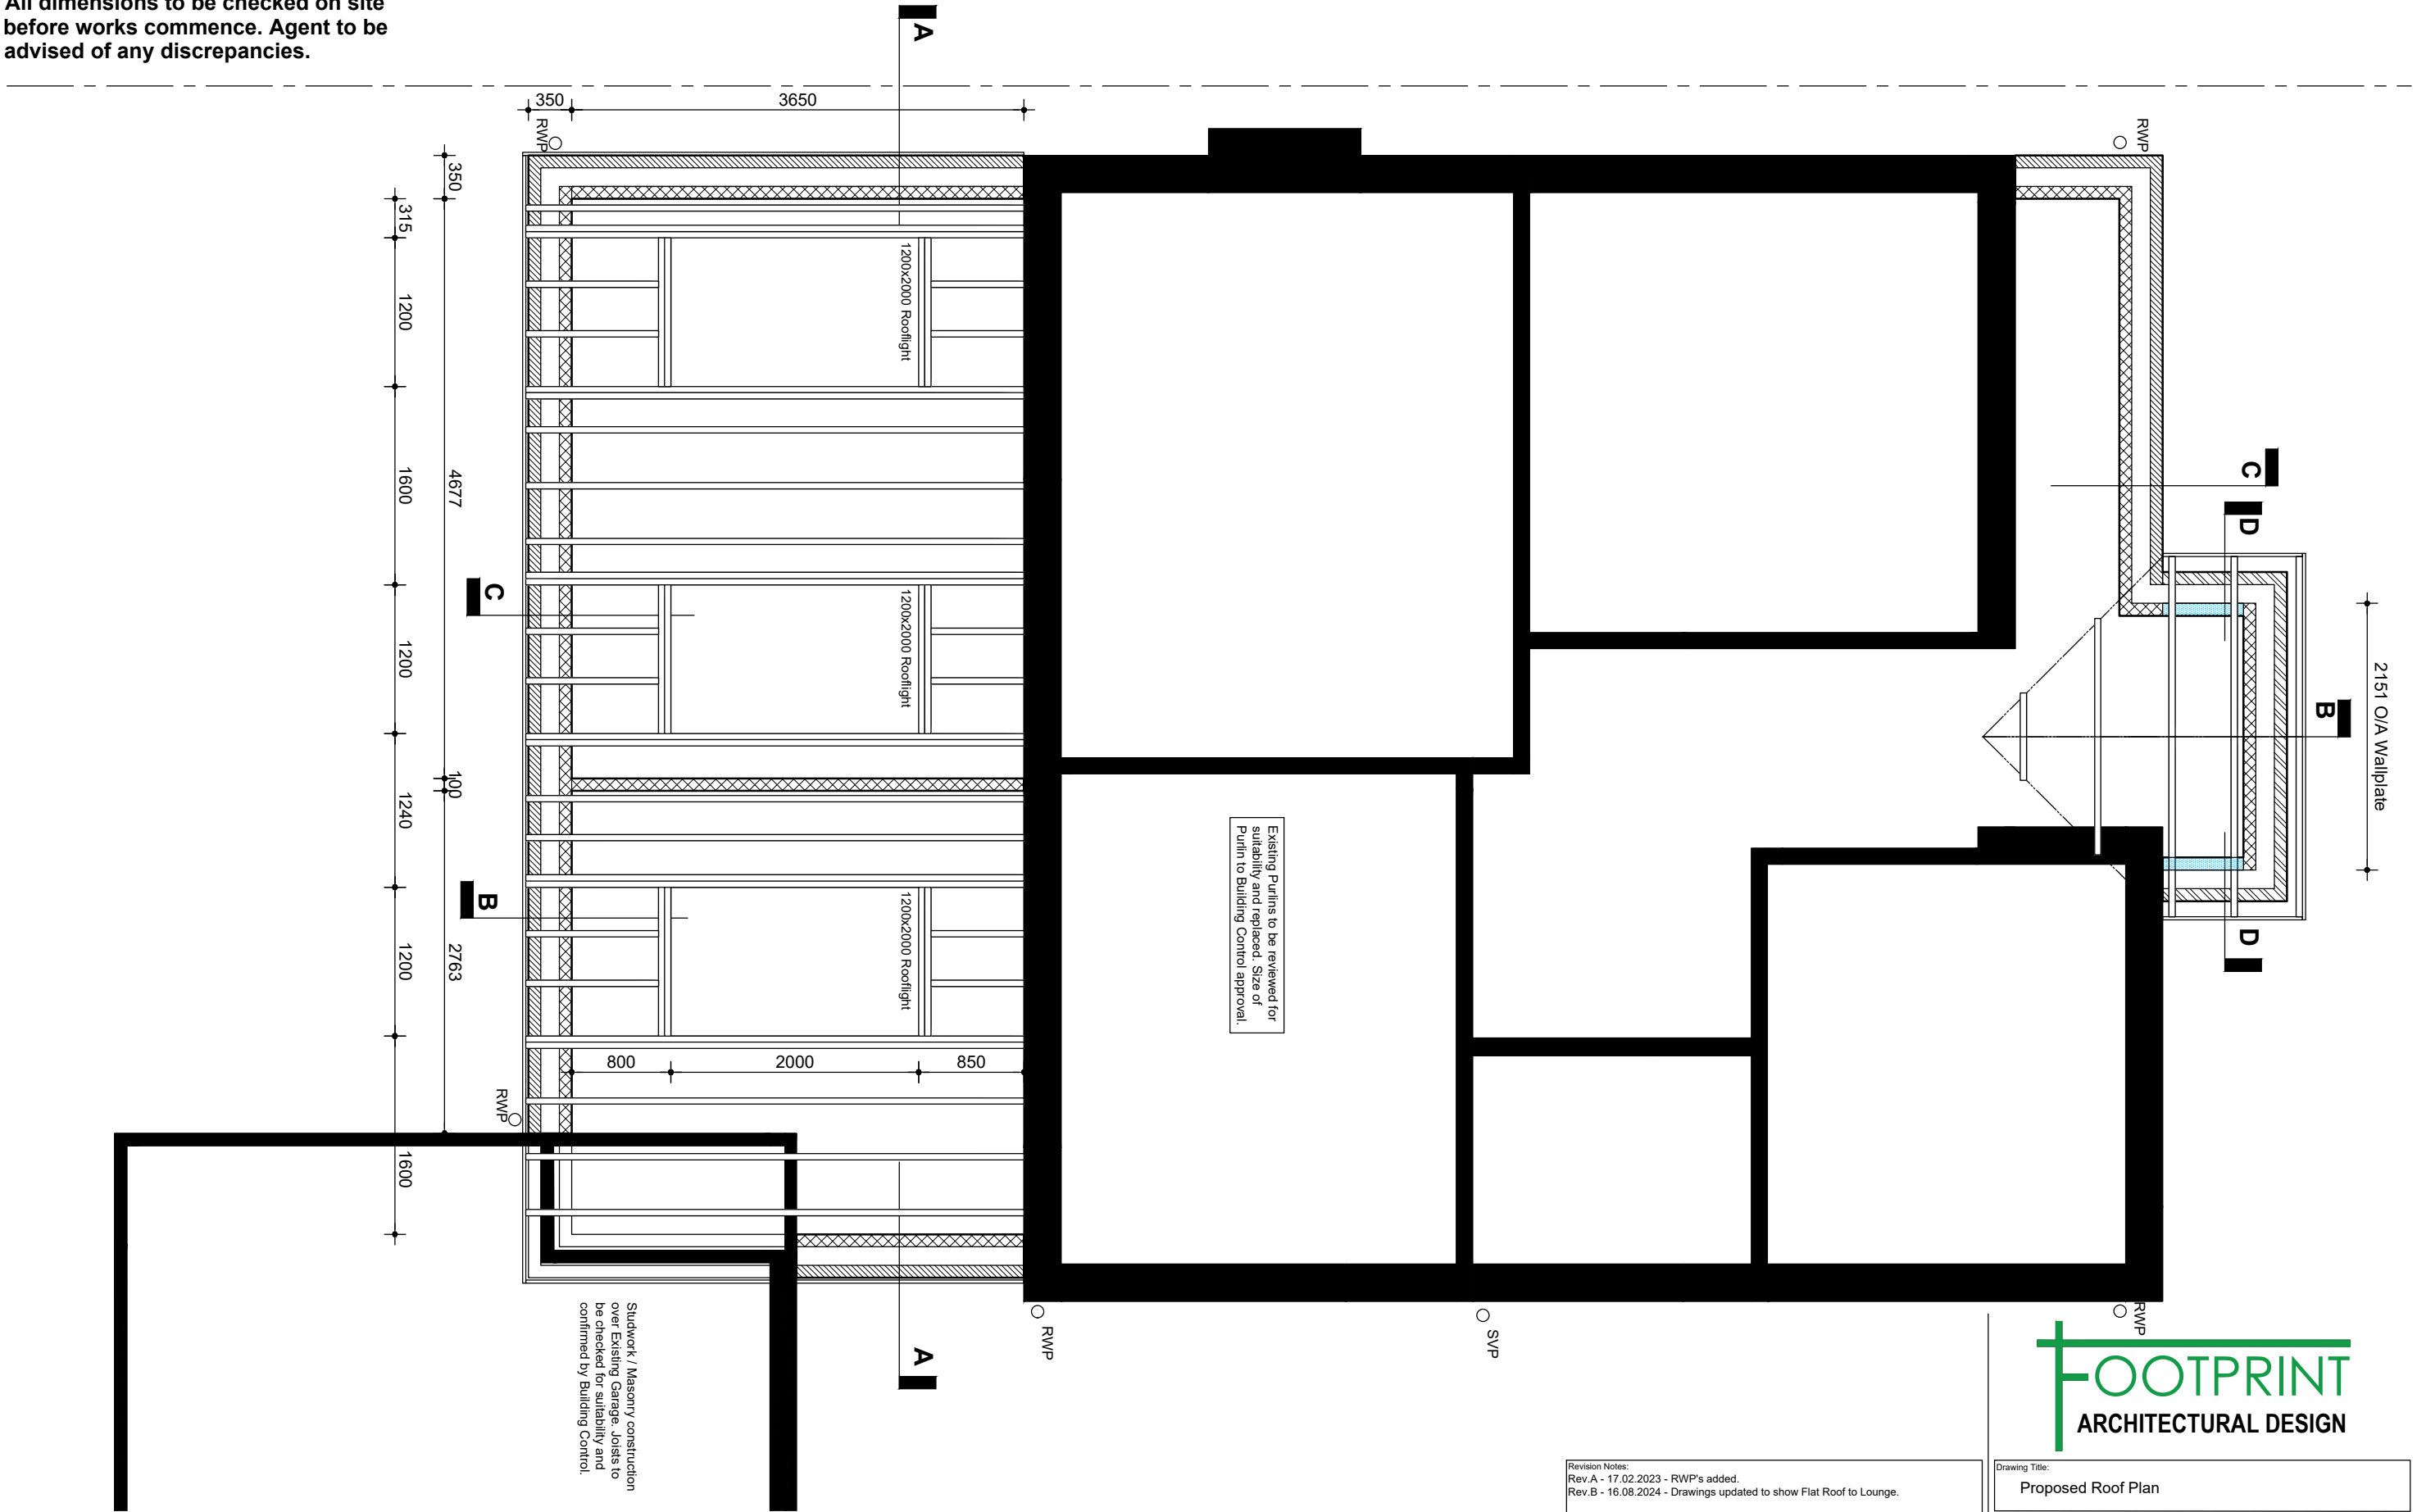

0 500 1000 2000
SCALE: 1:50 @ A3

Proposed Roof Plan

Revision Notes: Rev.A - 17.02.2023 - RWP's added. Rev.B - 16.08.2024 - Drawings updated to show Flat Roof to Lounge.	
Client:	Mr & Mrs Bennett
Project:	6 Forresters Close, Burbage. LE10 2RT

Drawing Title: Proposed Roof Plan	
Drawing Number: Bennett-012	Revision: B
Scale: 1:50@A3	Date: August 2022
Drawn By: lgb	Checked By: lgb