
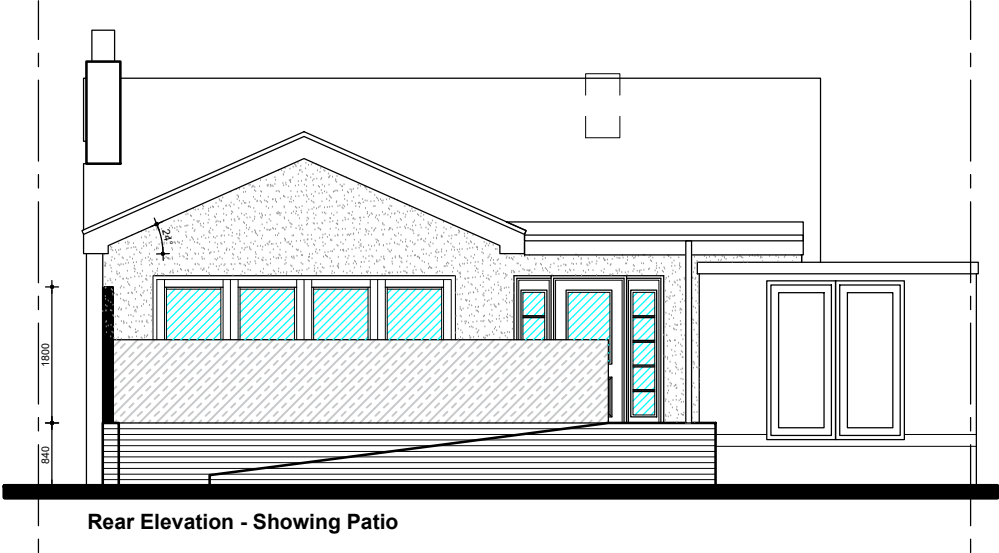
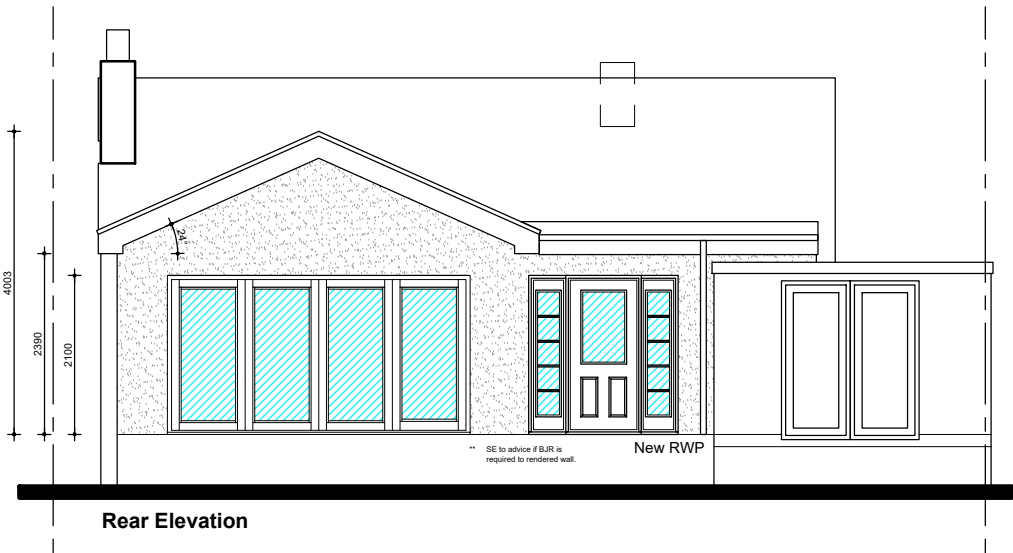
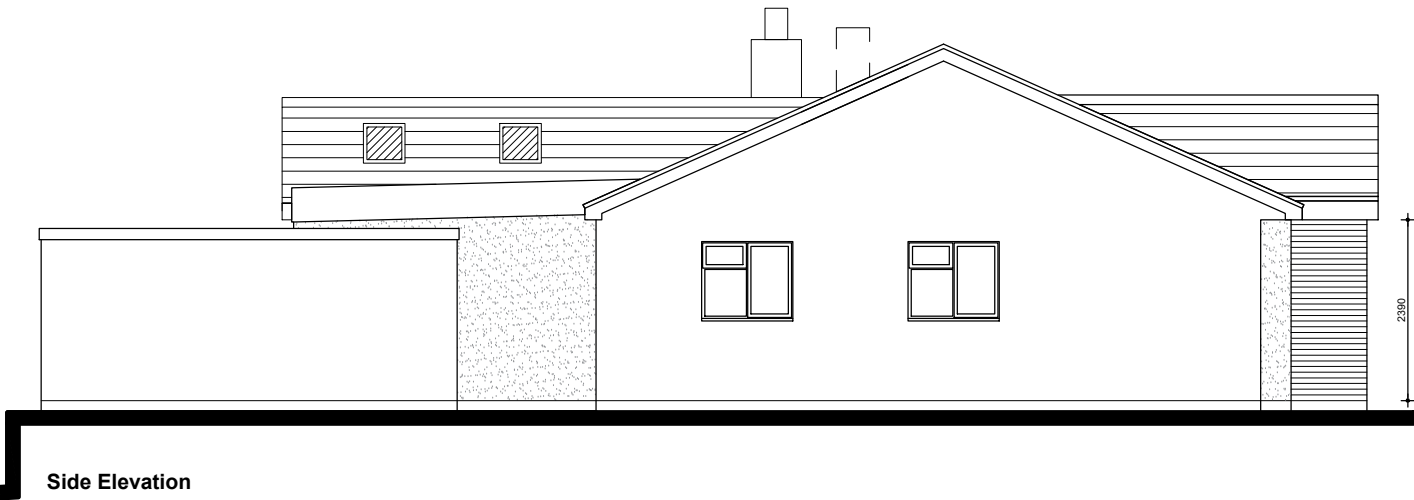
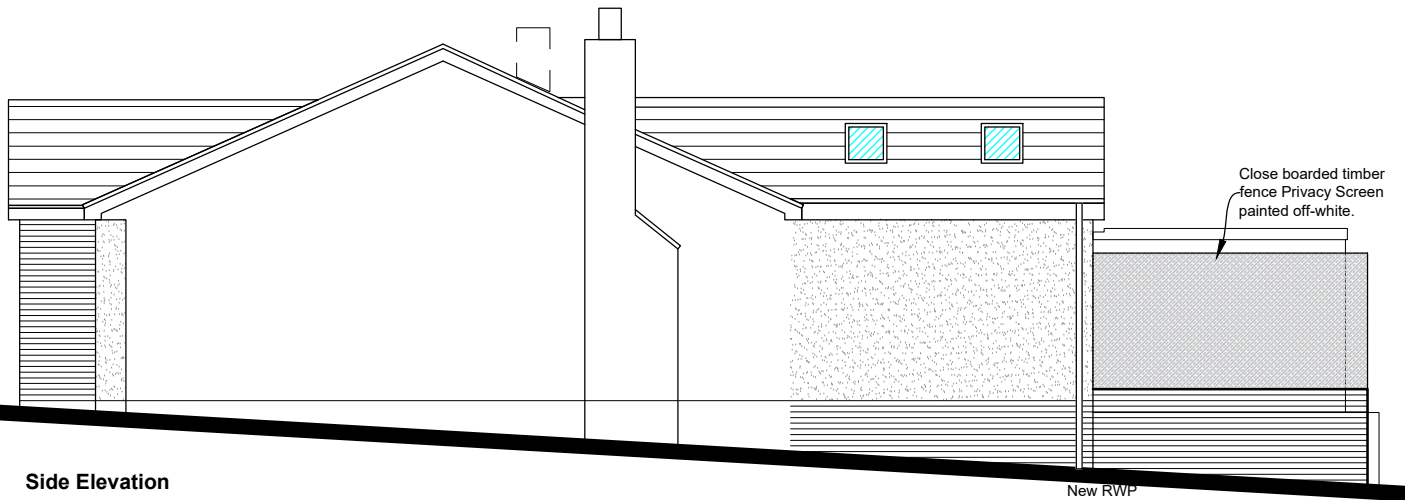


Drawings are for L.A. approval only and do not constitute construction drawings.
All dimensions to be checked on site before works commence. Agent to be advised of any discrepancies.

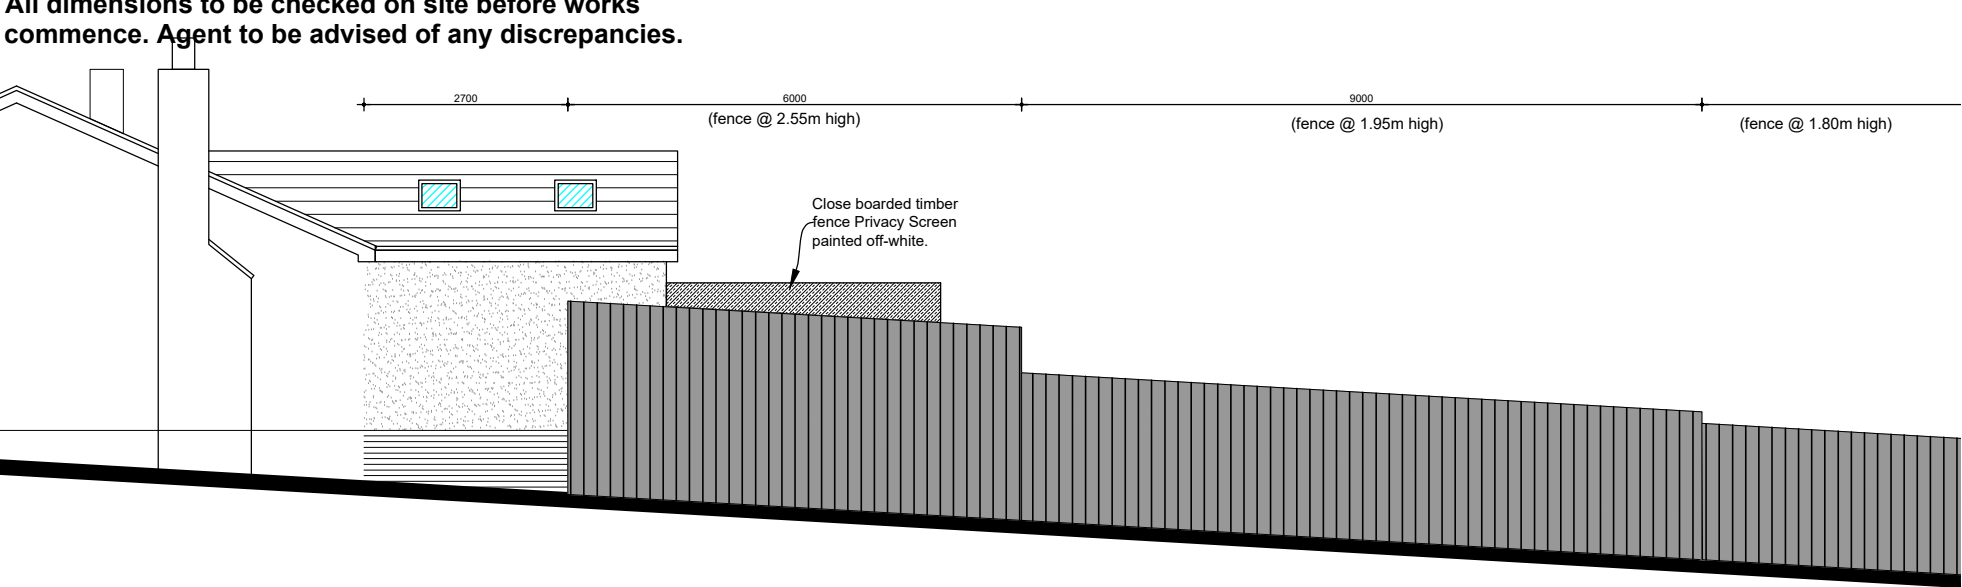

0 500 1000 2000
SCALE: 1:100 @ A3

FOOTPRINT
ARCHITECTURAL DESIGN

Revision Notes:
Rev.A - 29.08.2022 - Amendments as discussed with client.
Rev.B - 26.09.2022 - Front Elevation options added.
Rev.C - 03.10.2022 - Drawings prepared for Planning.
Rev.D - 01.12.2022 - Privacy screen details and fence to boundary added.
Rev.E - 06.02.2023 - Building Regulations information added.

Client:
Mr & Mrs Bennett

Project:
6 Forresters Close, Burbage. LE10 2RT

Drawing Title:
Proposed Elevations

Drawing Number: Bennett-020
Revision: E

Scale: 1:100@A3
Date: August 2022

Drawn By: lgb
Checked By: lgb

Proposed Elevations