
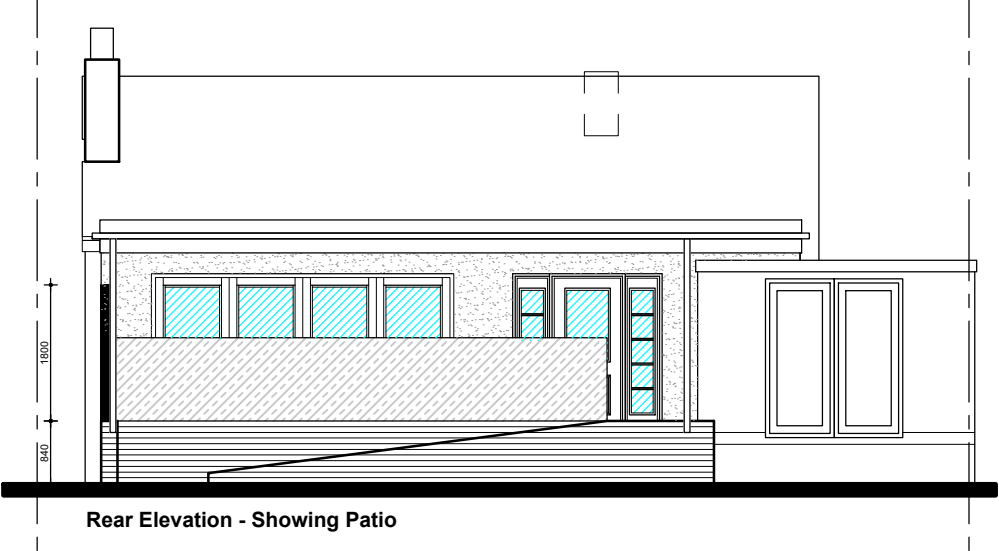
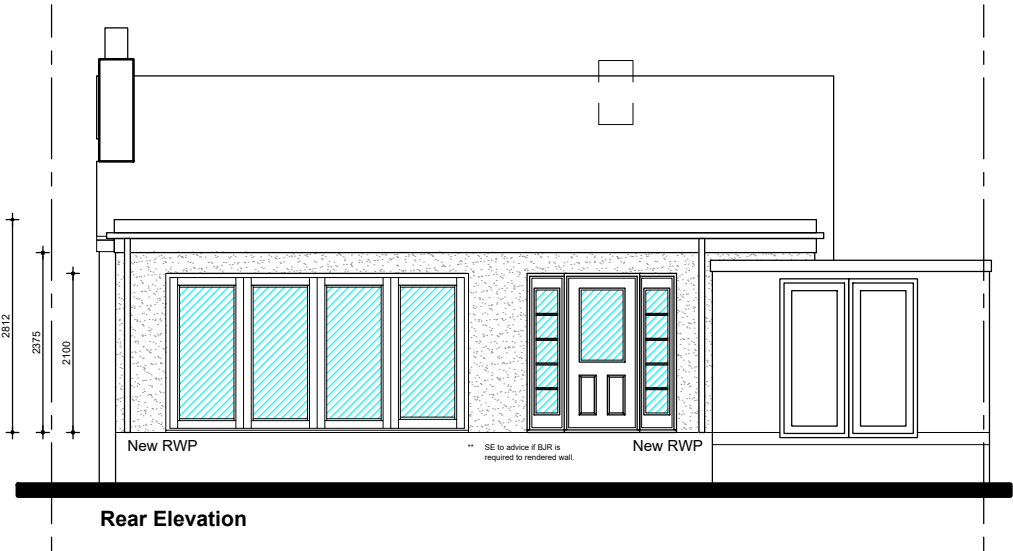
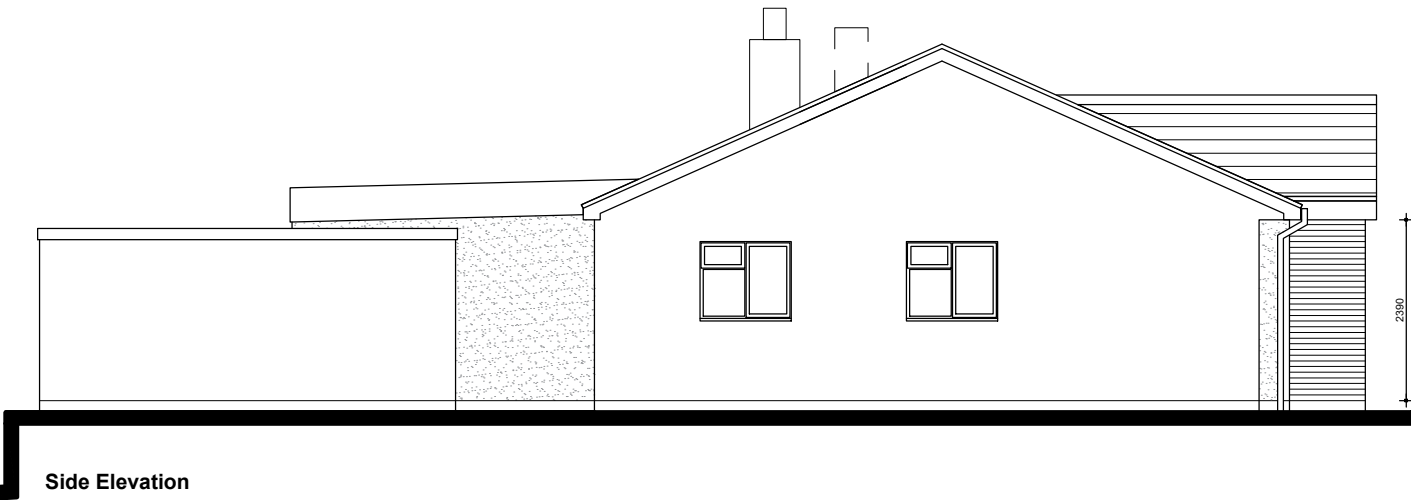
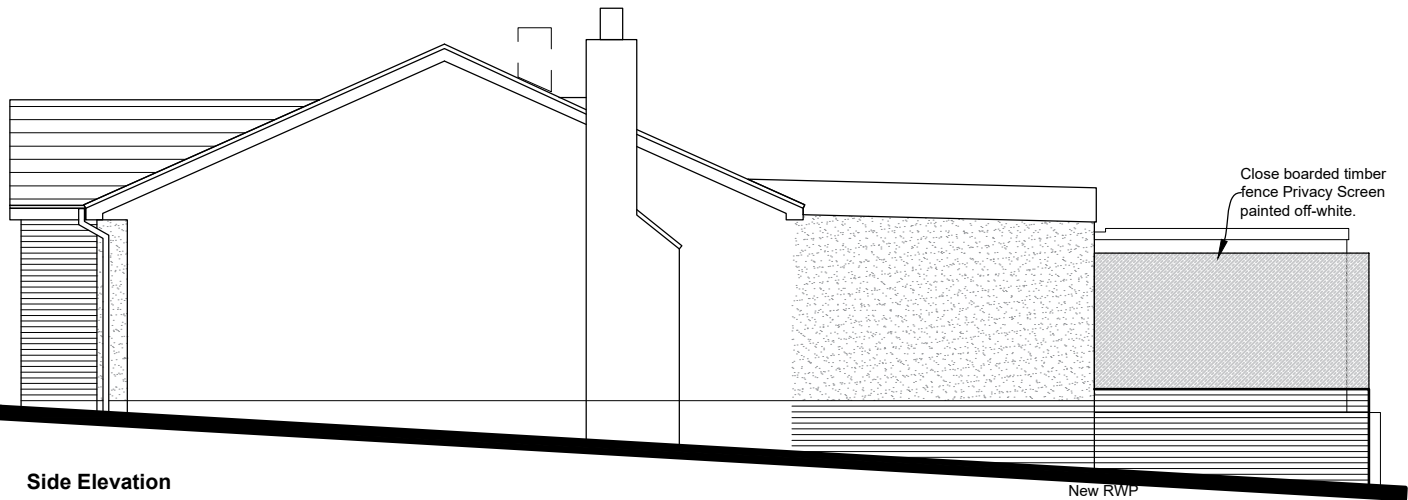


Drawings are for L.A. approval only and do not constitute construction drawings.
All dimensions to be checked on site before works commence. Agent to be advised of any discrepancies.

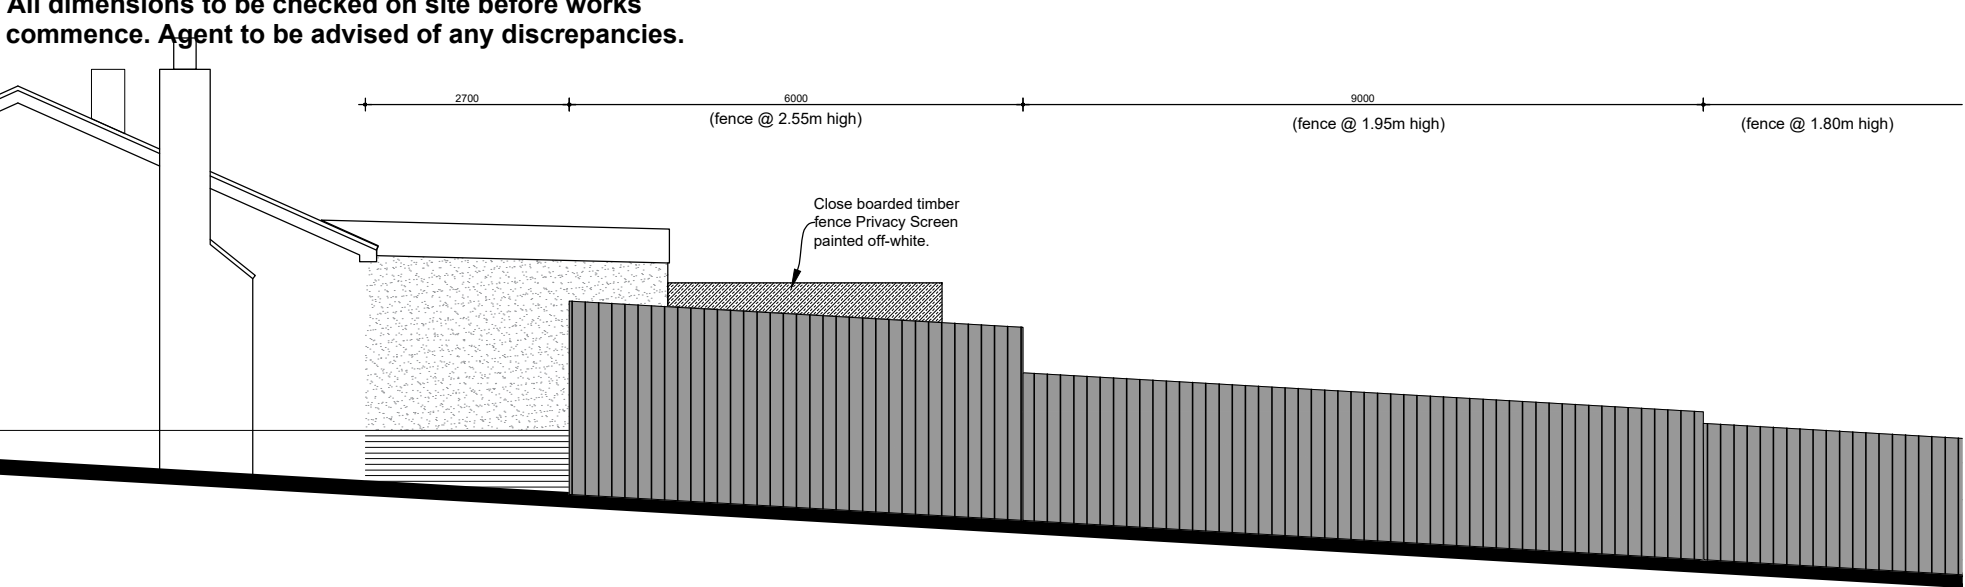

0 500 1000 2000
SCALE: 1:100 @ A3

FOOTPRINT
ARCHITECTURAL DESIGN

Revision Notes: Rev.A - 23.08.2022 - Amendments as discussed with client. Rev.B - 26.09.2022 - Front Elevation options added. Rev.C - 03.10.2022 - Drawings prepared for Planning. Rev.D - 01.12.2022 - Privacy screen details and fence to boundary added. Rev.E - 06.02.2023 - Building Regulations information added. Rev.F - 17.02.2023 - RWP's added. Rev.G - 16.08.2024 - Drawings updated to show Flat Roof to Lounge.	
Client: Mr & Mrs Bennett	
Project: 6 Forresters Close, Burbage. LE10 2RT	
Drawing Title: Proposed Elevations	
Drawing Number: Bennett-020	Revision: G
Scale: 1:100@A3	Date: August 2022
Drawn By: lgb	Checked By: lgb

Proposed Elevations