

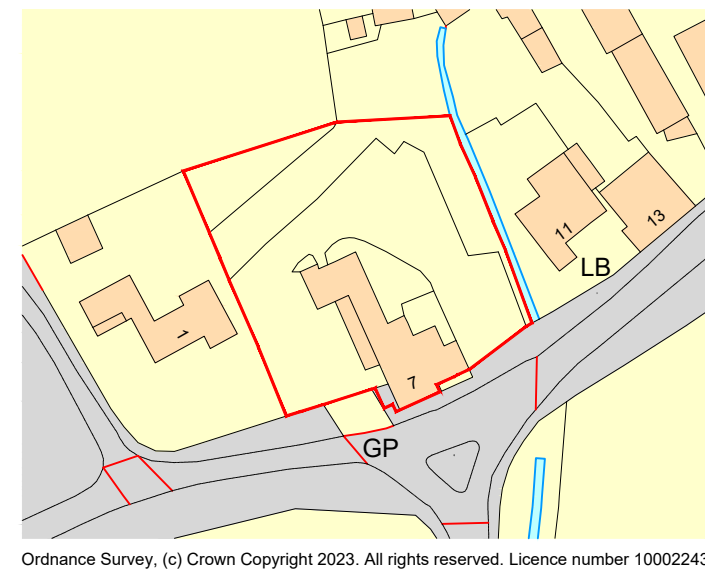
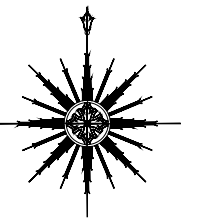


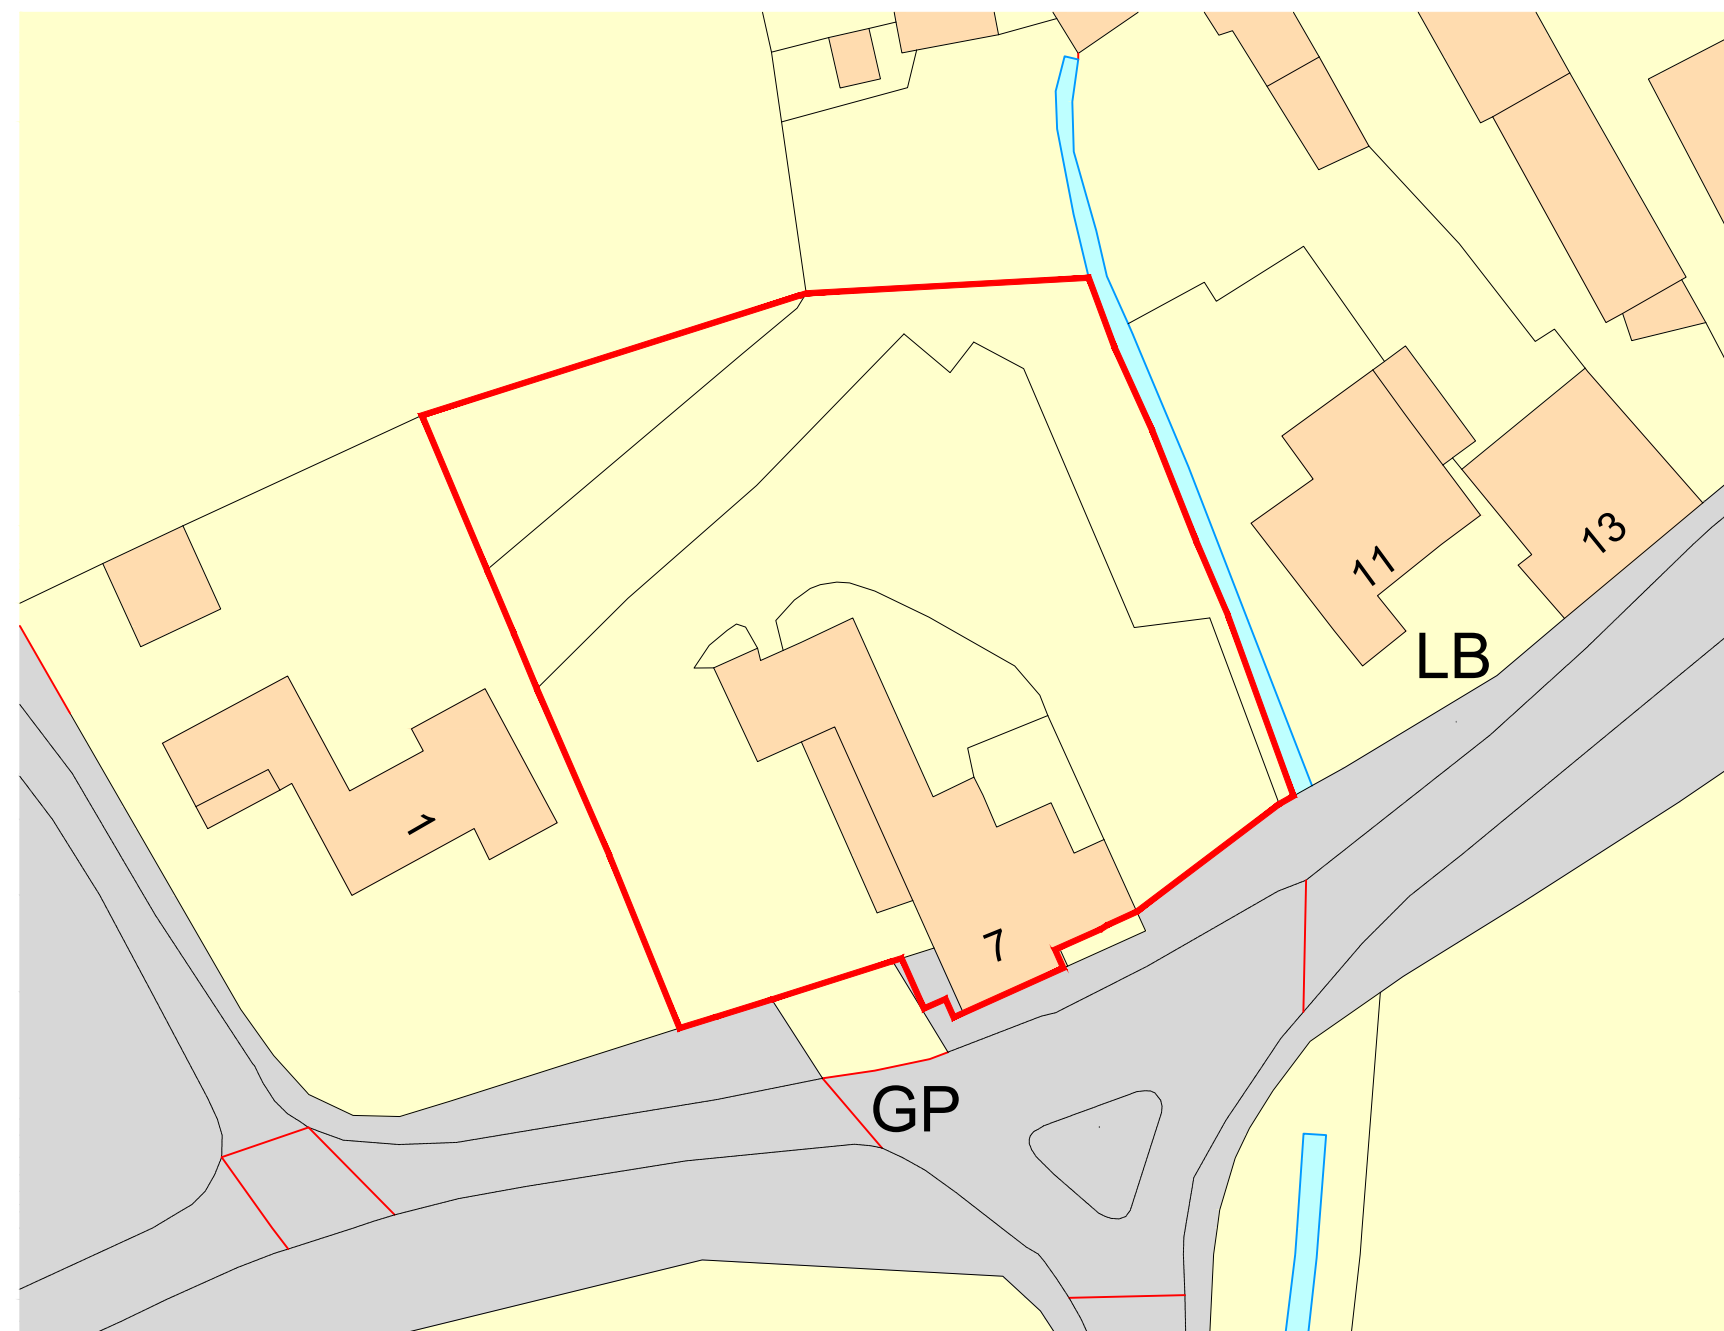



Ordnance Survey, (c) Crown Copyright 2023. All rights reserved. Licence number 100022432

Location Plan scale 1:1250

 


Ordnance Survey, (c) Crown Copyright 2023. All rights reserved. Licence number 100022432

Block Plan scale 1:500

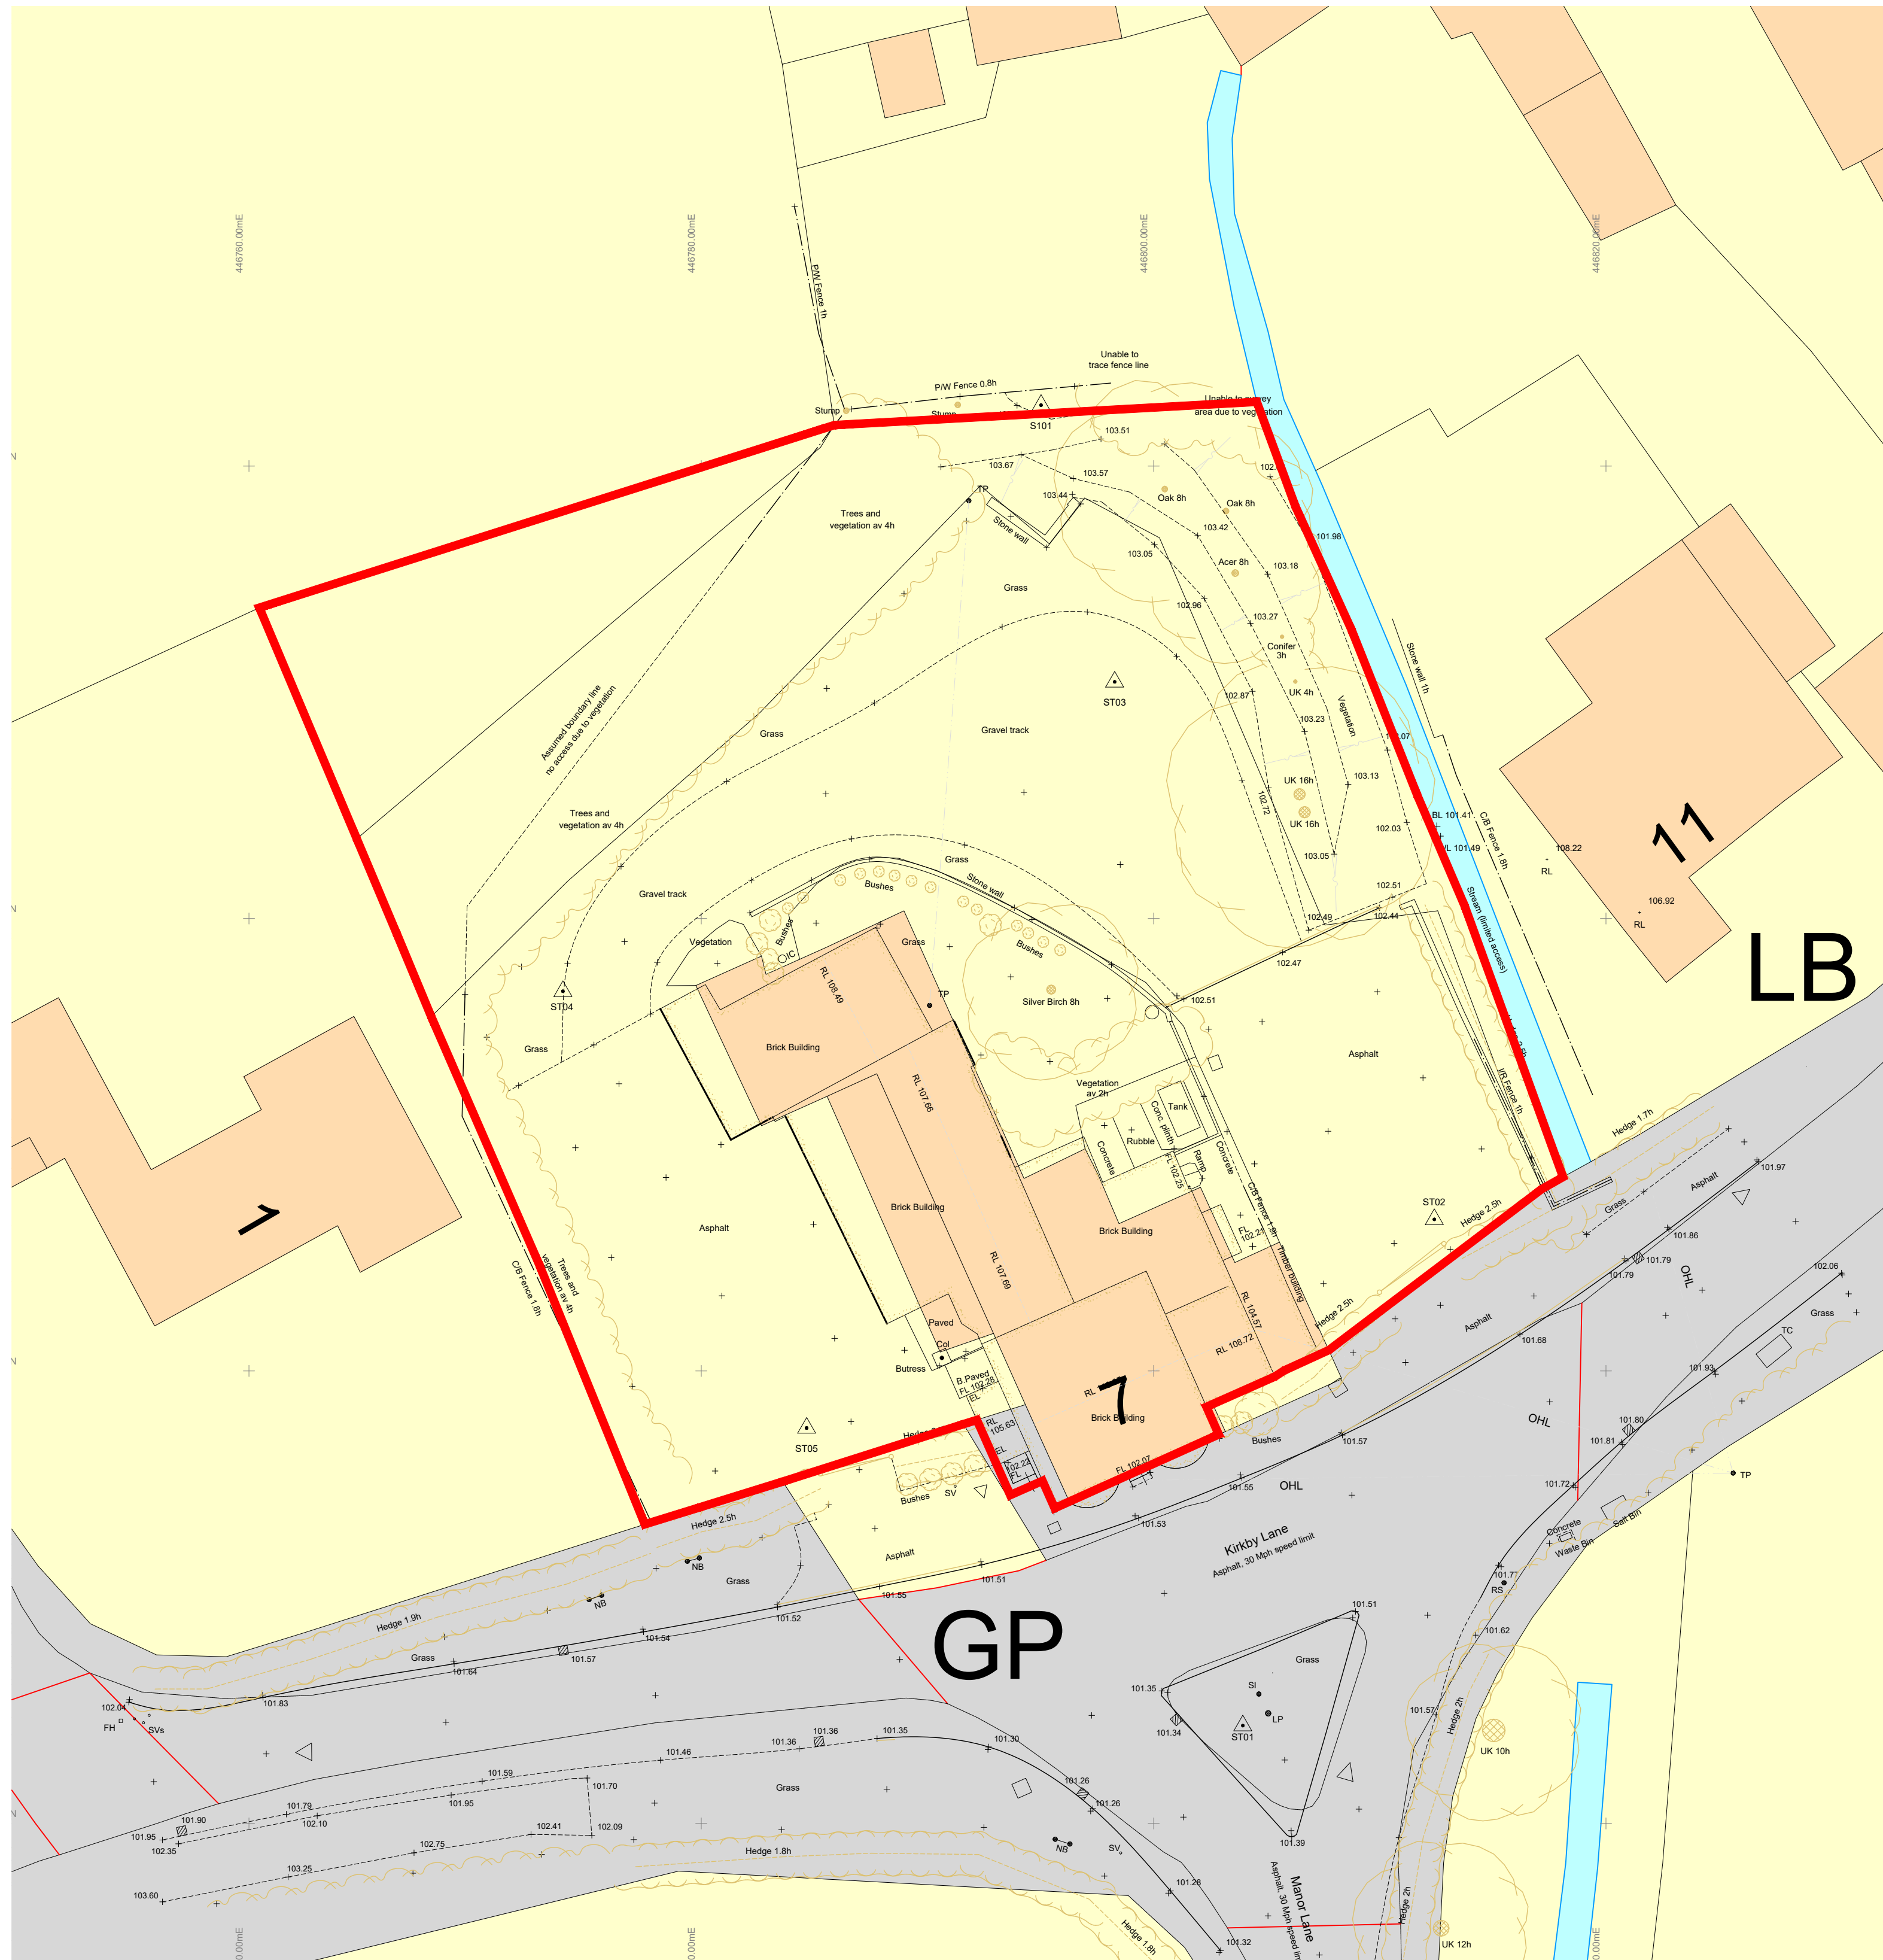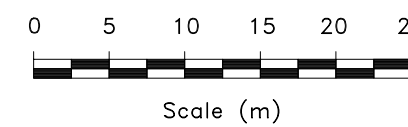

Existing Site Plan scale 1:200

 

CLIENT:
Steve and Craig Brooker

PROJECT:
New Residential Development at:
7 Main Street
Peckleton
Leicester
LE9 7RE

DRAWING: 1310.SS.23.001

ISSUE: A

DATE: Jan 2023

SCALE: 1:200, 1:500 & 1:1250

PLANNING APPLICATION:

LOCATION PLANS

