



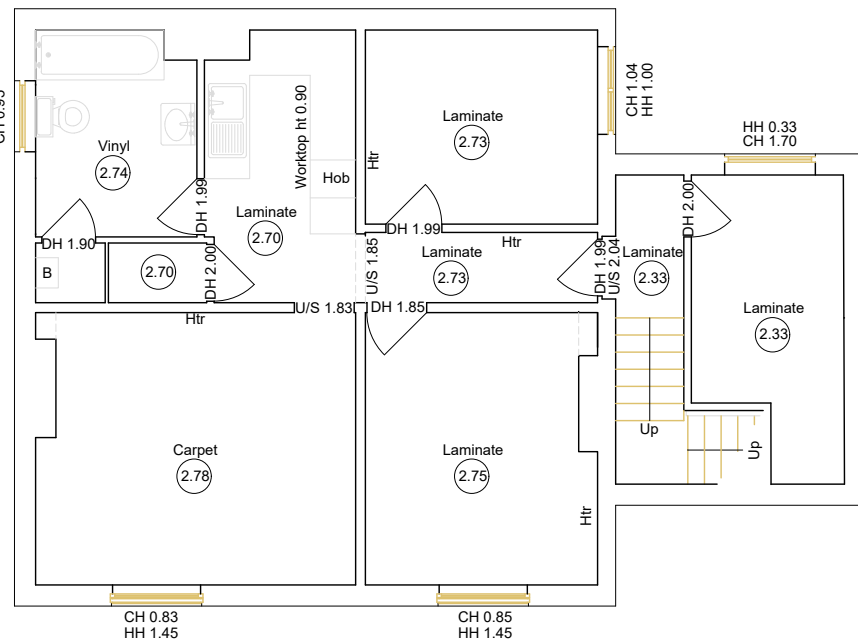

FIRST FLOOR PLAN SCALE 1:100

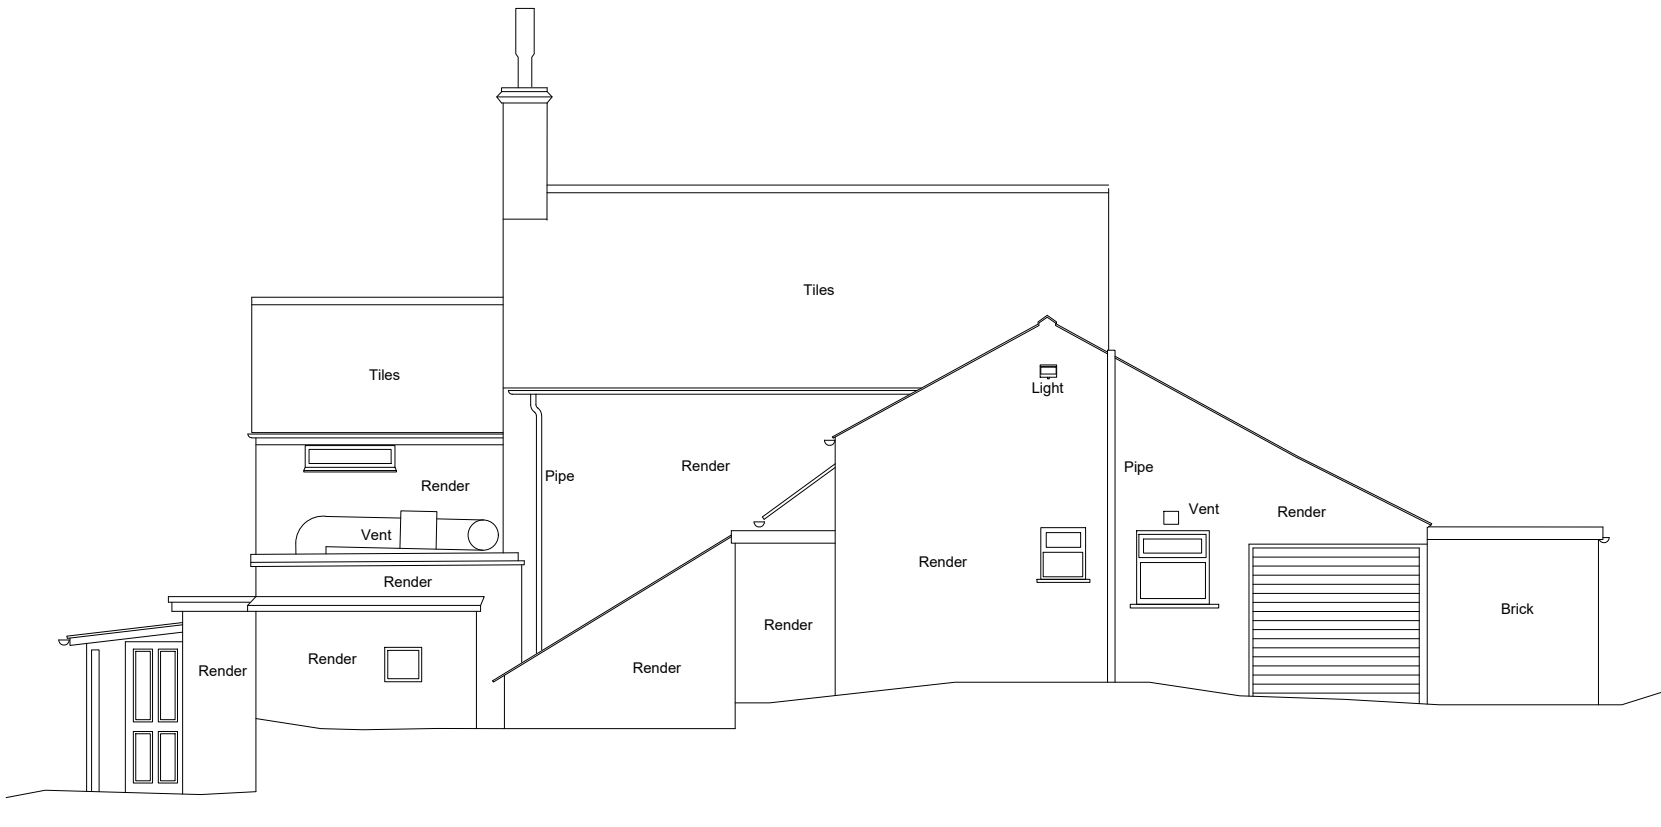

FRONT SOUTH ELEVATION SCALE 1:100




REAR NORTH ELEVATION SCALE 1:100


Elevations



GROUND FLOOR PLAN SCALE 1:100

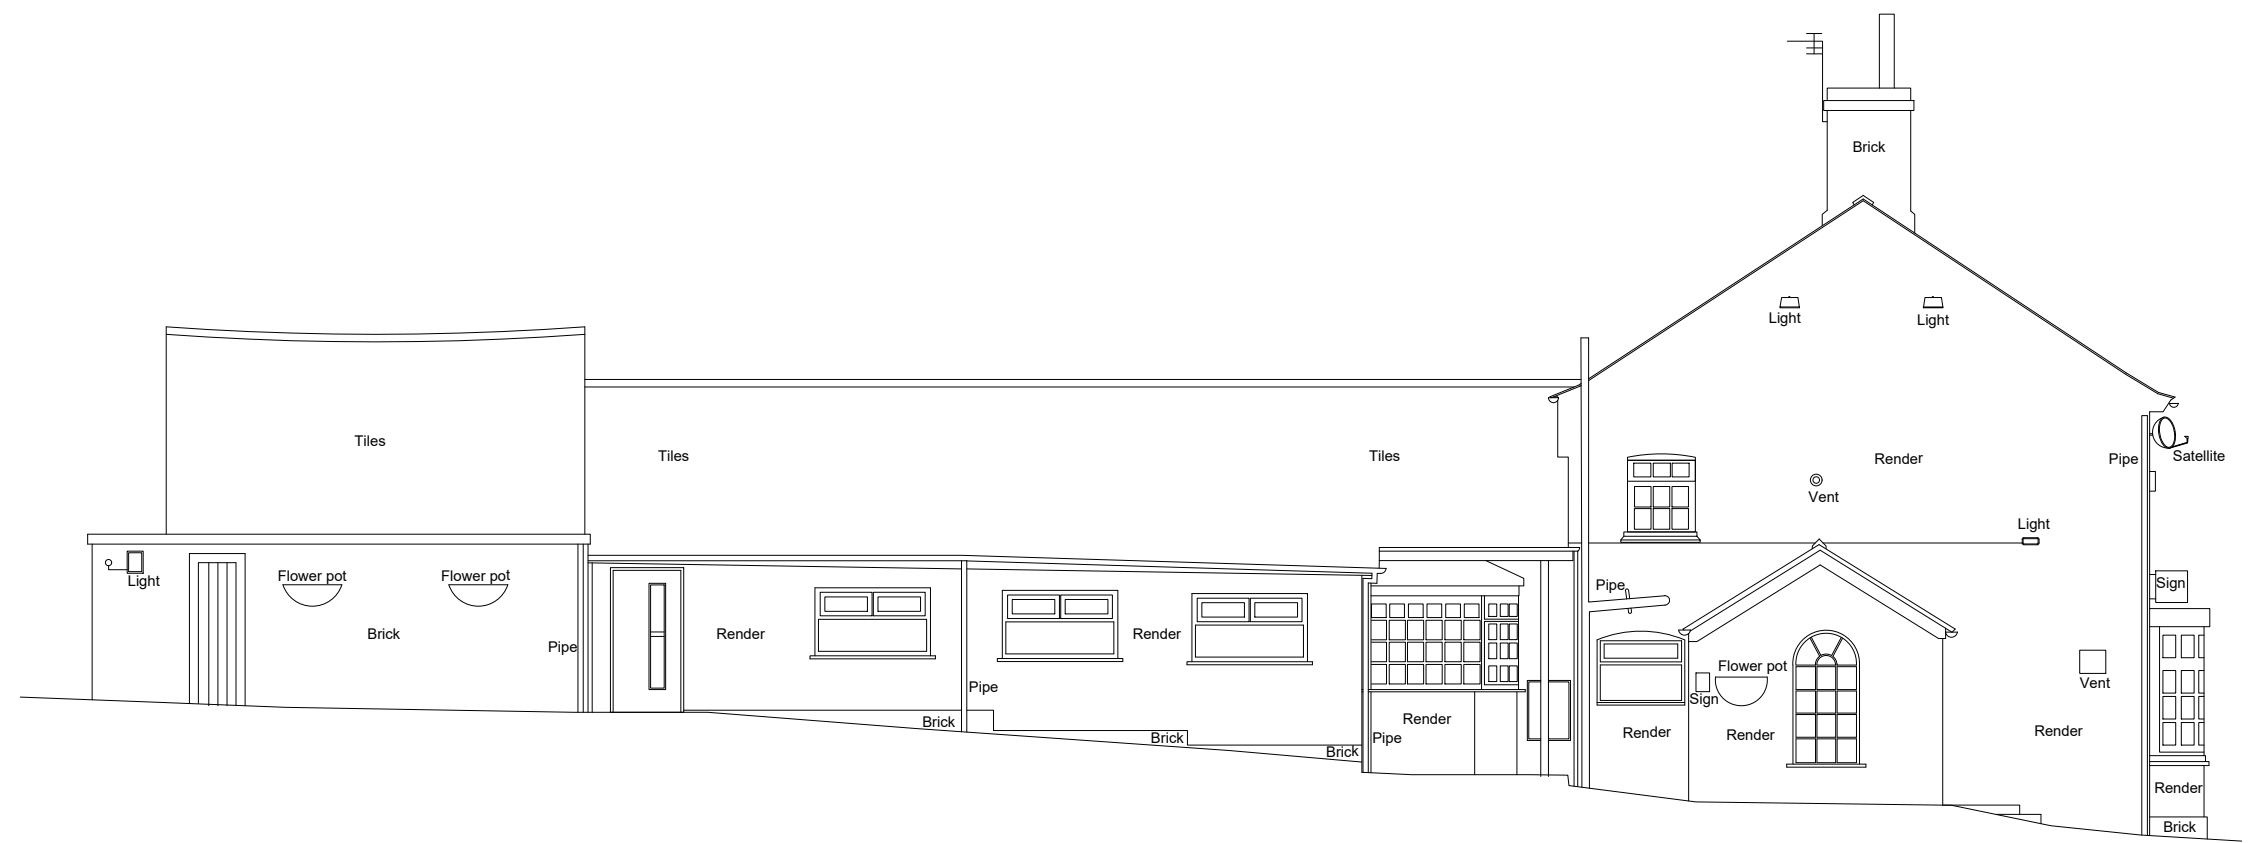


SIDE WEST ELEVATION SCALE 1:100

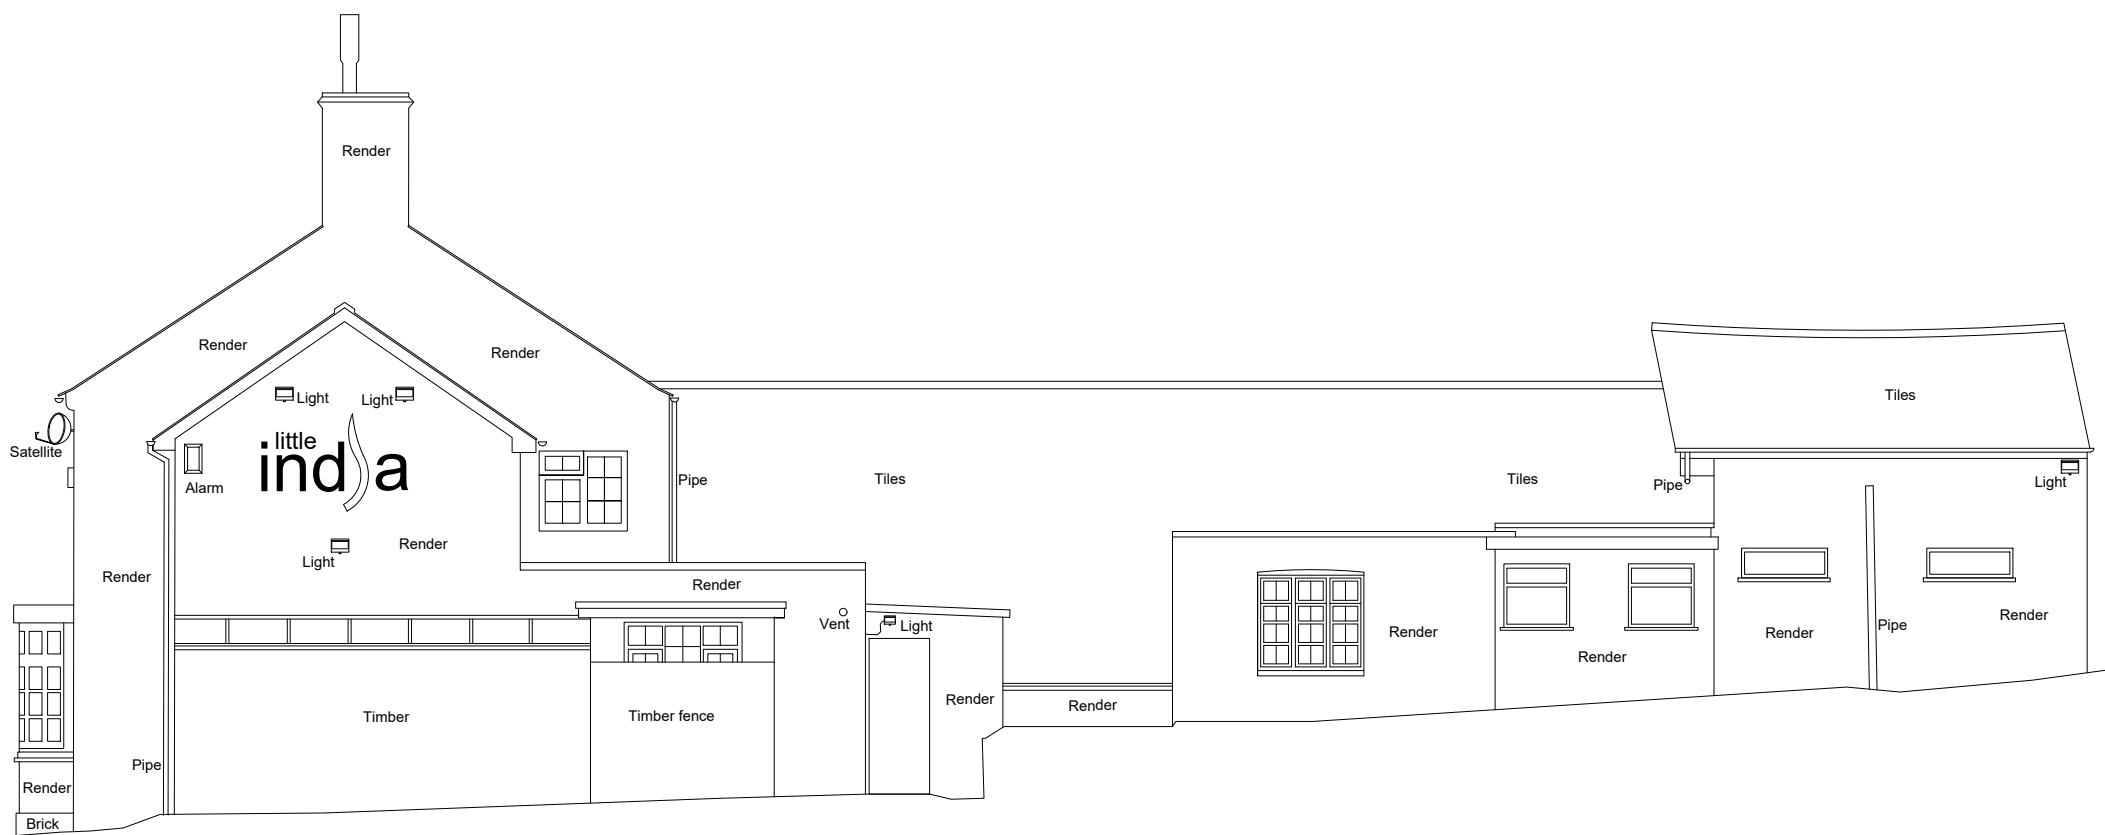

SIDE EAST ELEVATION SCALE 1:100

Existing Public House - Floor Plans

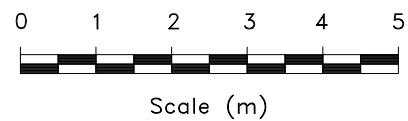

CLIENT:
Steve and Craig Brooker

PROJECT:
New Residential Development at:
7 Main Street
Peckleton
Leicester
LE9 7RE

DRAWING: 1310.SS.23.007

ISSUE:

DATE: May 2023

SCALE: 1:100

PLANNING APPLICATION:

EXISTING PUBLIC HOUSE