





Block Plan 1:500

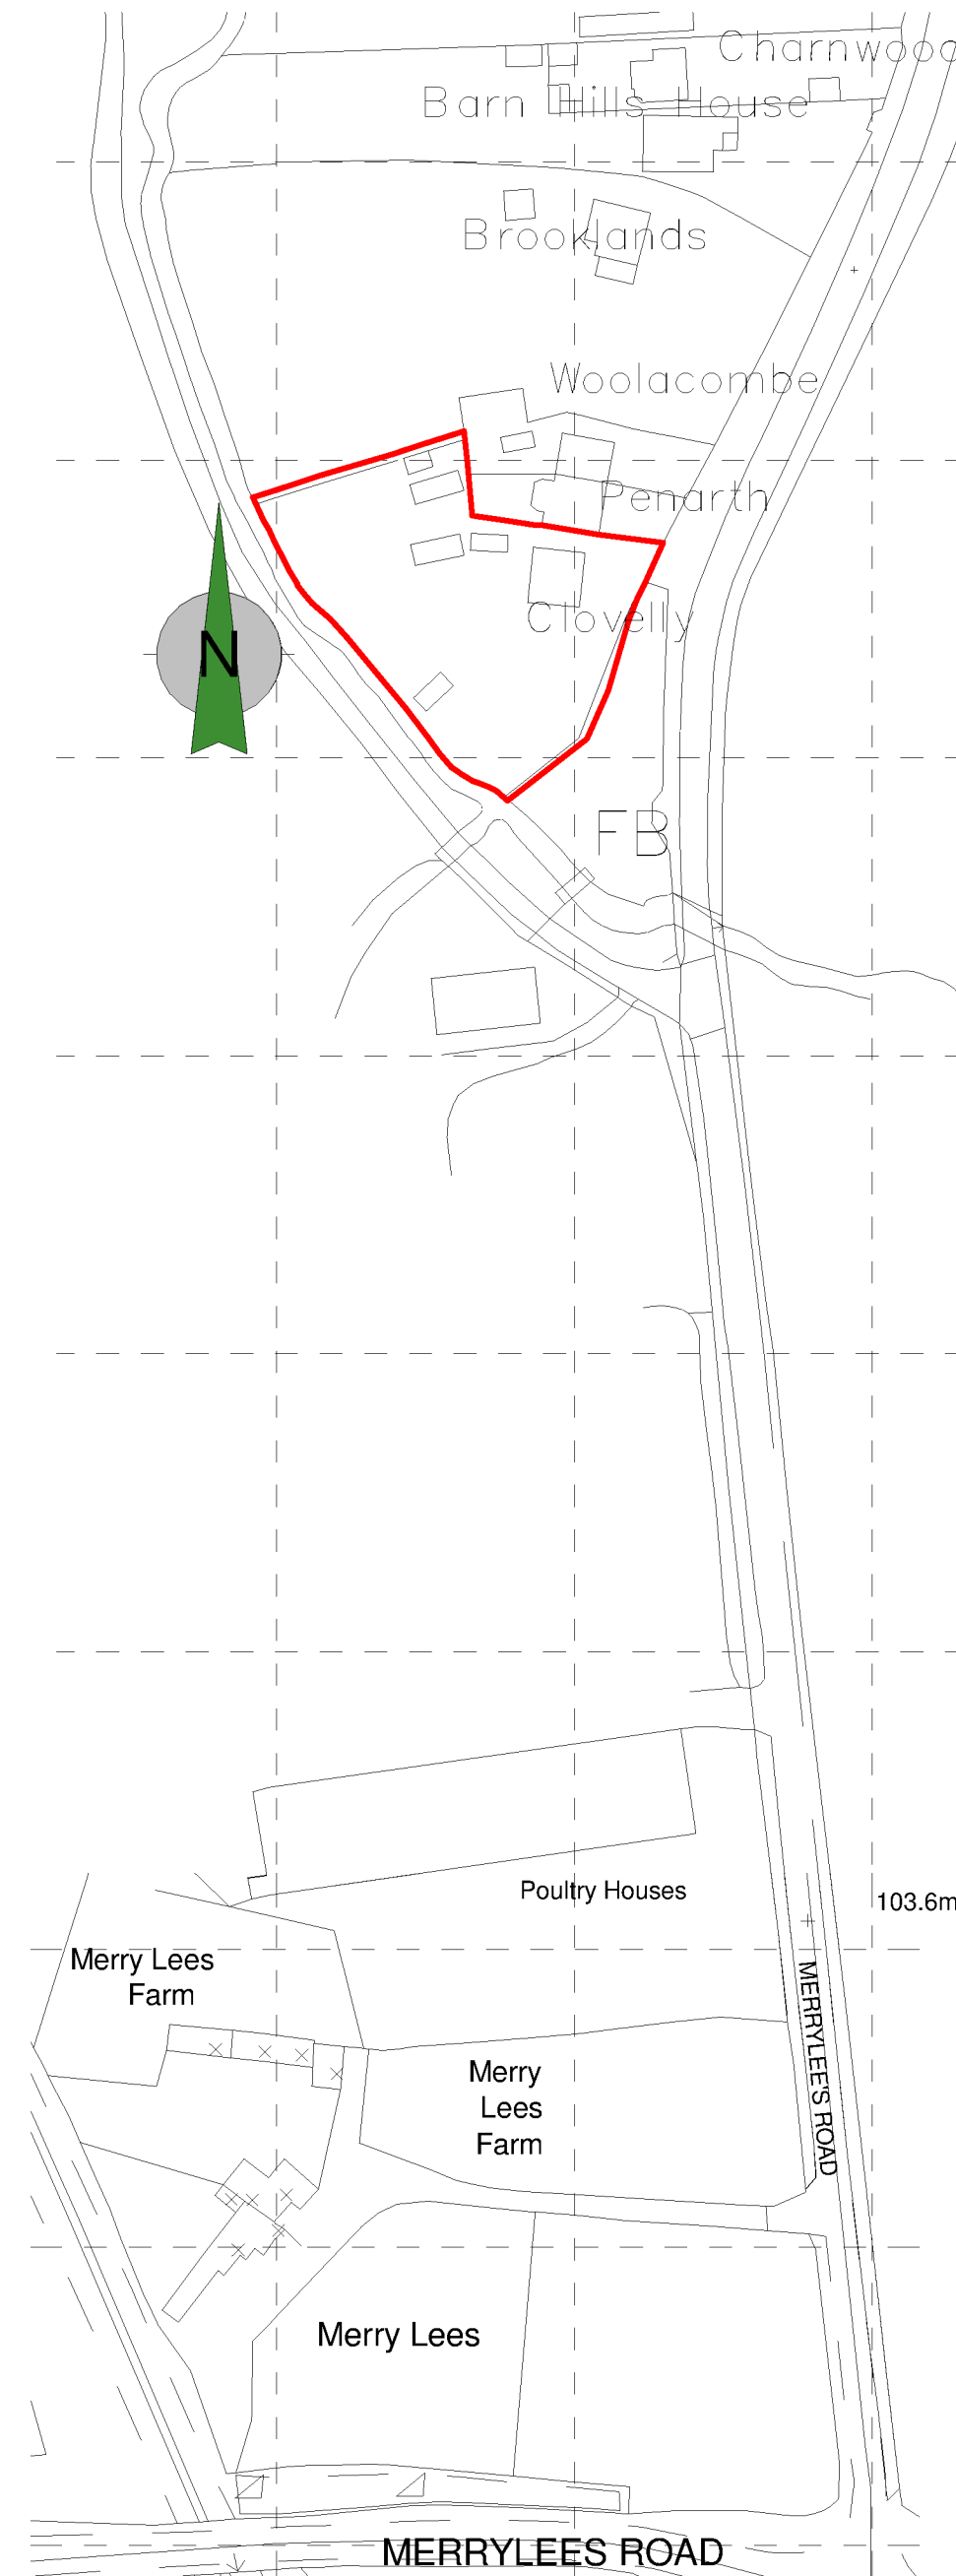

Ordnance Survey (c) Crown Copyright 2022. All rights reserved. Licence number 100022432

Site Location Plan 1:1250

1:1250 scale bar

 

1:500 scale bar



hayward
ARCHITECTS LTD

19 Station Road
Hinckley
Leicestershire
LE10 1AW

Tel: 01455 635 665
Fax: 01455 618 971
www.hayward-architects.co.uk

Client	Clovelly School		
Project Title	Retrospective Planning Clovelly School Merrylees		
Drawing Title	Site Plans		
Scale	1:500 & 1:1250	Date	Jan 22
Author	LJW	Checked by	-
Job No.	21/153	Drawing No.	01
Status	PLANNING		

THE COPYRIGHT OF THIS DRAWING IS VESTED IN HAYWARD ARCHITECTS LTD.
REPRODUCTION IN ANY FORM, EITHER IN WHOLE OR IN PART IS FORBIDDEN WITHOUT
THE PRIOR WRITTEN PERMISSION OF THE COPYRIGHT HOLDER. DO NOT SCALE FROM
DRAWINGS AND ONLY FIGURED DIMENSIONS ARE TO BE USED