


Clovelly Site Plan

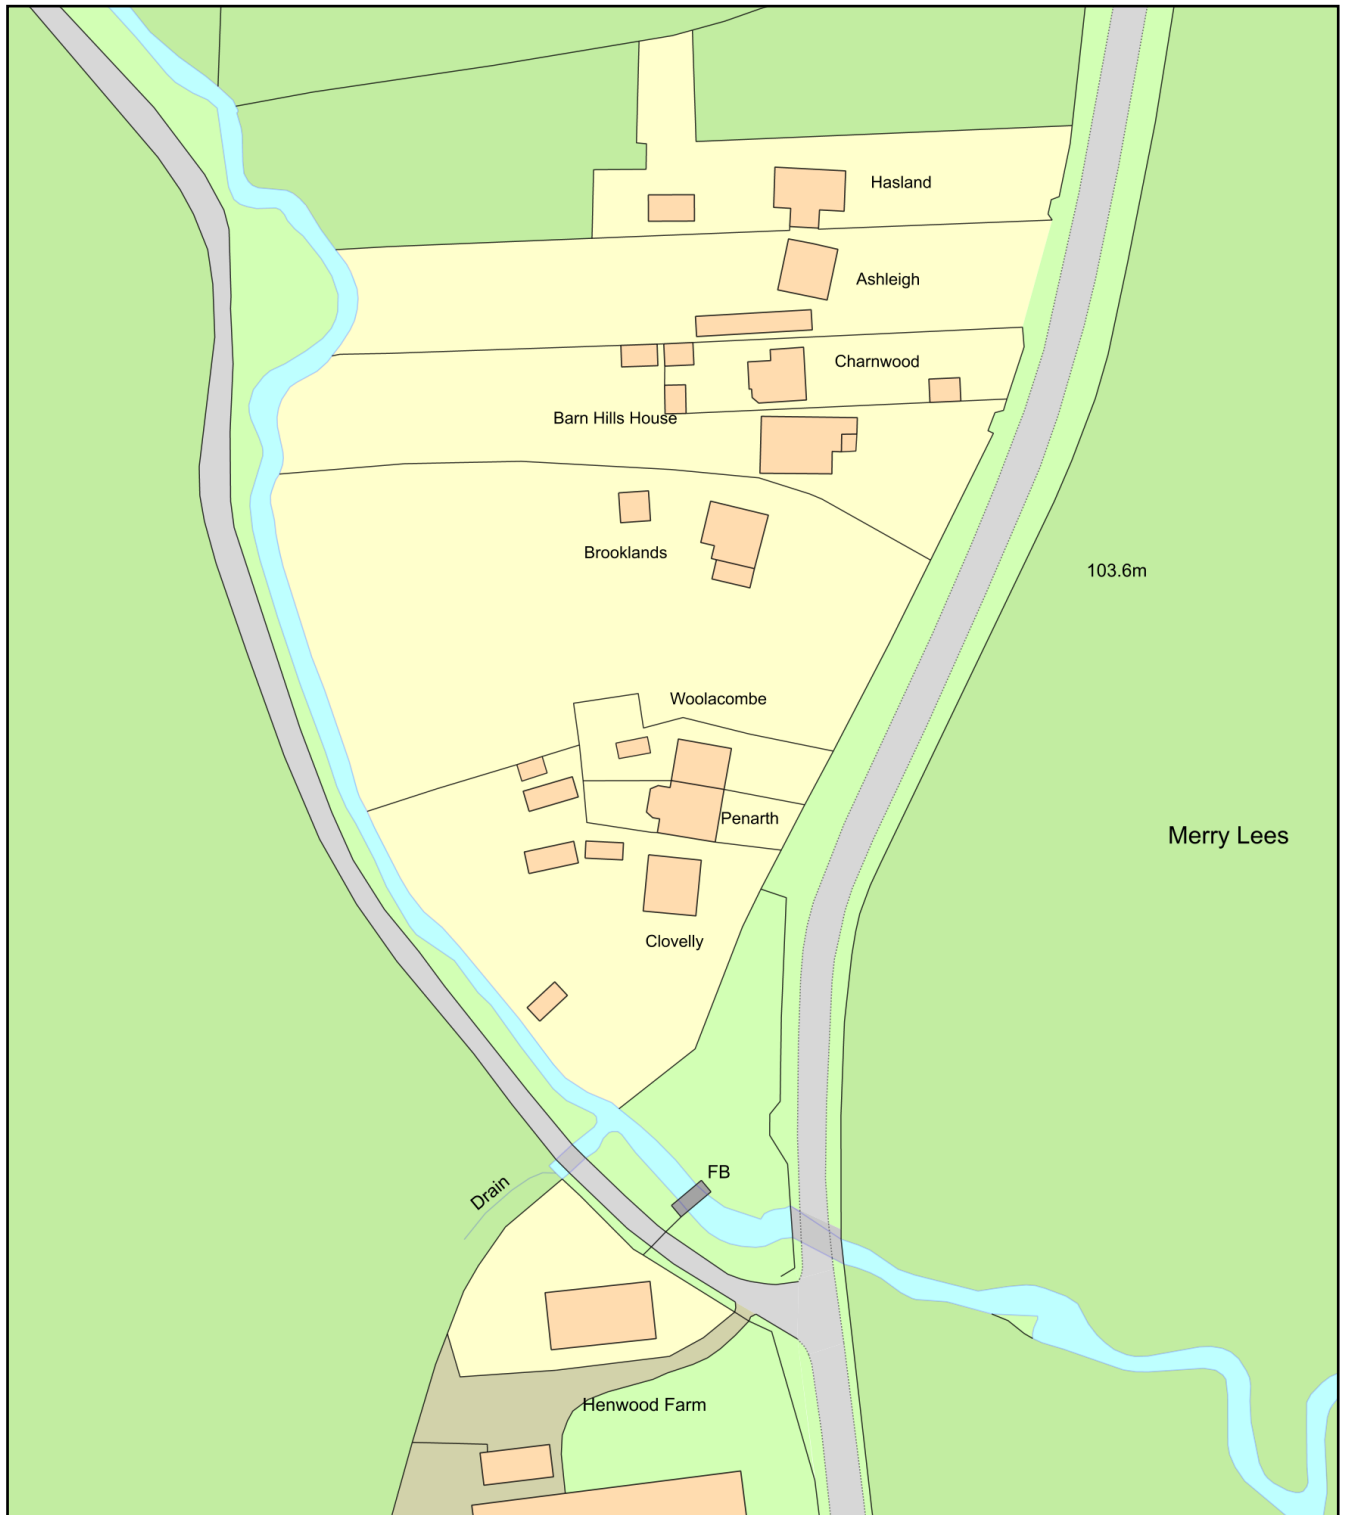

0 50
Metres



Plan Produced for: Hinckley & Bosworth CC

Date Produced: 02 Aug 2023

Plan Reference Number: TQRQM23214171540460

Scale: 1:1250 @ A4