




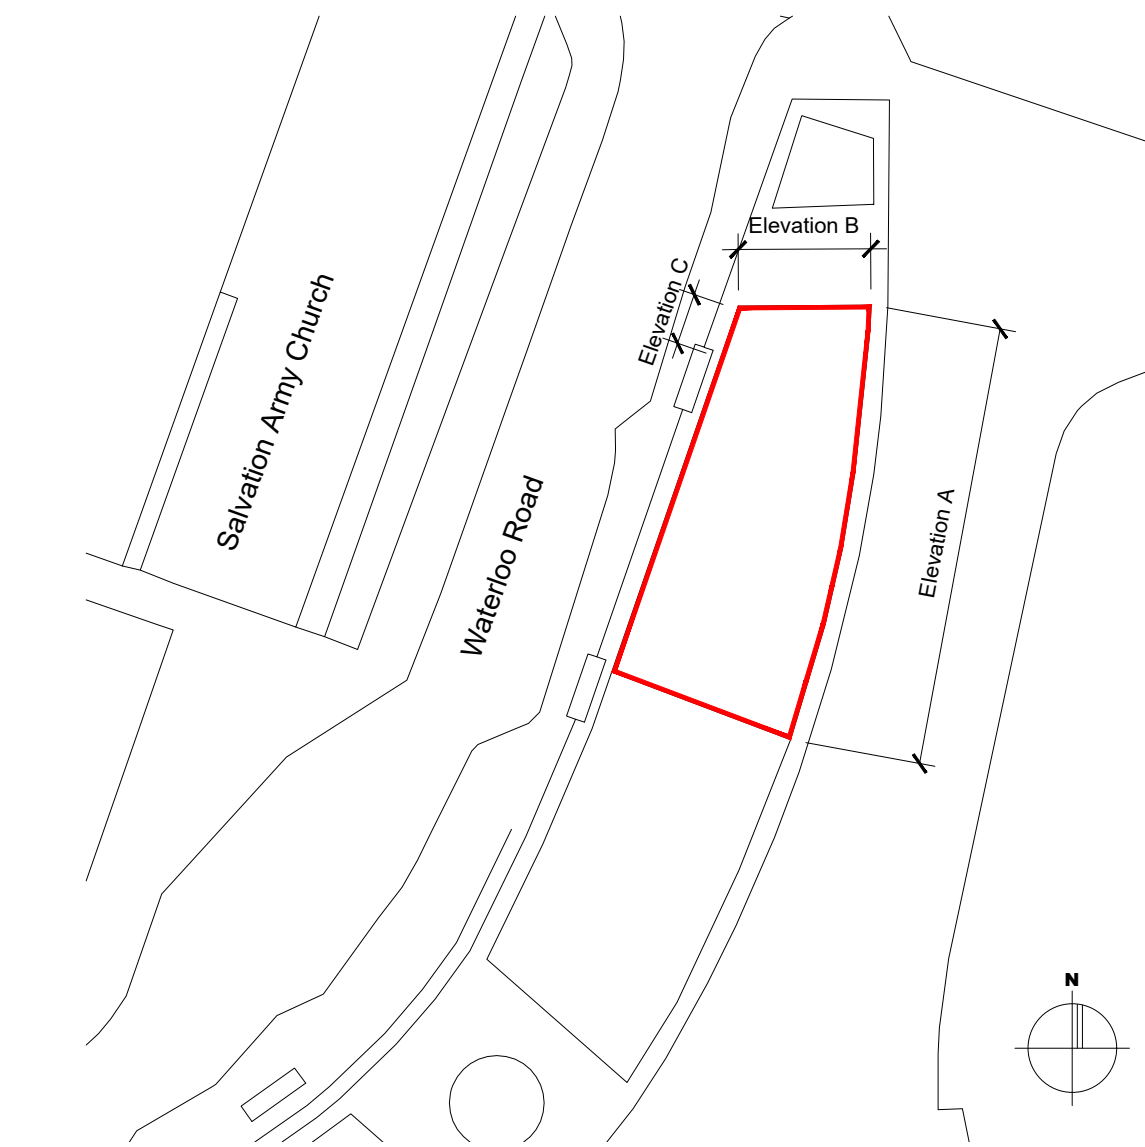


Overall Plan showing Elevation references
1. 1:500@A1

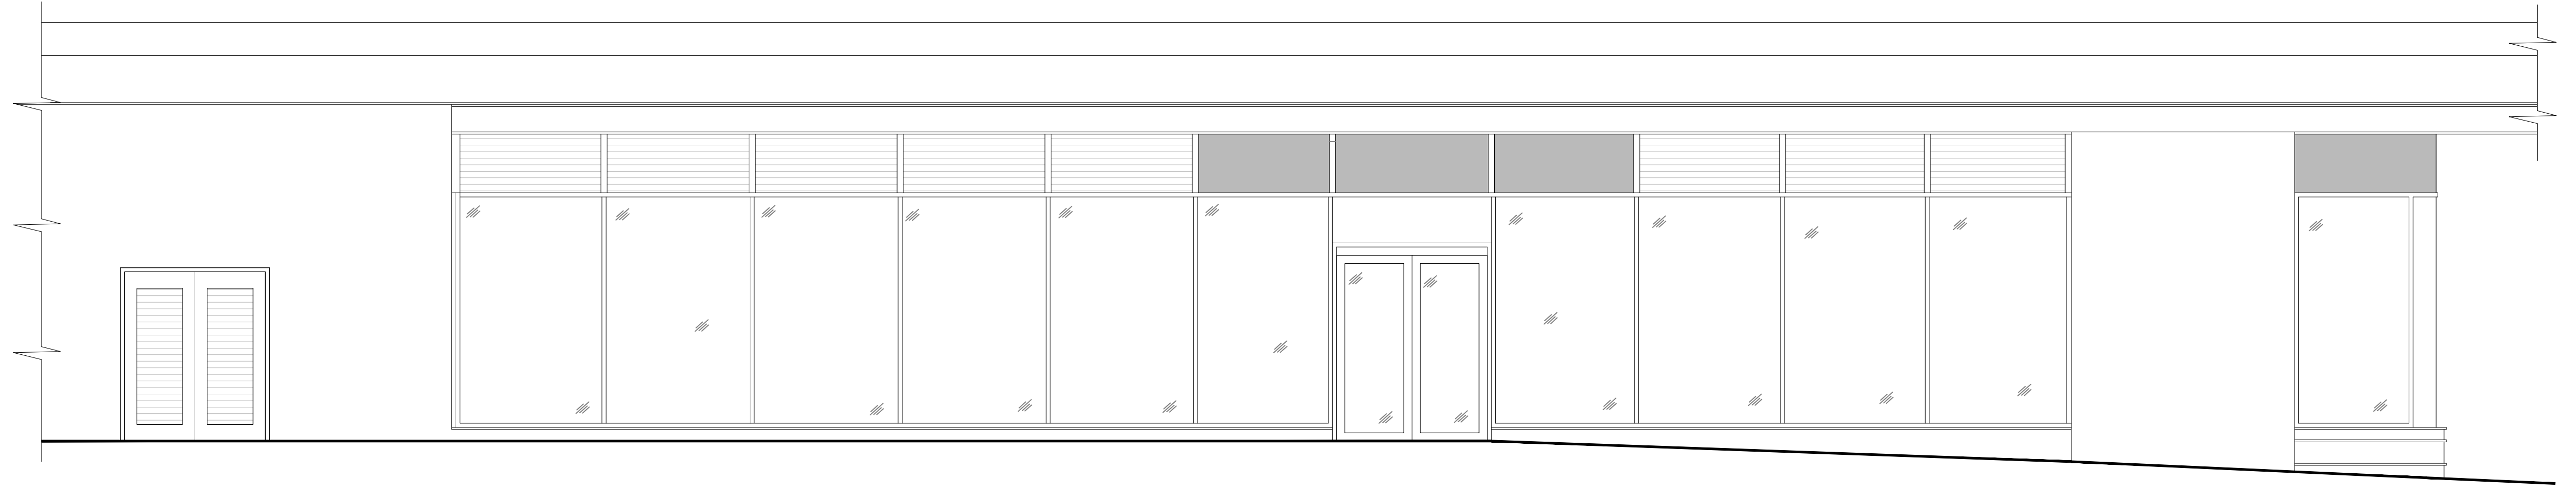

Existing Front Elevation (Elevation A)
2. 1:50@A1

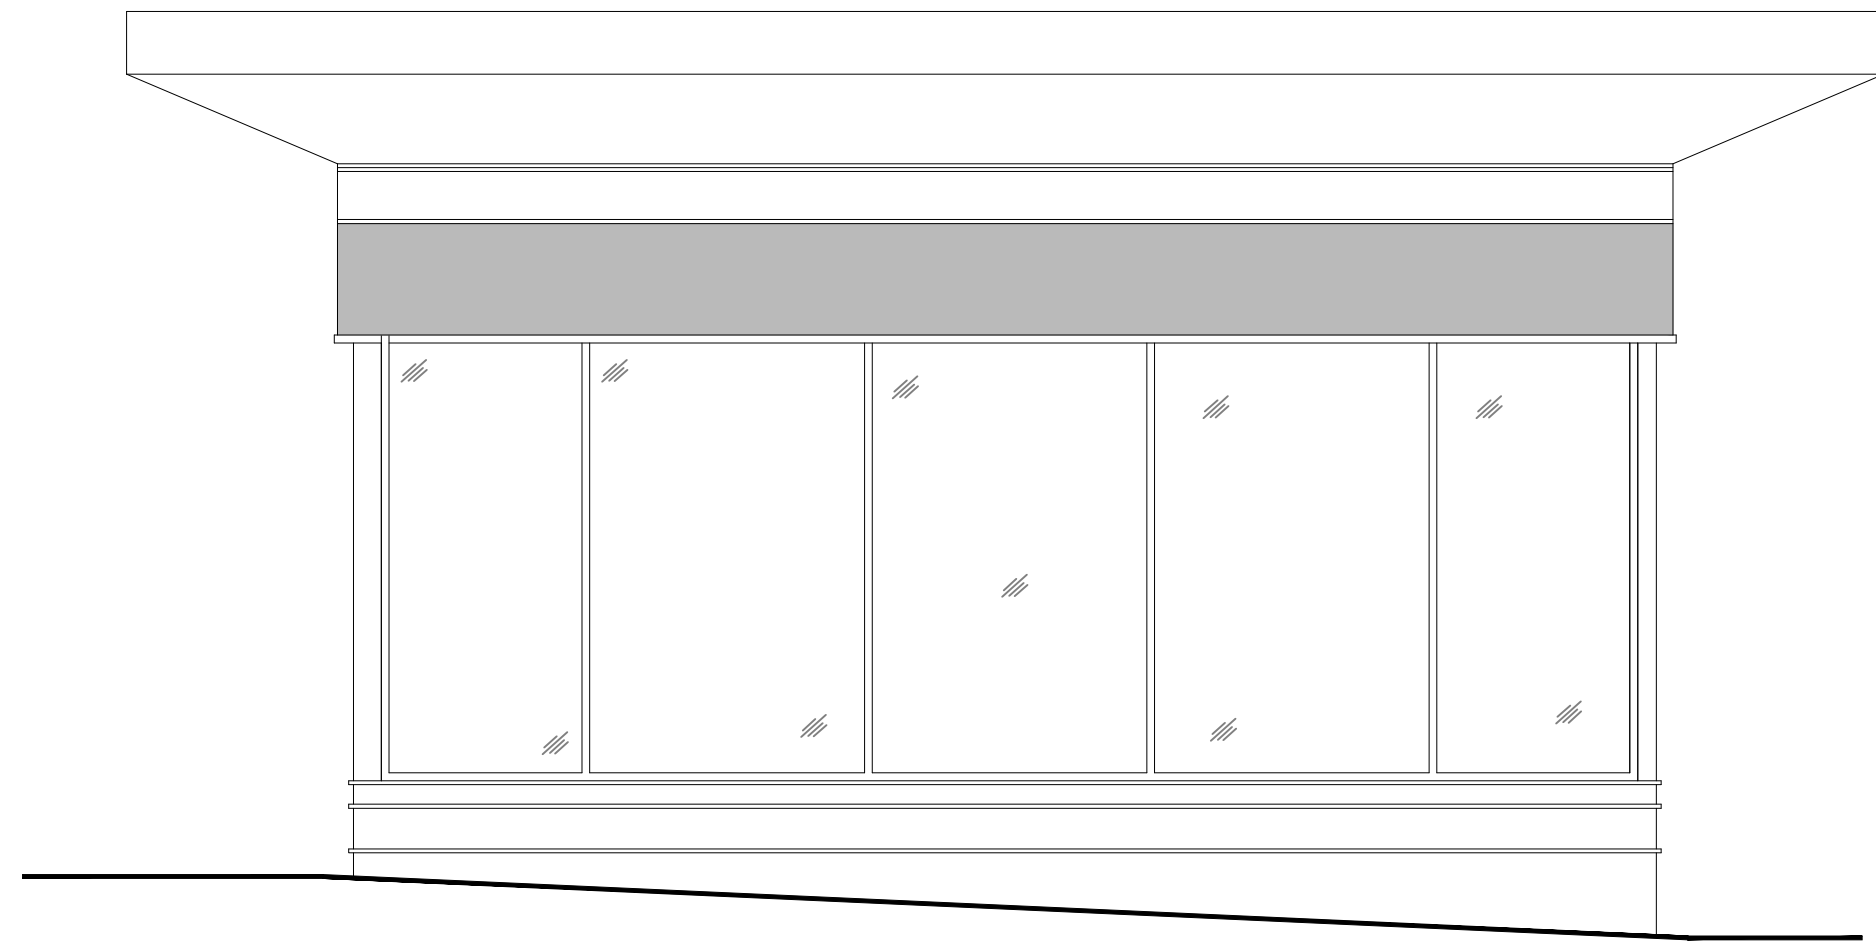

Existing Side Elevation (Elevation B)
3. 1:50@A1

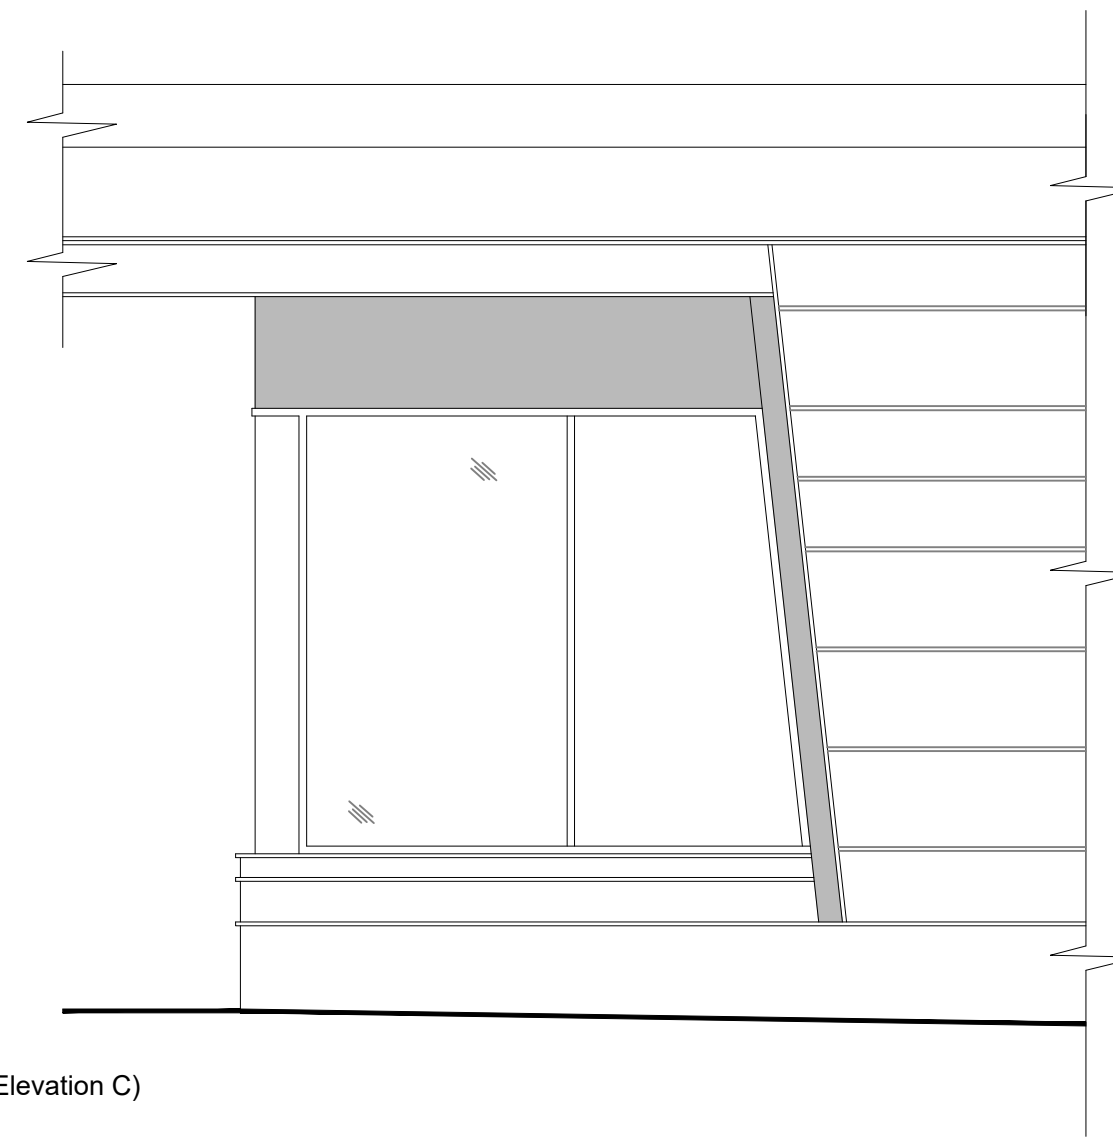

Existing Rear Elevation (Elevation C)
4. 1:50@A1

A. 09.08.23. Rear elevation added




42 Lovap Way
Great Oakley
Corby
Northamptonshire
NN13 8LJ
T: 07725 146059 / 07595 667556
E: enquiries@hsharchitecture.com
W: www.hsharchitecture.com

Client: Mr R. Scarborough

Project: Fit out and signage application for
Unit B6 Hinckley Crescent, Butterwick
Bakery

Drawing: Existing Elevations

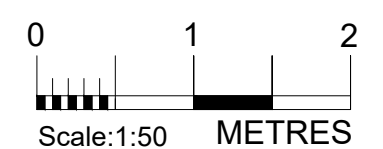

Purpose: Planning
Scale: 1:50@A1
Drawing: S02
Drawn: LSH
Date: June '23
Revision: A