



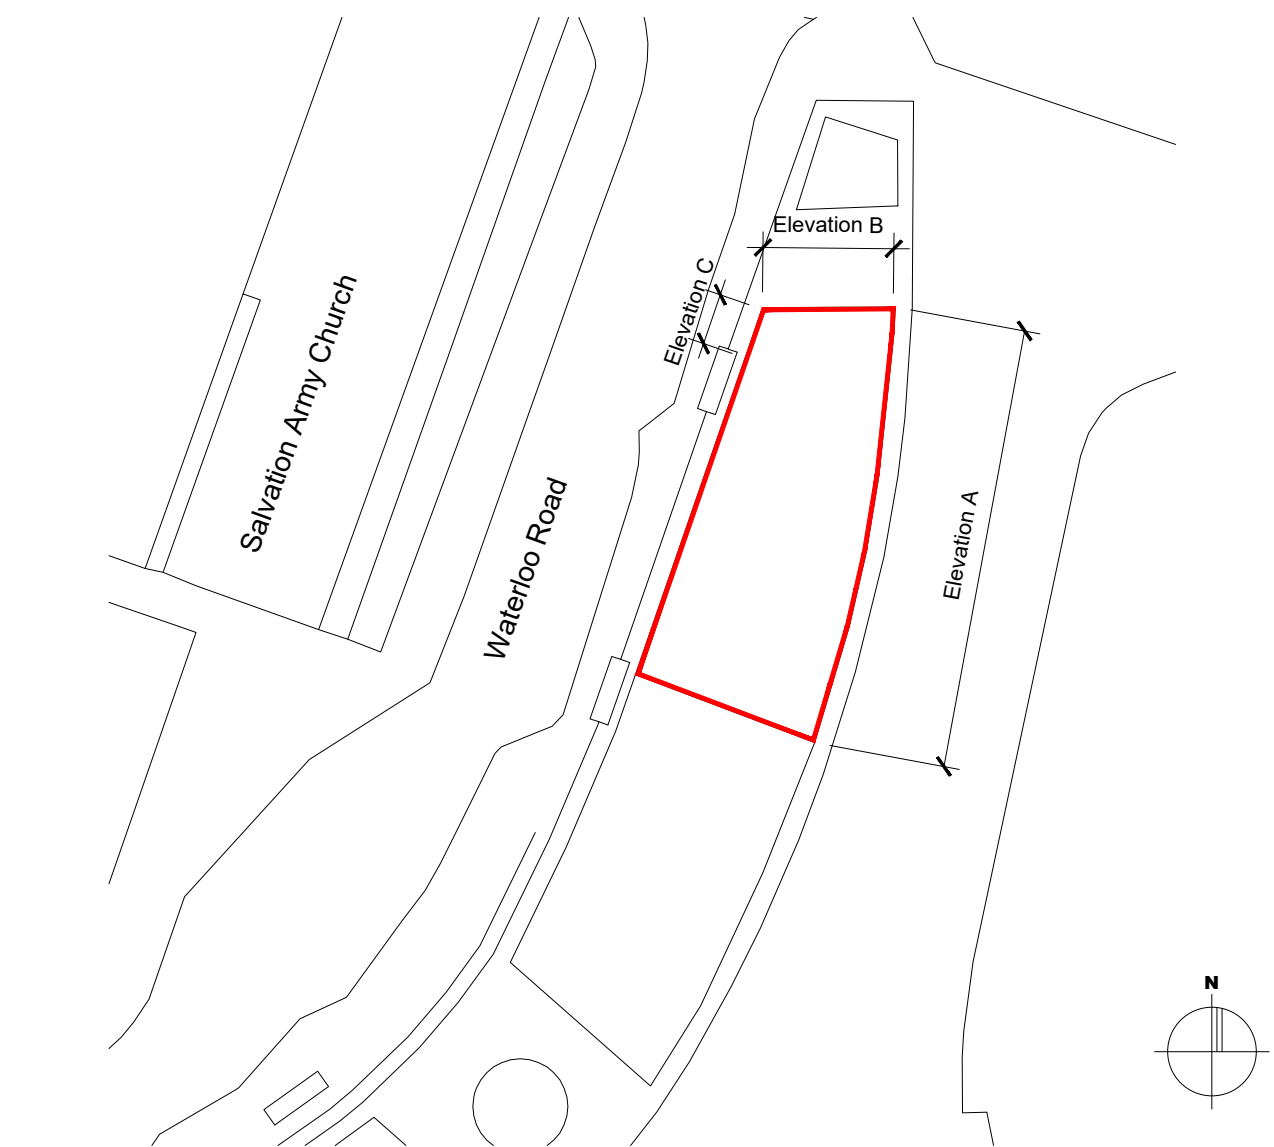


Overall Plan showing Elevation references
1. 1:500@A1

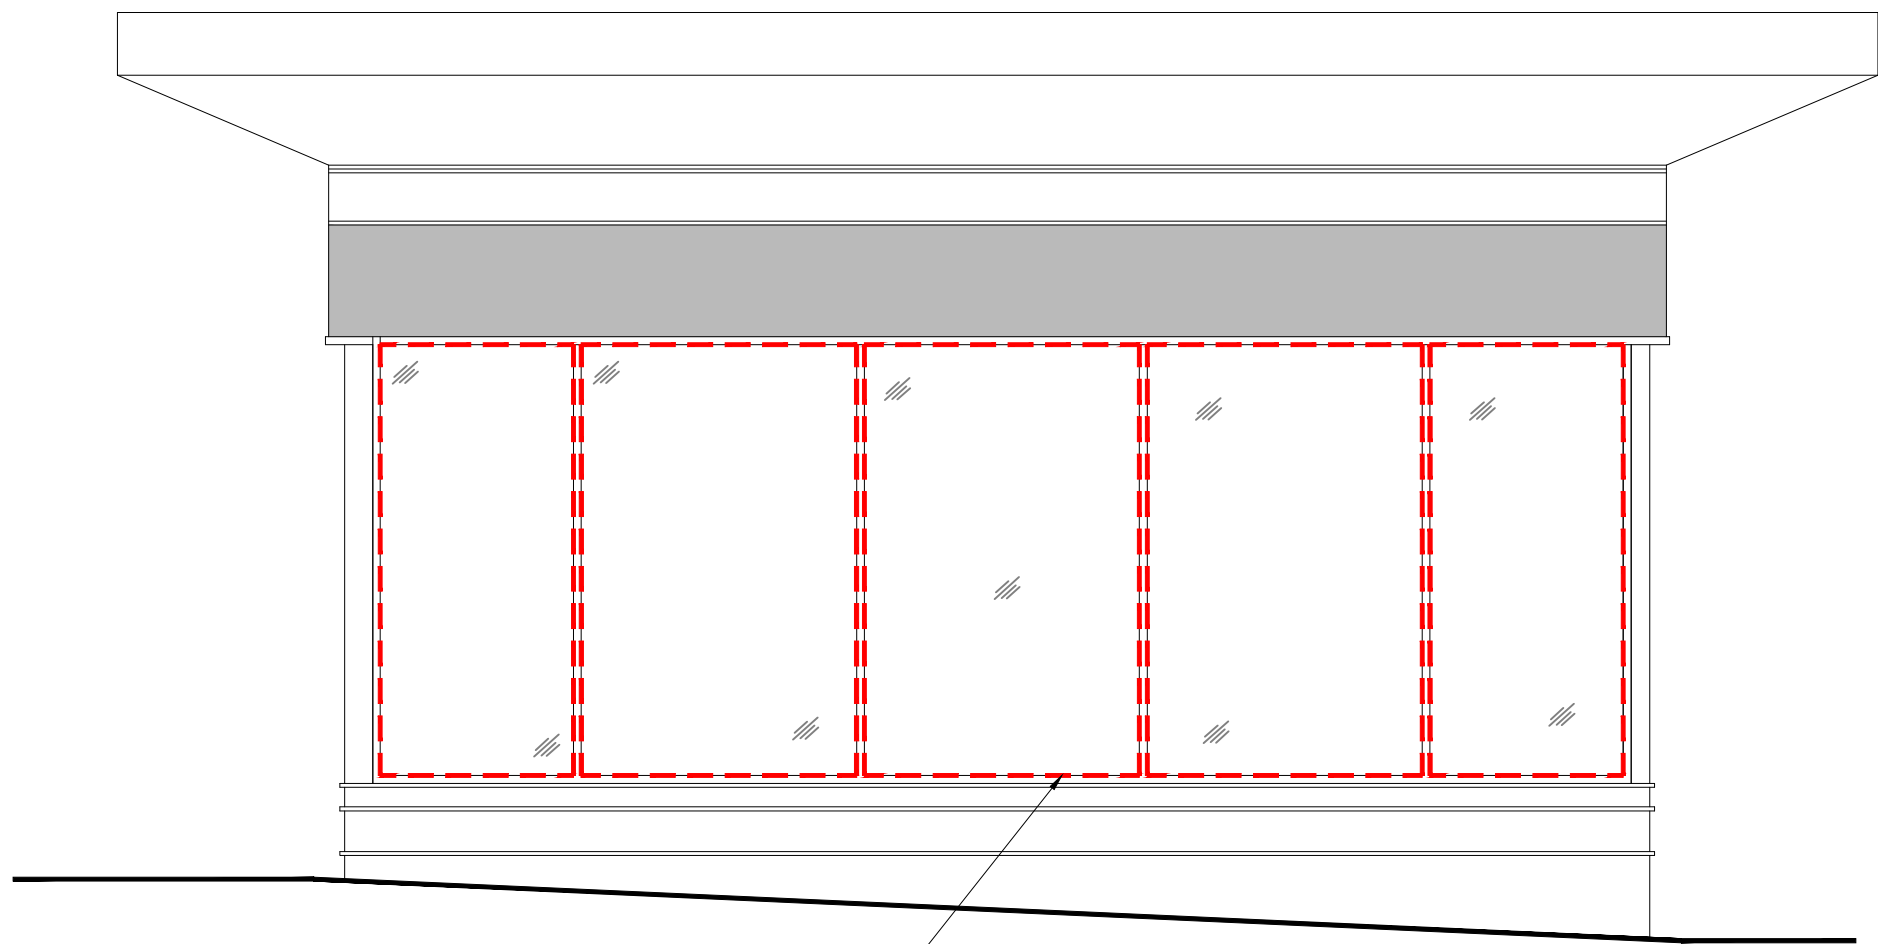

Proposed Front Elevation (Elevation A)
2. 1:50@A1



Proposed side elevation (Elevation B)
3. 1:50@A1

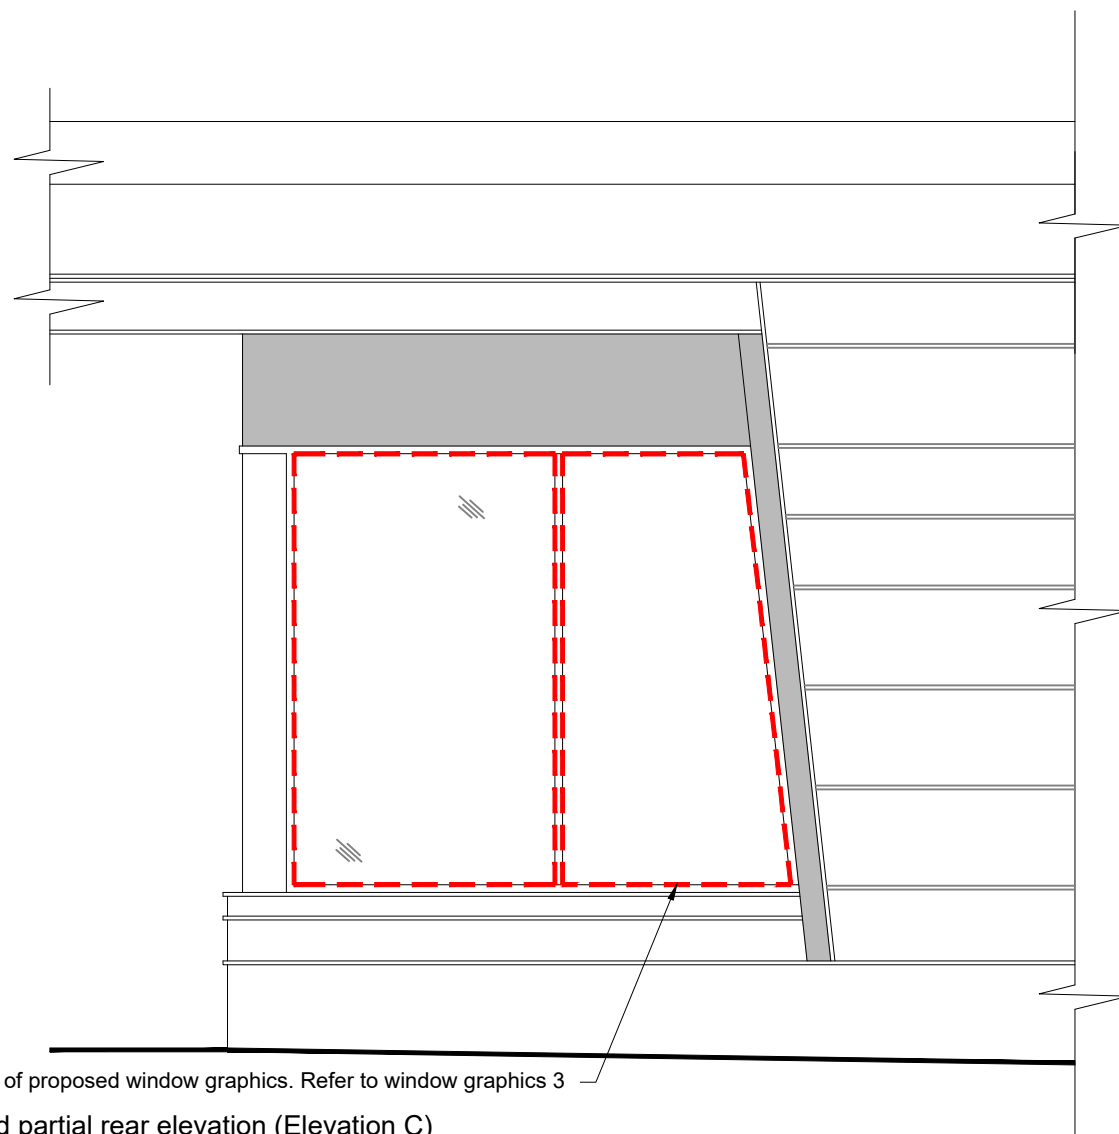

Proposed partial rear elevation (Elevation C)
4. 1:50@A1



Photograph of part of the existing front elevation showing proposed signage imposed
5.



Photograph of partial front elevation showing proposed window graphics imposed
6. Window Graphics 1. N.T.S



Photograph of side elevation showing proposed window graphics imposed
7. Window Graphics 2. N.T.S



Photograph of partial side elevation showing proposed window graphics imposed
8. Window Graphics 1. N.T.S

B. 09.08.23. Window graphics added
A. 06.07.23. Signage updated based on
Specialist signage details



42 Loudg Wey
Great Galloway
Corby
Northamptonshire
NN18 8JL
T: 07725 146059 / 07395 667556
E: enquiries@hsharchitecture.com
W: www.hsharchitecture.com

Client: Mr R. Scarborough

Project: Fit out and signage application for
Unit B6 Hinckley Crescent, Butterwick
Bakery

Drawing: Proposed Elevations

Purpose: Planning
Scale: 1:50@A1
Drawing: SK02

Drawn: LSH
Date: June '23
Revision: B

