


0 1 2 3 4 5m

DWG NO: QC/2025/004

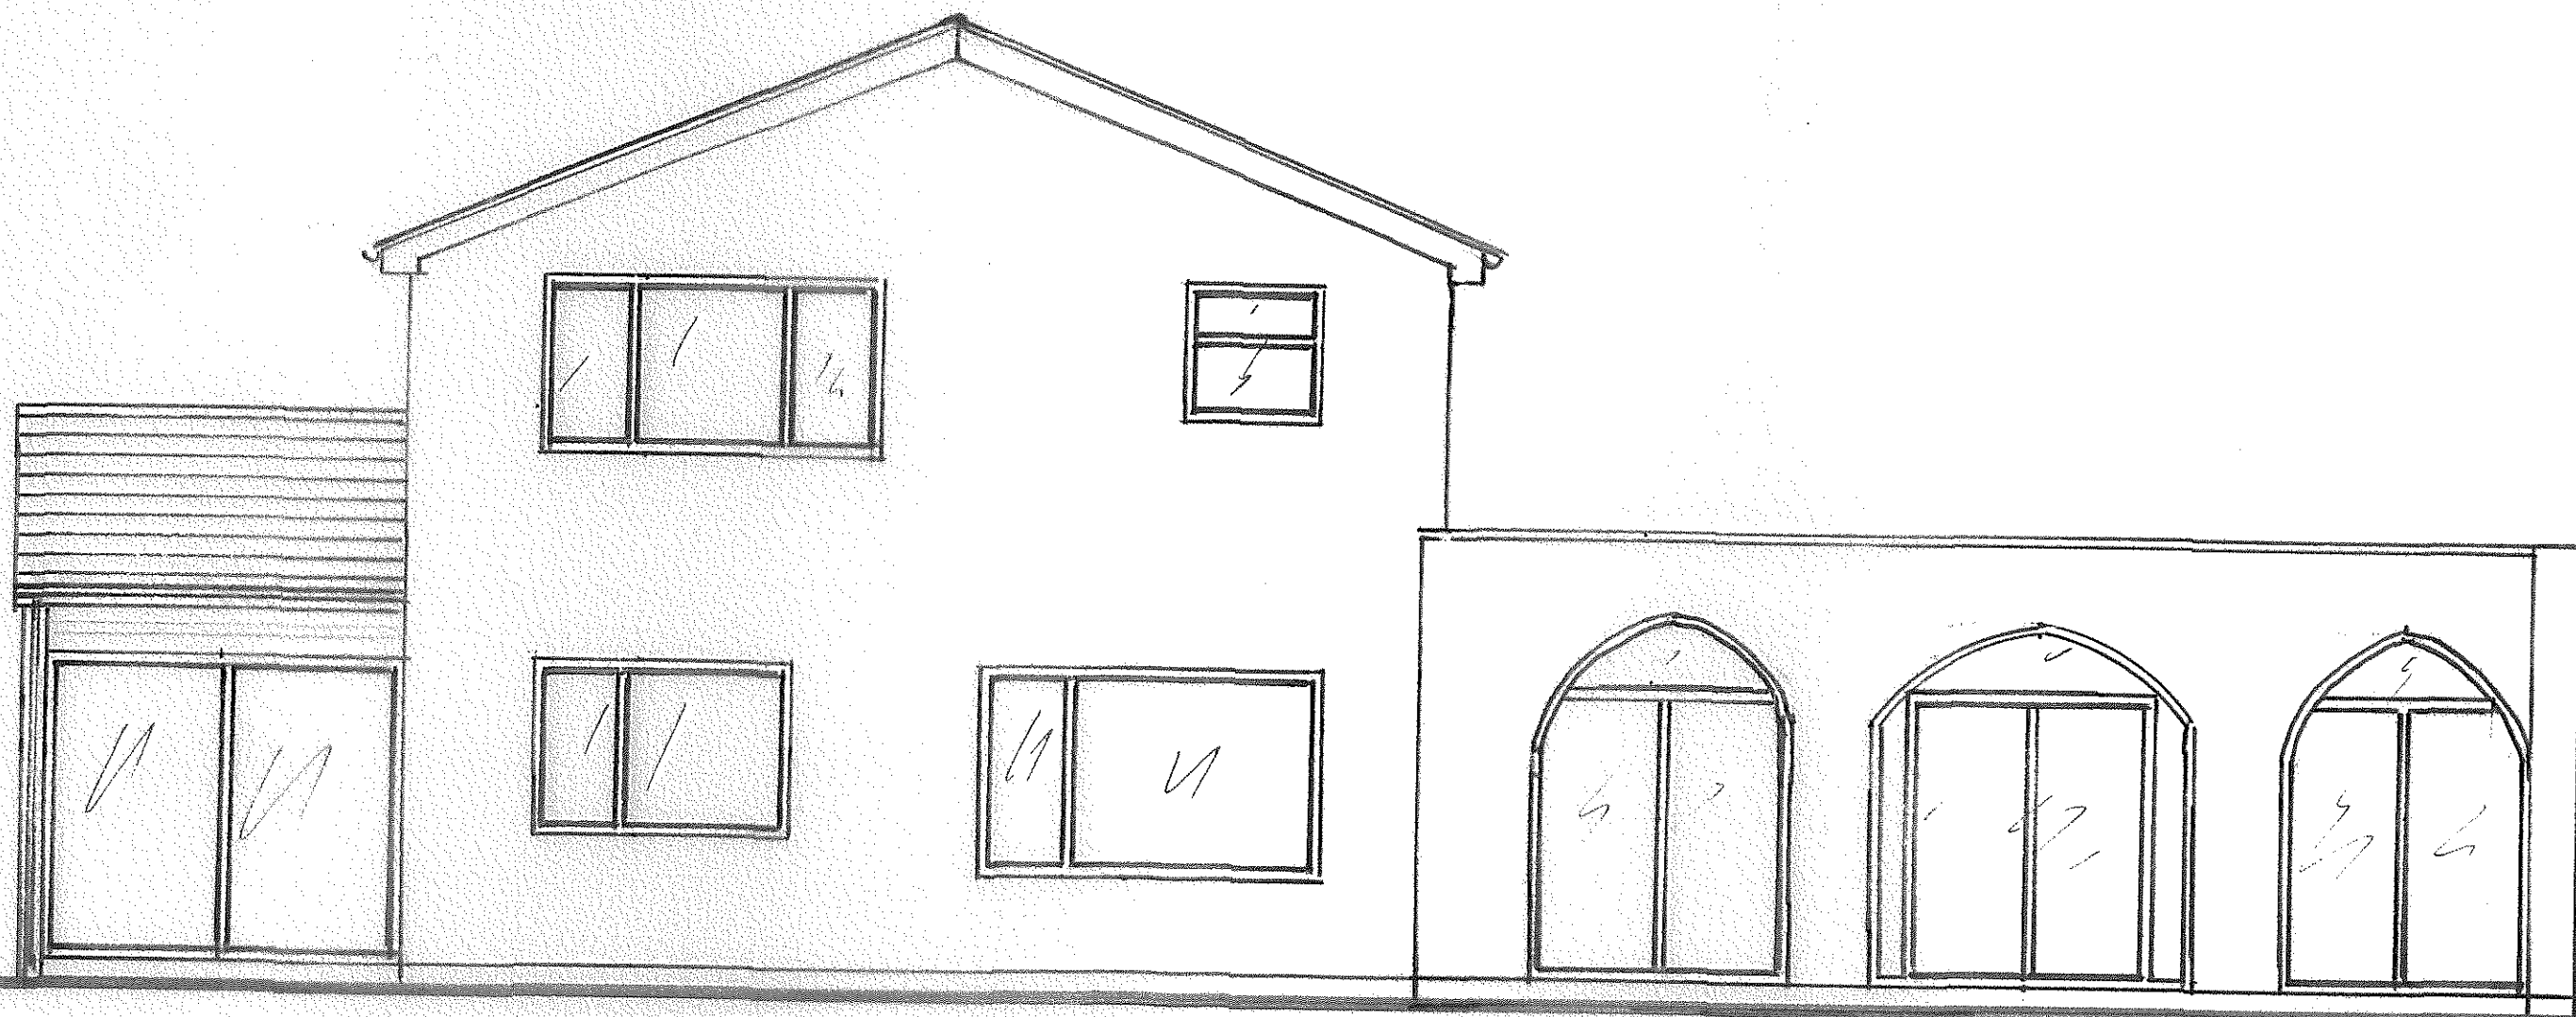

EXISTING REAR ELEVATION 1:50