




Front Elevation



Side Elevation 1



Rear Elevation

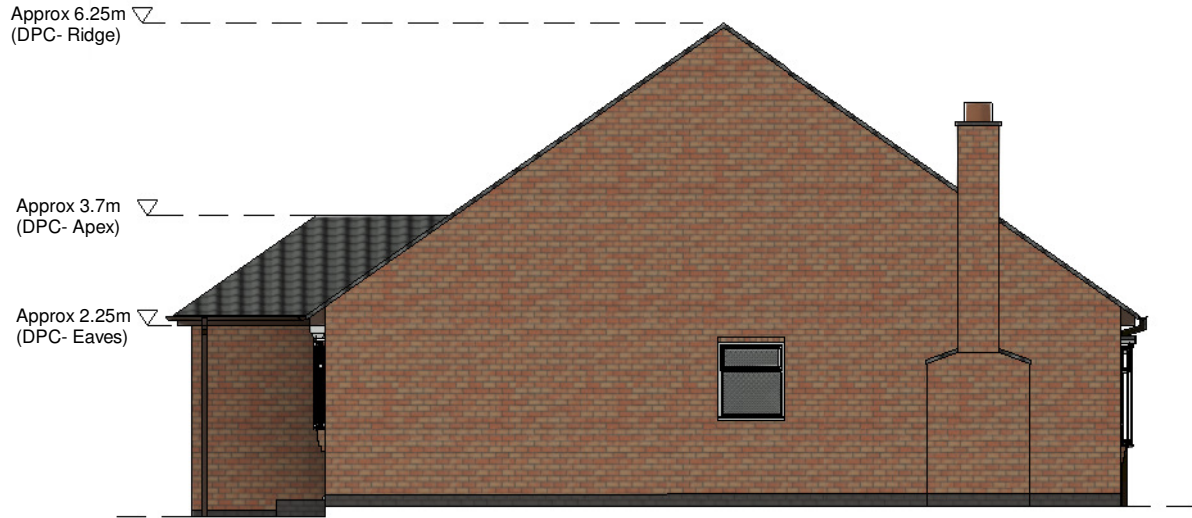

Side Elevation 2



Ground Floor Plan



3D View

Client Beckett			HAYWARD architects	
Project Title Proposed Alterations & Extensions 28 De-La-Bere Crescent Burbage				
Drawing Title As Existing			19 Station Road Hinckley Leicestershire LE10 1AW	
			Tel: 01455 635 665 www.haywardarchitects.co.uk	
Scale 1:100	Date April 2025	Sheet A2	Job No. 25/19	Drawing No. 01
Author MS	Checked by ZLM			
THE COPYRIGHT OF THIS DRAWING IS VESTED IN HAYWARD ARCHITECTS LTD. REPRODUCTION IN ANY FORM, EITHER IN WHOLE OR IN PART IS FORBIDDEN WITHOUT THE PRIOR WRITTEN PERMISSION OF THE COPYRIGHT HOLDER. DO NOT SCALE FROM DRAWING AND ONLY FIGURED DIMENSIONS ARE TO BE USED			Status Planning	

Tel: 01455 635 665
www.haywardarchitects.co.uk